
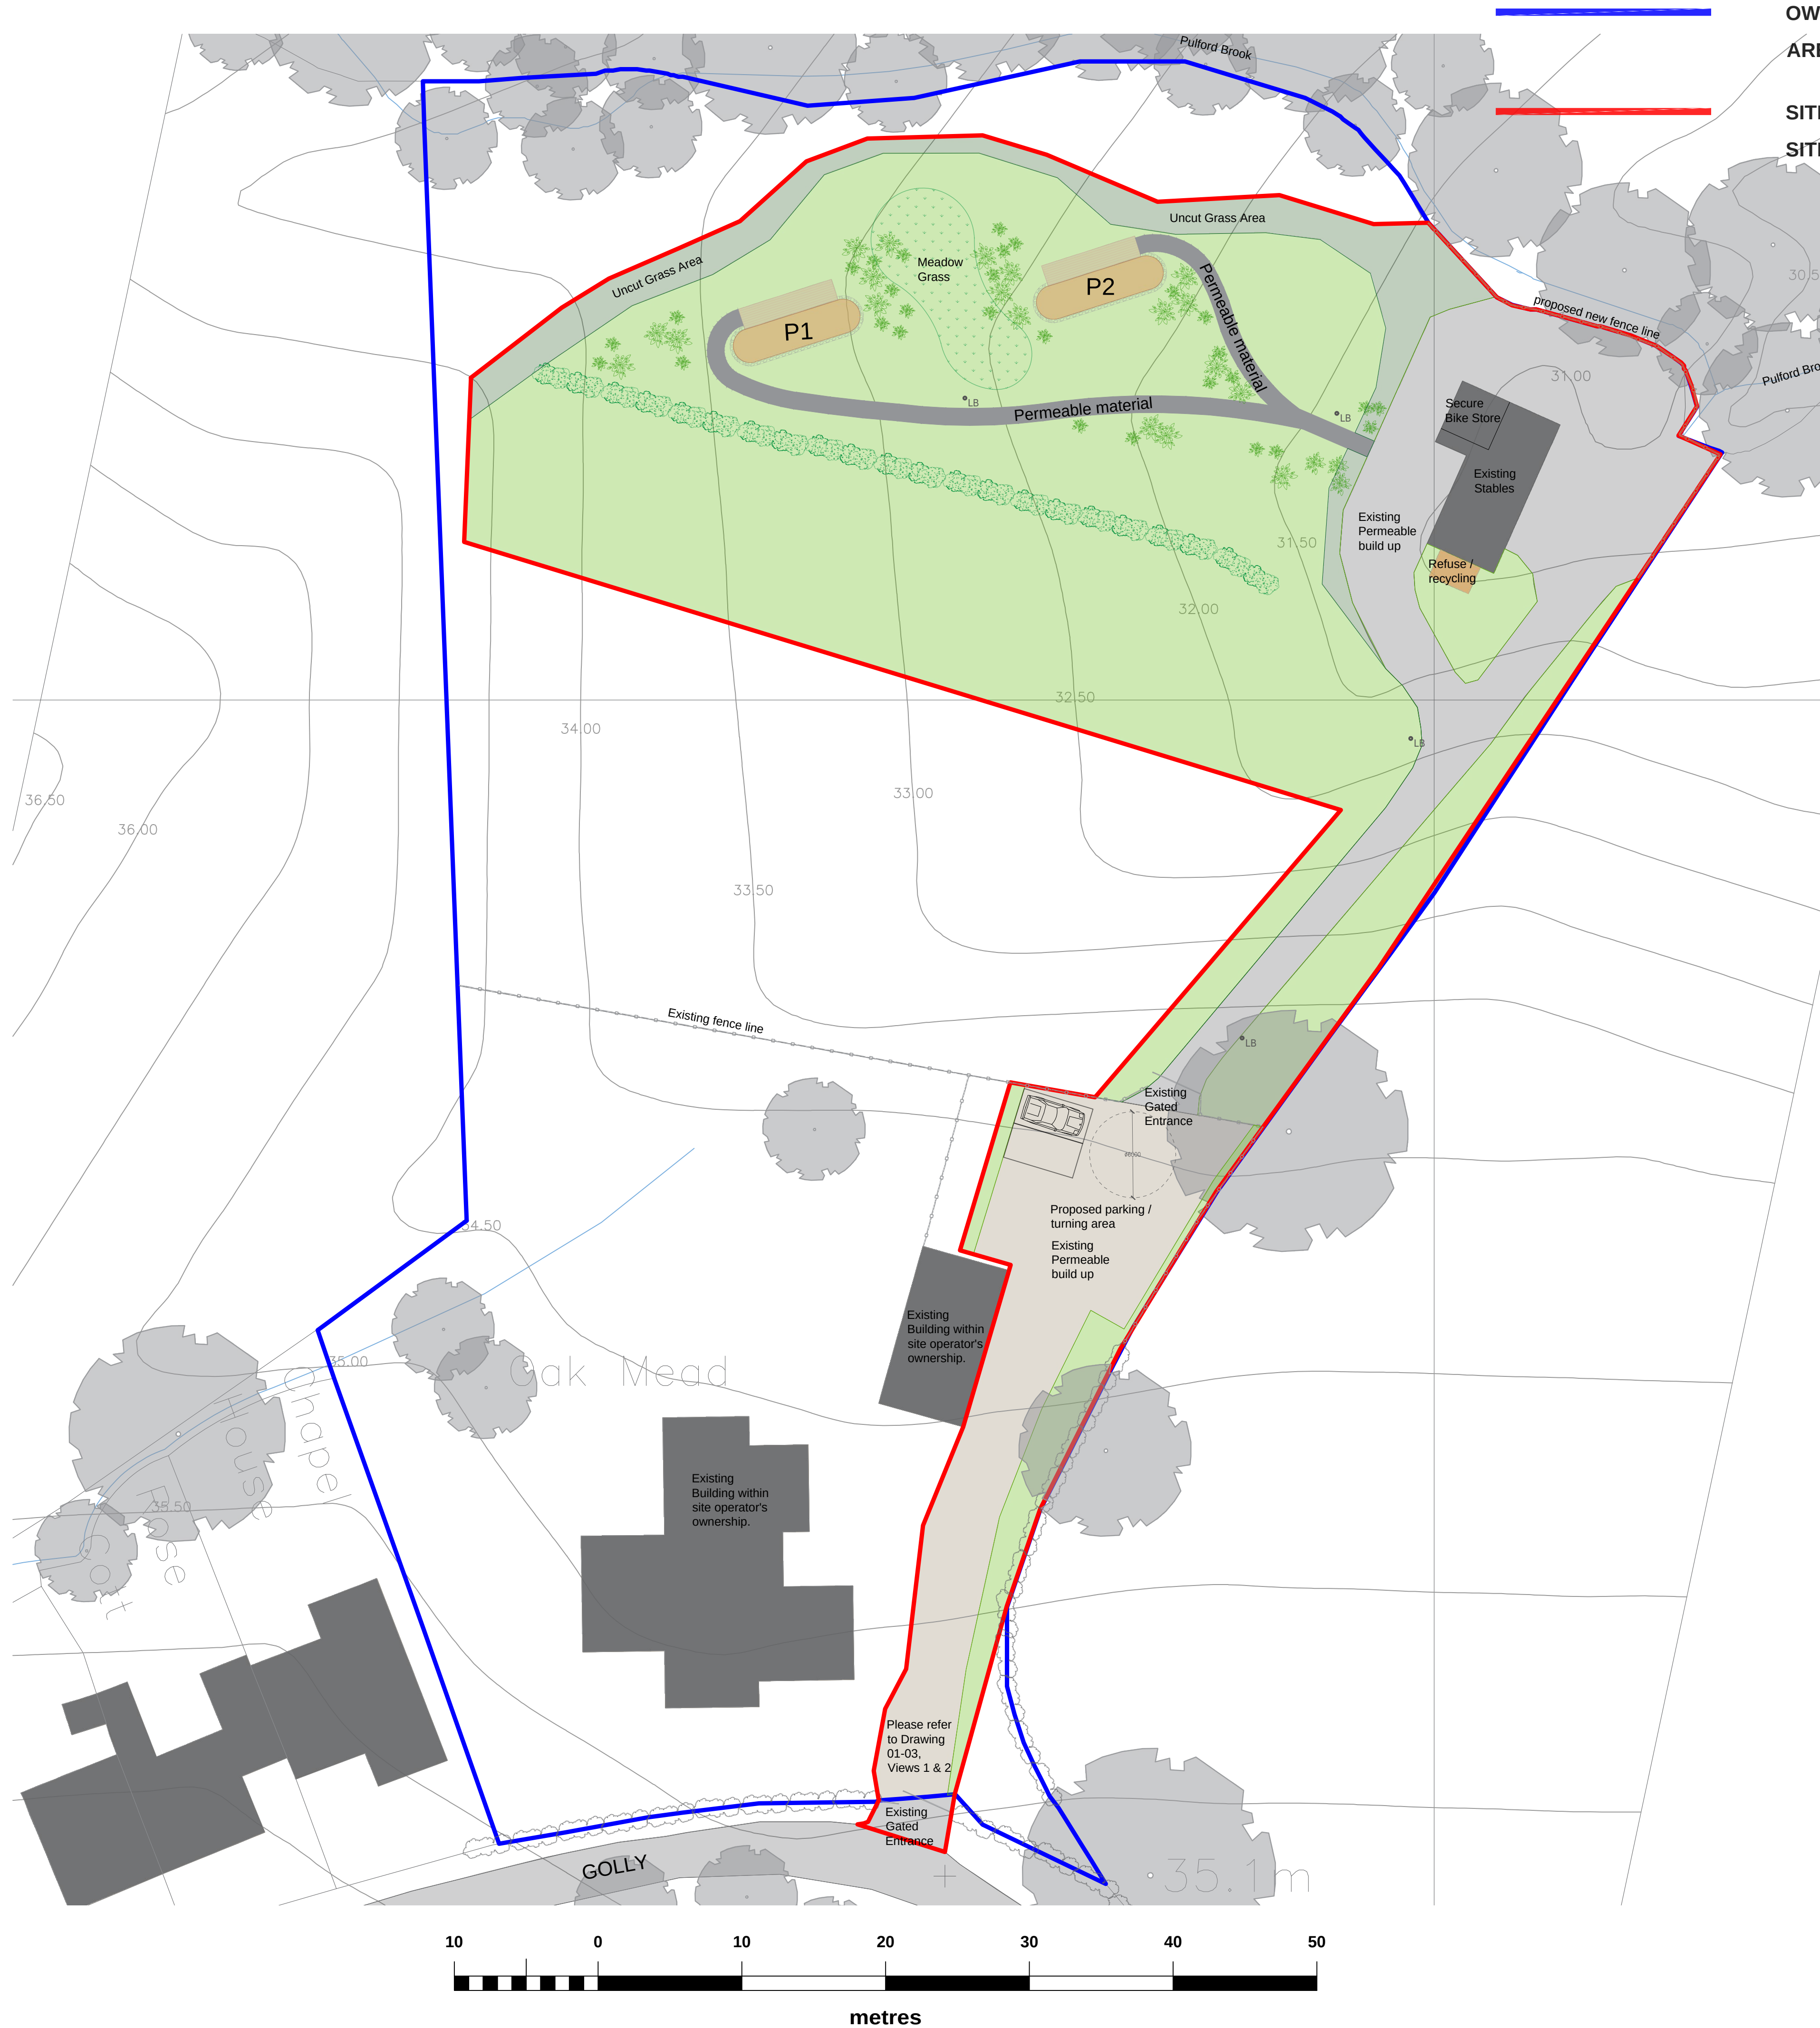


NORTH

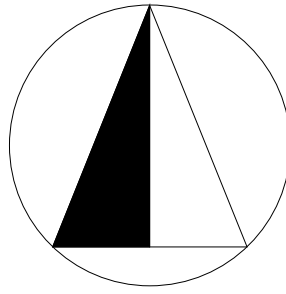

OWNERSHIP BOUNDARY

AREA = 7,629 m2


SITE BOUNDARY

SITE AREA = 3,442 m2


GLAMPitect

W: WWW.GLAMPITECT.CO.UK
E: CONTACT@GLAMPITECT.CO.UK
T: 0131 202 9002

KEY TO SYMBOLS

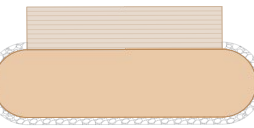

GLAMPING POD WITH DECK

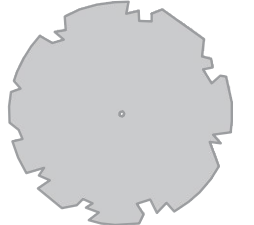

EXISTING TREES




NEW HEDGE



NEW INDIGENOUS SHRUBBERY



NEW PERMEABLE TRACK

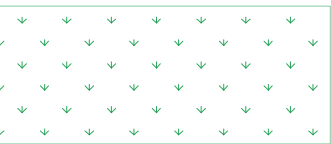

MEADOW GRASS



NEW FENCE




EXISTING FENCE

NOTE : Please do not scale from this key.

Date	Description	Rev	By

Revision Description

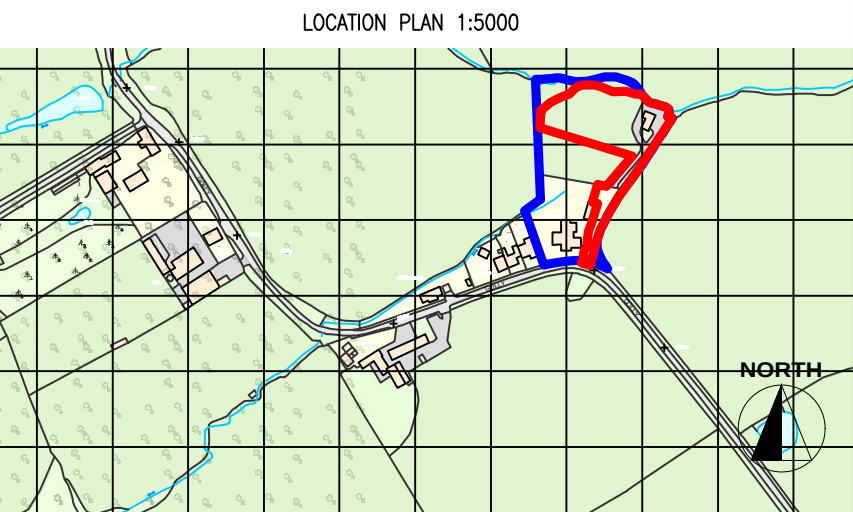

Project:
Proposed Glamping Site - For Tom Cliffe
Oak Mead, The Golly, Burton Green, Rossett, Wrexham
LL12 0AL

Drawing Title:
PROPOSED SITE PLAN

Drawing Number:
220324-01-02

Revision: -
Date: 19.04.2022
Scale: 1:250 @ A1
Drawn By: EC
CAD Dwg File: -
Checked By: PT

Issue Status:
Full Planning Application