




Site access leading from Tower Hill
(Refer to drawing 1938 102 Existing Site Plan Access Route)

Site main entrance location

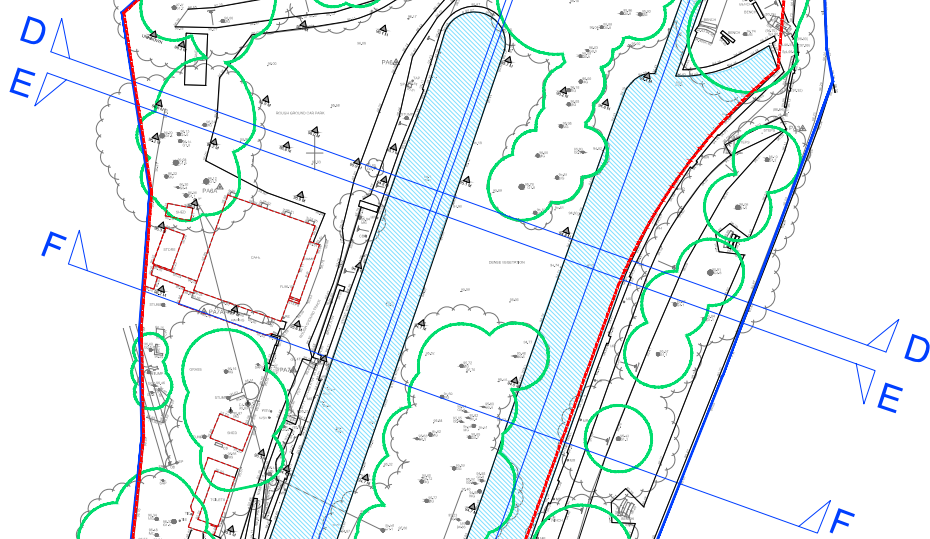

KEY

- = Trust Land Boundary Ownership
- - - = Planning Application Boundary
- = Existing Tree Canopy Line
- - - = Structures recently removed from site



THIS DRAWING AND THE DESIGNS
DEPICTED ARE THE COPYRIGHT OF
CANAL AND RIVER TRUST AND MAY
NOT BE REPRODUCED OR MADE USE
OF, EITHER DIRECTLY OR INDIRECTLY
WITHOUT EXPRESS WRITTEN
CONSENT.

Sheet
Existing Site Plan

Project
Trevor Hire Boat Base

Origin Date/ Auth RB	Drawing No. 2019 38 101
Scale 1:300 @ A1	Sheet Size A1
Revision / Issue V7 Tender Issue	Revision Date 16.09.2021

Scale Bar 1:300 @ A1

Existing Site Plan
Scale 1:300@ A1

PLEASE NOTE - DRAWINGS ARE BASED ON AN
O.S. AND TOPOGRAPHICAL SURVEY. DRAWINGS
TO BE CHECKED, APPROVED BY A
STRUCTURAL ENGINEER PRIOR TO ANY
WORKS ON SITE. MEASUREMENTS, LEVELS
AND CO-ORDINATES SHOULD BE CHECKED ON
SITE AND CONFIRMED PRIOR TO
FABRICATIONS OR INSTALLATIONS.