
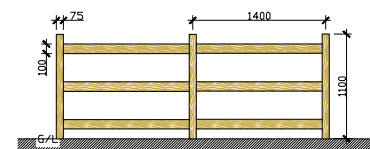


Claremont

Bryer

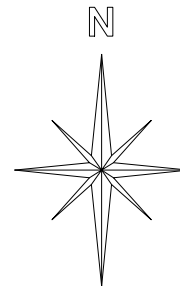


Post & Rail Fence
NTS

NB
REFER TO LANDSCAPE STATEMENT
FOR DETAILS OF PLANTING AND
METHODOLOGY.



Proposed Site Plan Scale 1:200

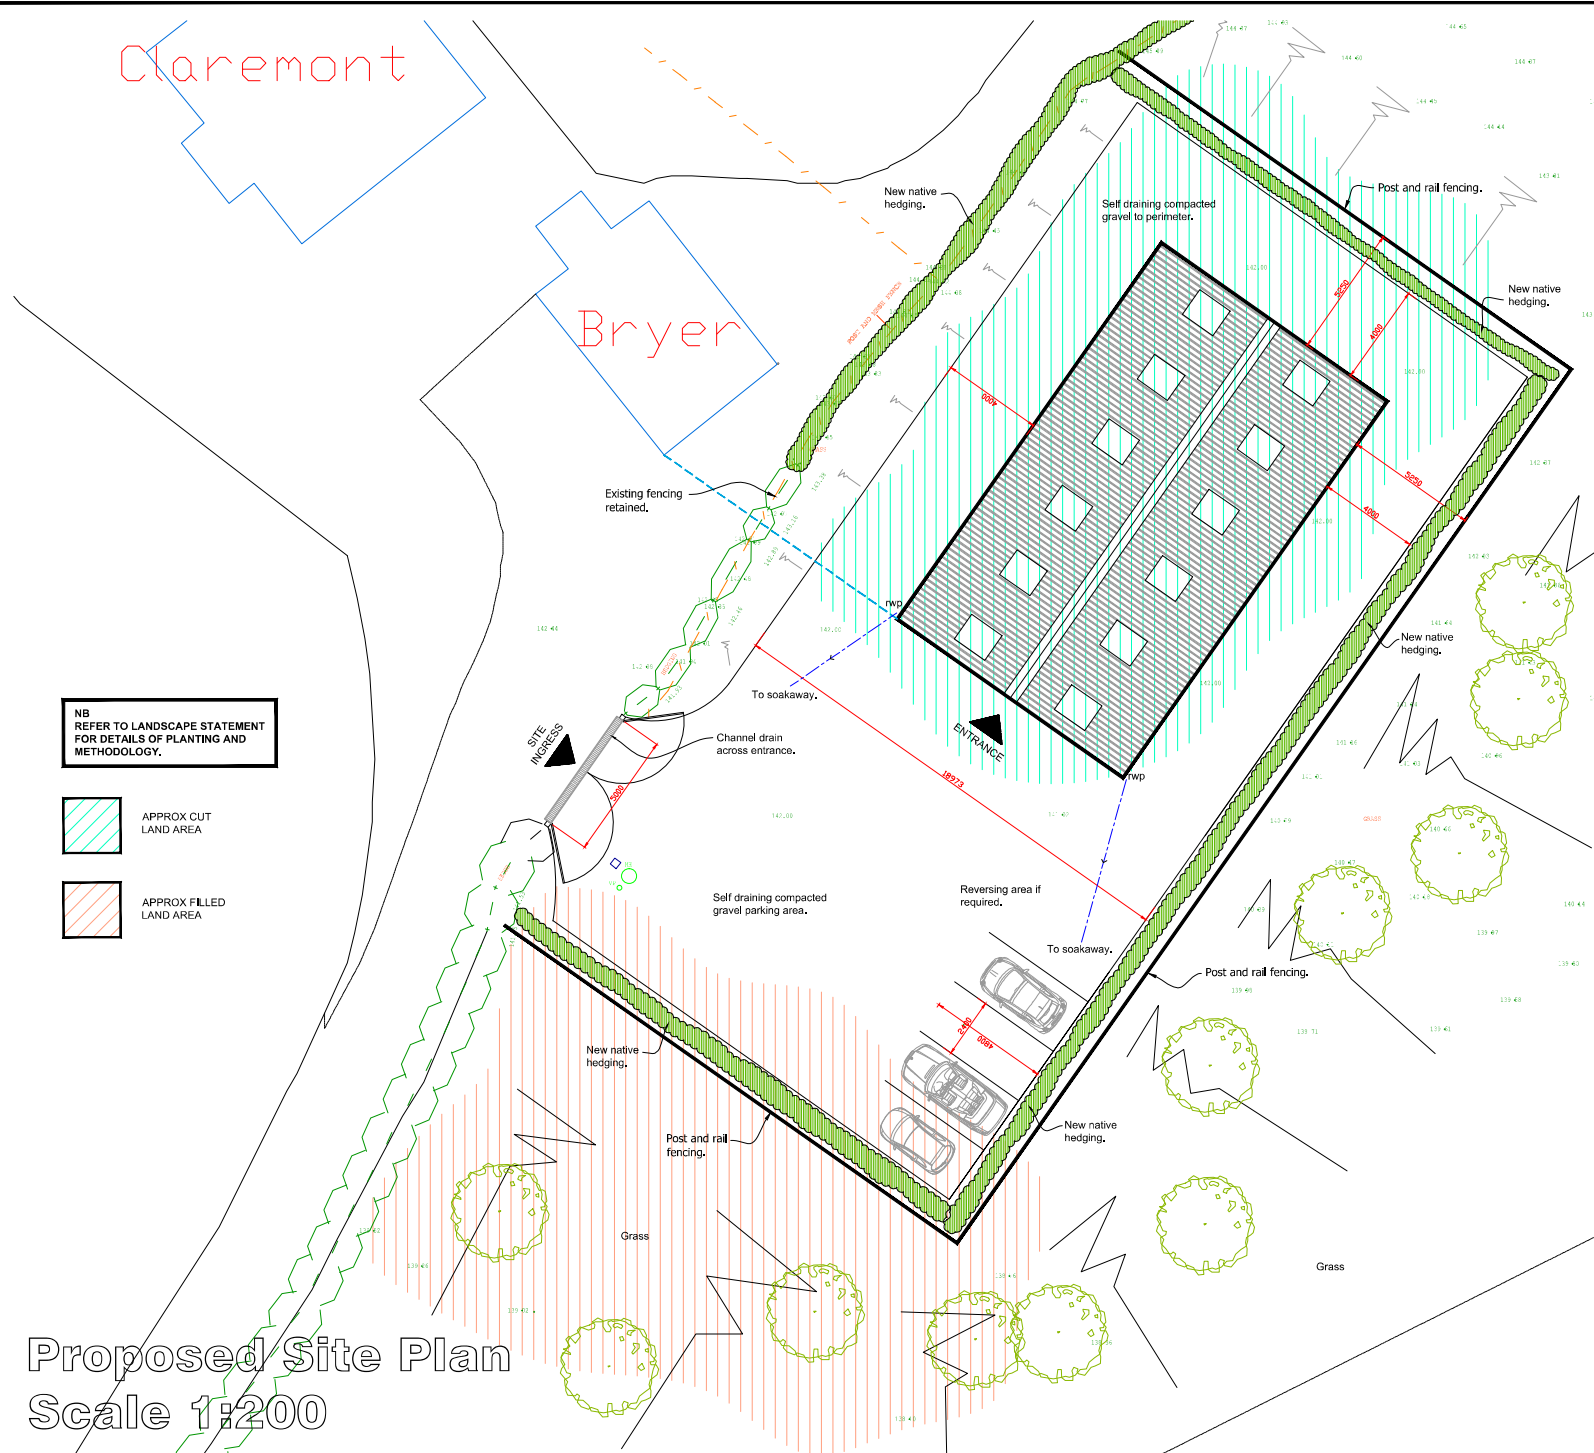

 25 Sandridge Drive Melbourne Vic 3048 Australia T 0528 244376 F 07953 680768 E ajones540@internetc.com	Ms. S. Edwards. Proposed Site Plan. Proposed Stables at Land Adjacent to Bryer, Trevor Rd, Trevor.			
	DATE	SCALE	SHEET	TOTAL
	June 2021	1:200 at A1	1	PD218/02