


Barn at Hen Hafod Farm,
Nantyr, Glyn Ceirioq, LL20 7DD
Proposed Site Plan SP2
Scale 1:200 @ A4
16/08/2022

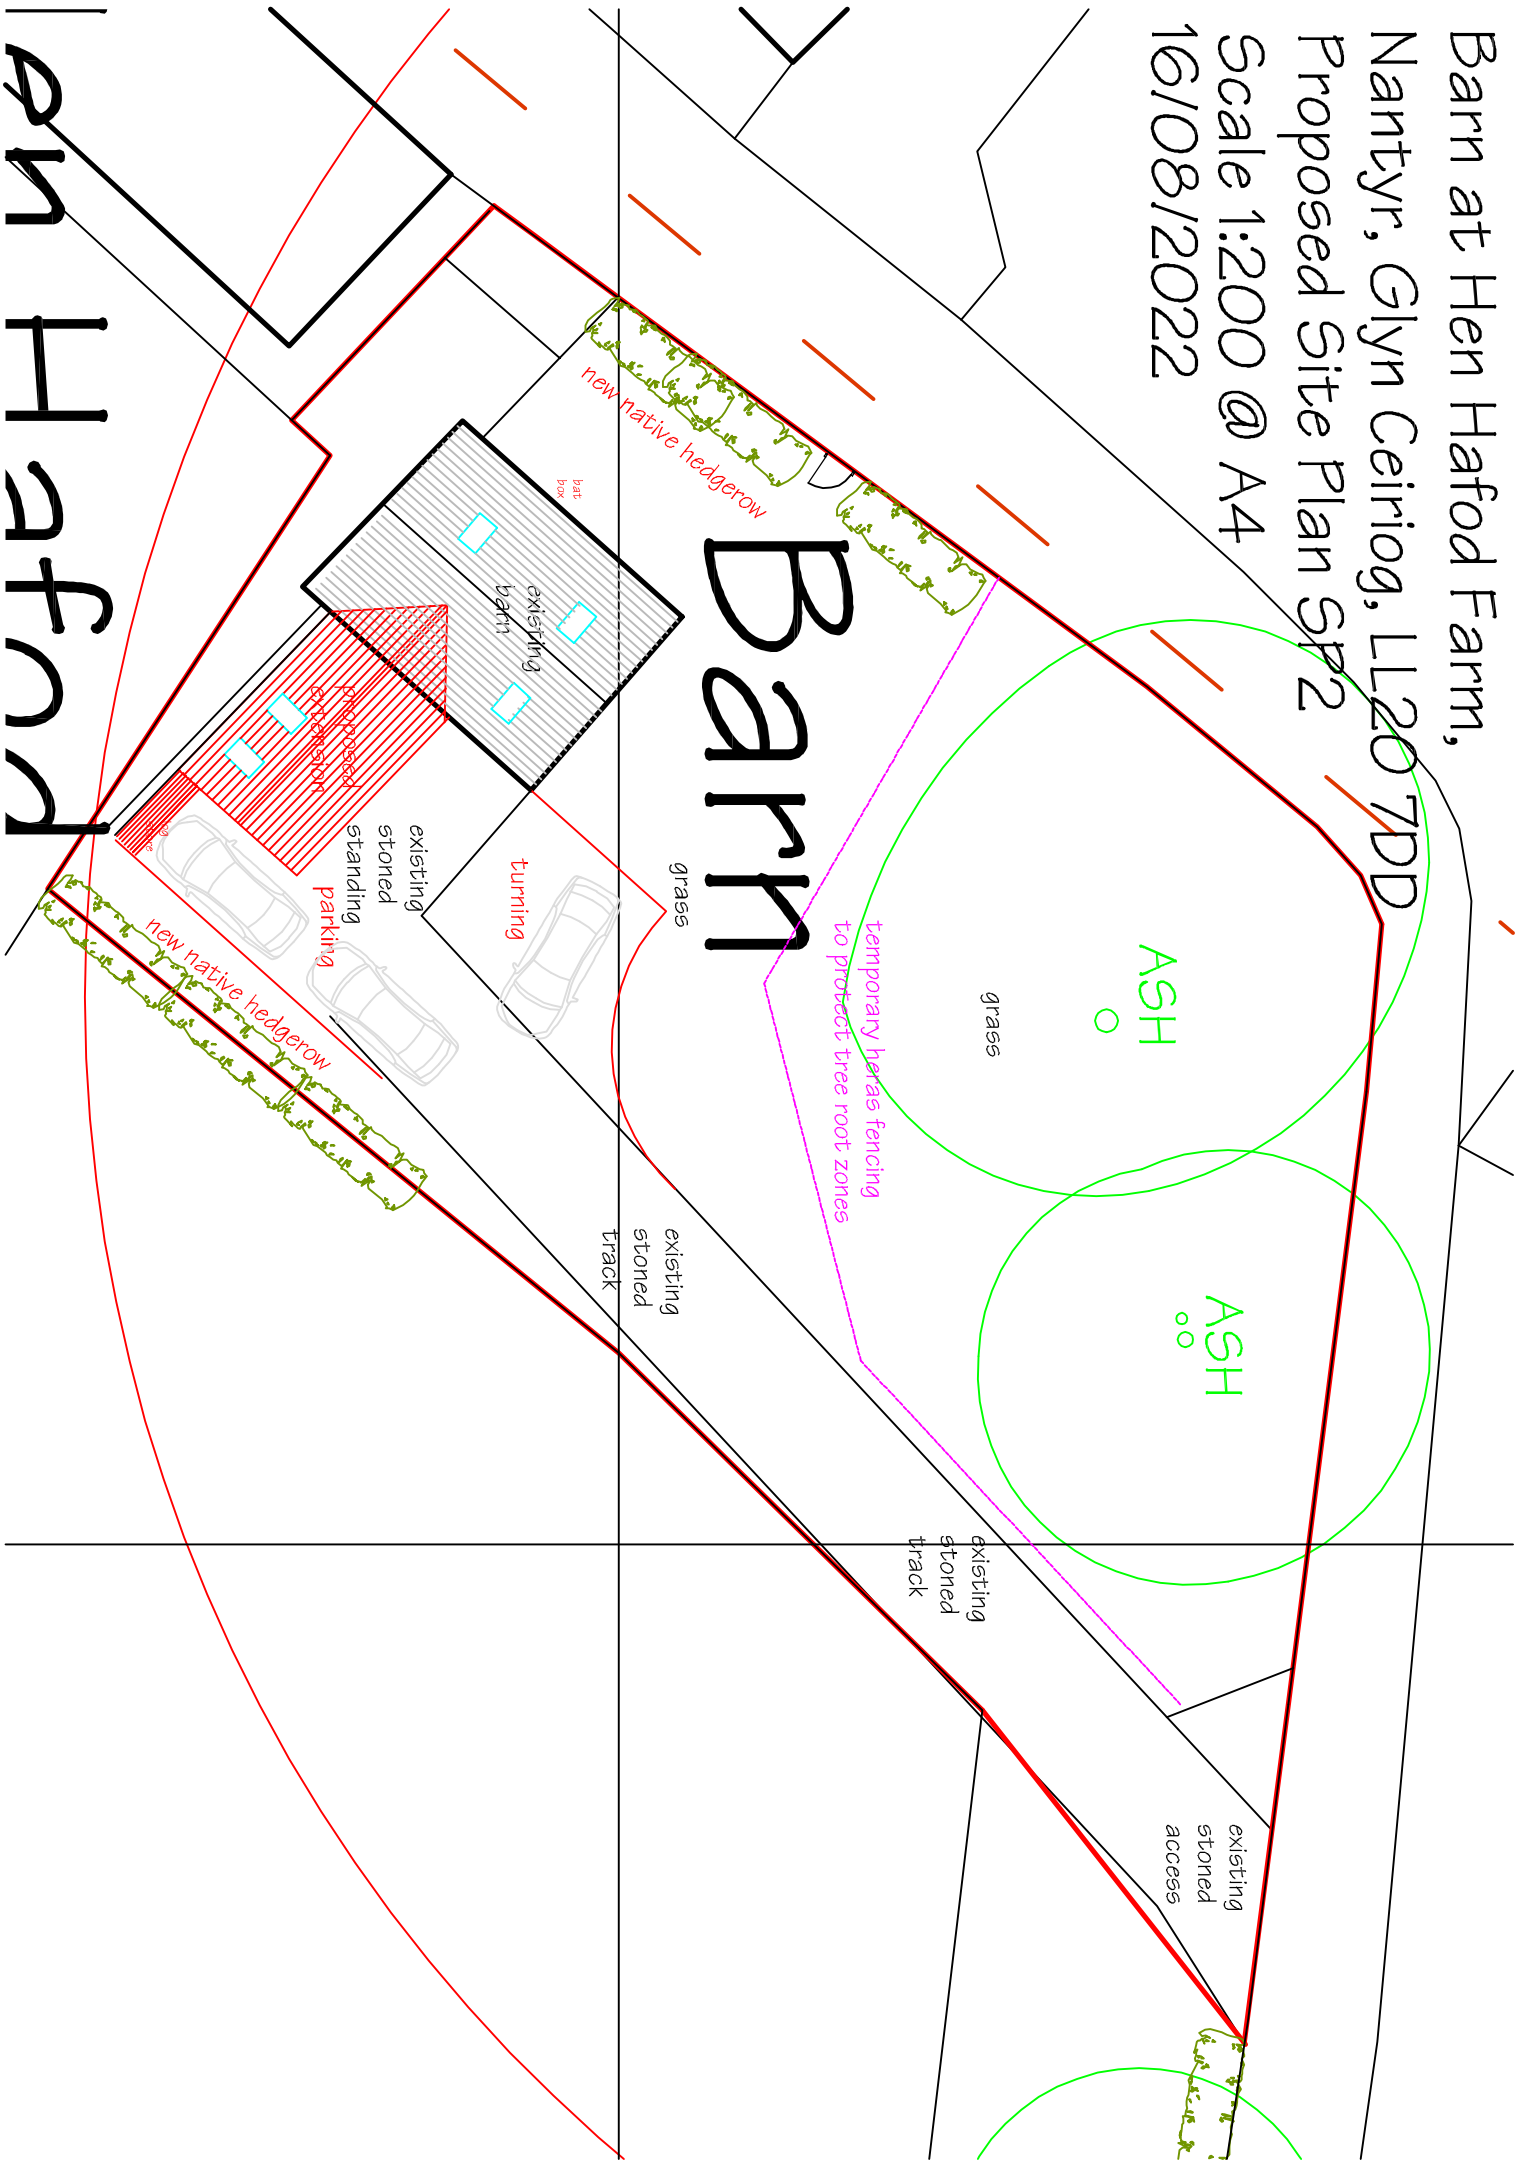

Hen Hafod