



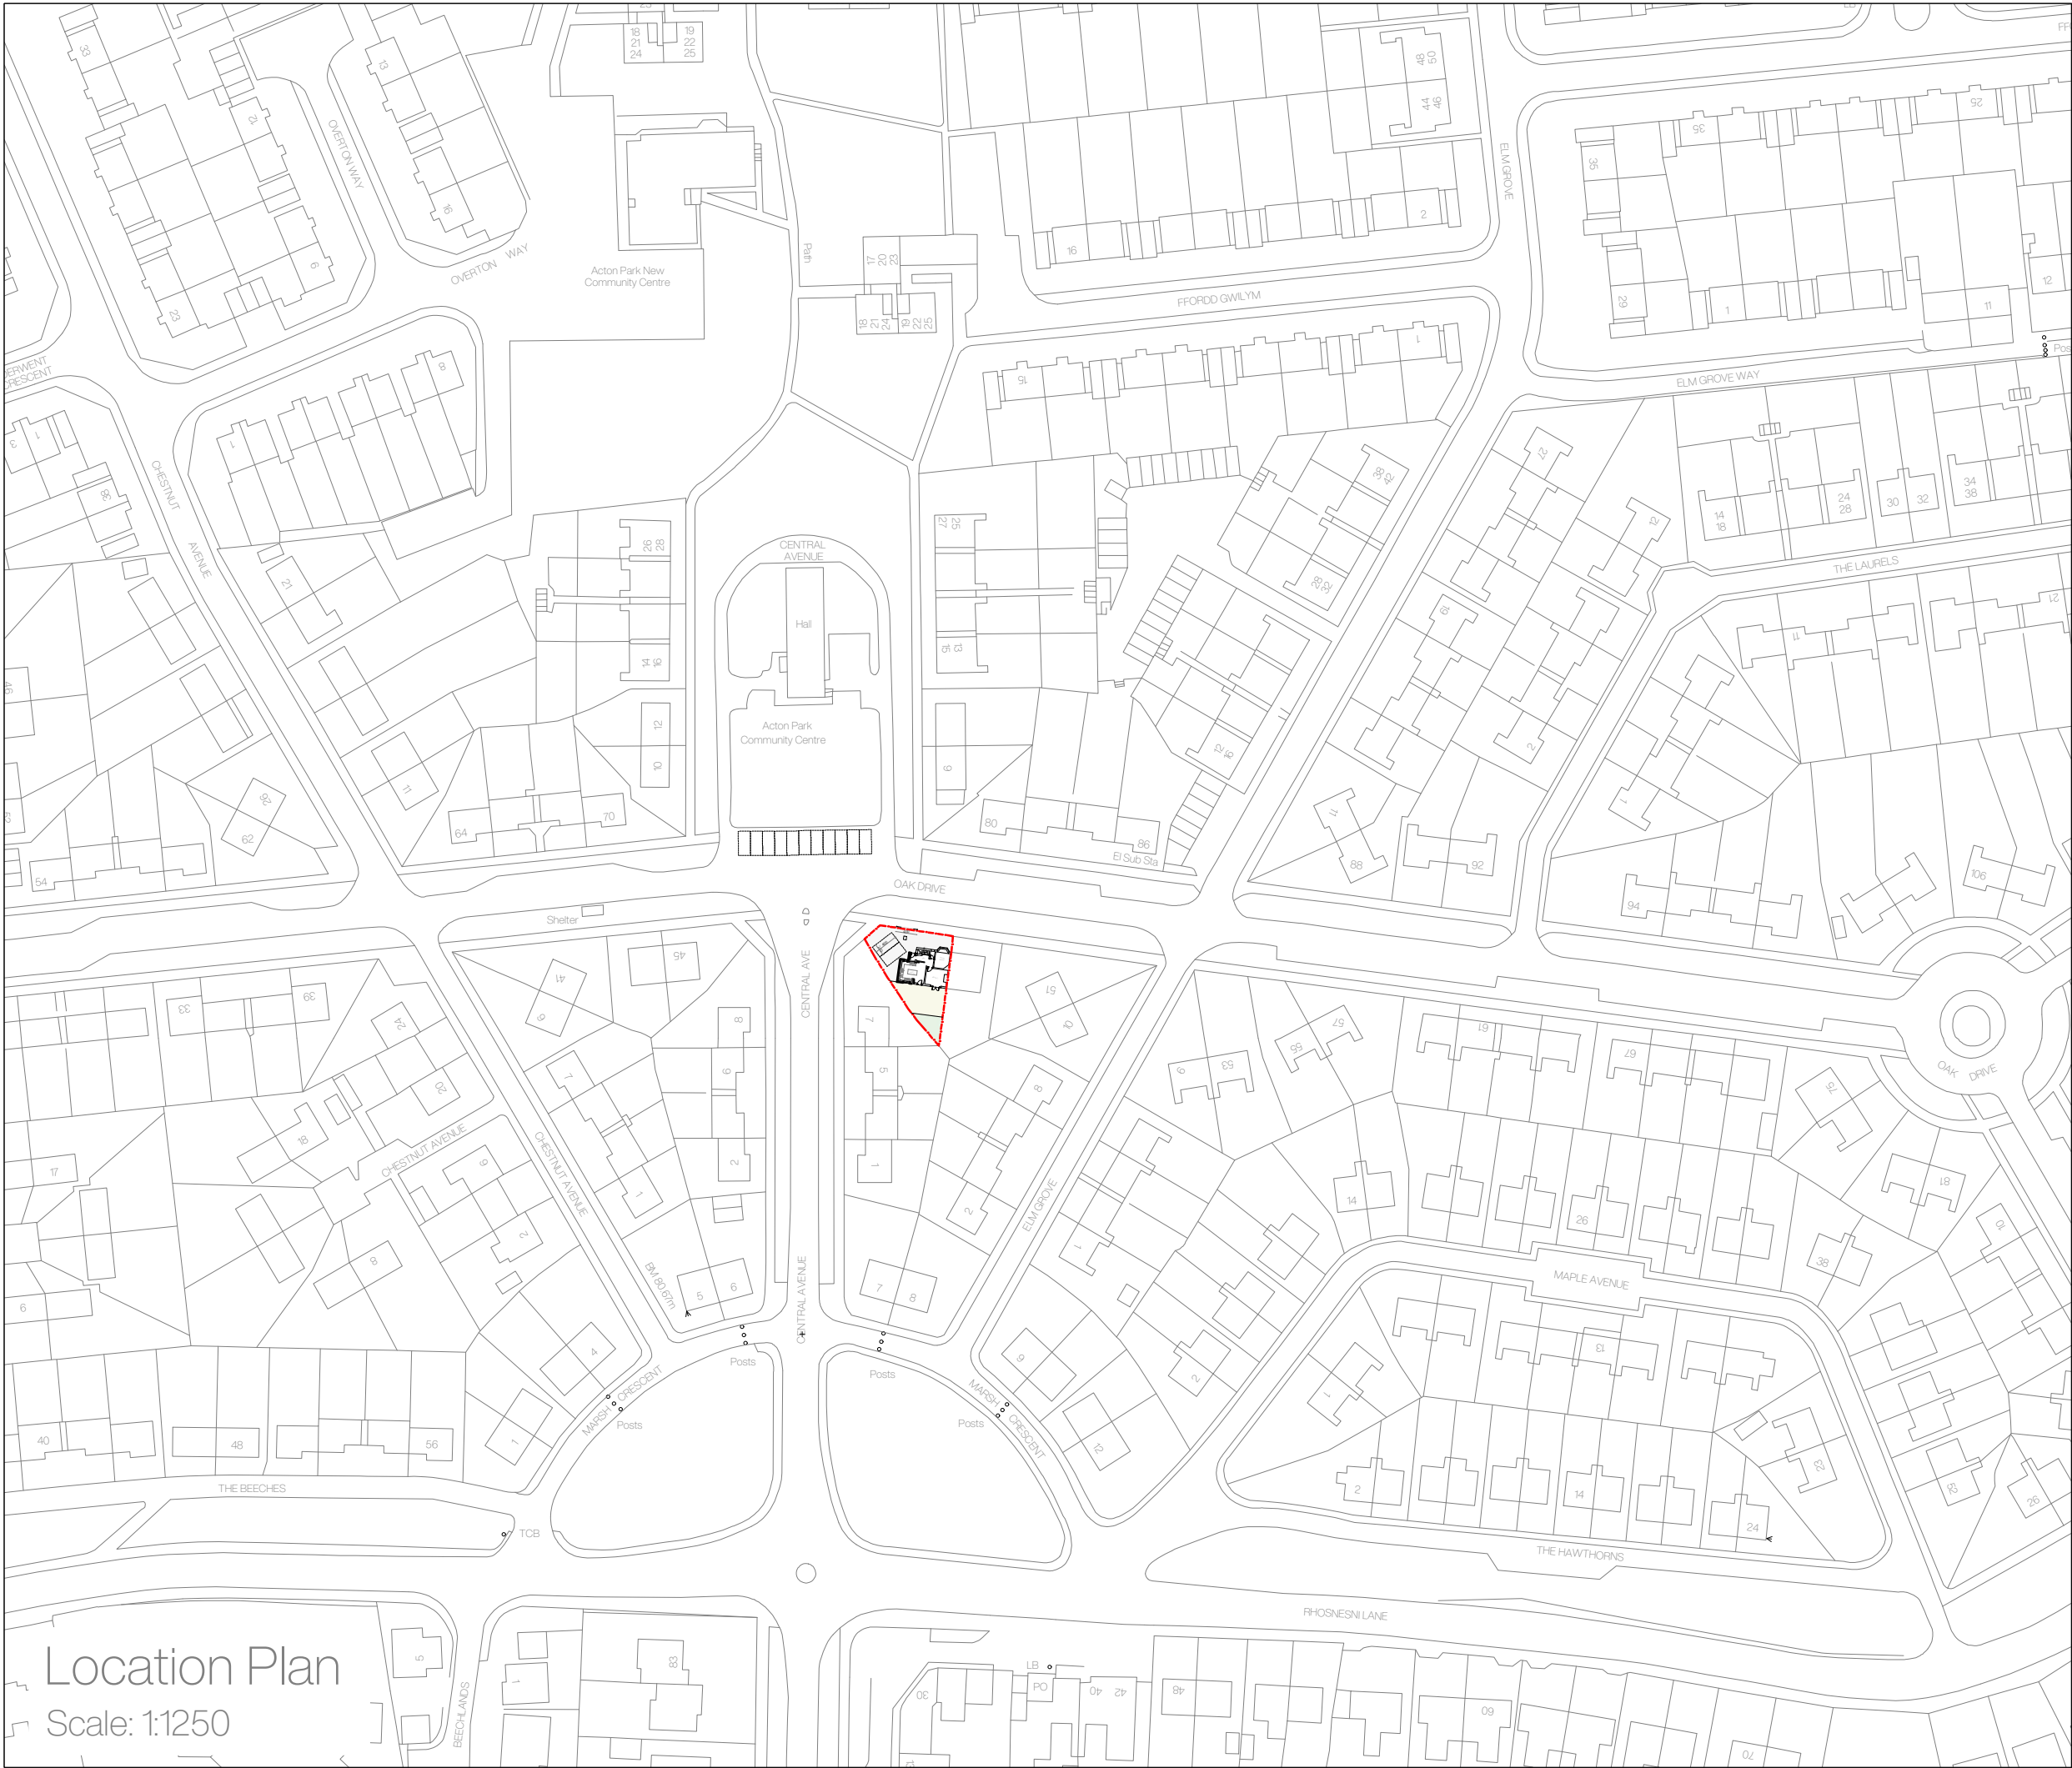

Location Plan
Scale: 1:1250

Landscaping is indicative only.

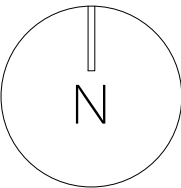

Site Plan Key

Application Site

47 Oak Drive,
Acton, Wrexham,
LL12 7HN

Rev	Notes	Date
a	Drawing amends	06.2022
b	Parking added	07.2022
c	Dimension and access shown	07.2022

Planning Site and Location Plan

June 2022

A3

S03.1003

2 - 2

DO NOT SCALE FROM THIS DRAWING. ALL DIMENSIONS TO BE CONFIRMED ON SITE PRIOR TO FABRICATION BY THE CONTRACTOR. DRAWINGS TO BE READ IN CONJUNCTION WITH ANY REFERENCED DOCUMENTATION. PLANS NOT TO BE REPRODUCED WITHOUT THE PRIOR CONFIRMATION FROM THE DESIGN TEAM.

