




Wrexham Industrial Estate
Strategic Ecological Network
boundary.

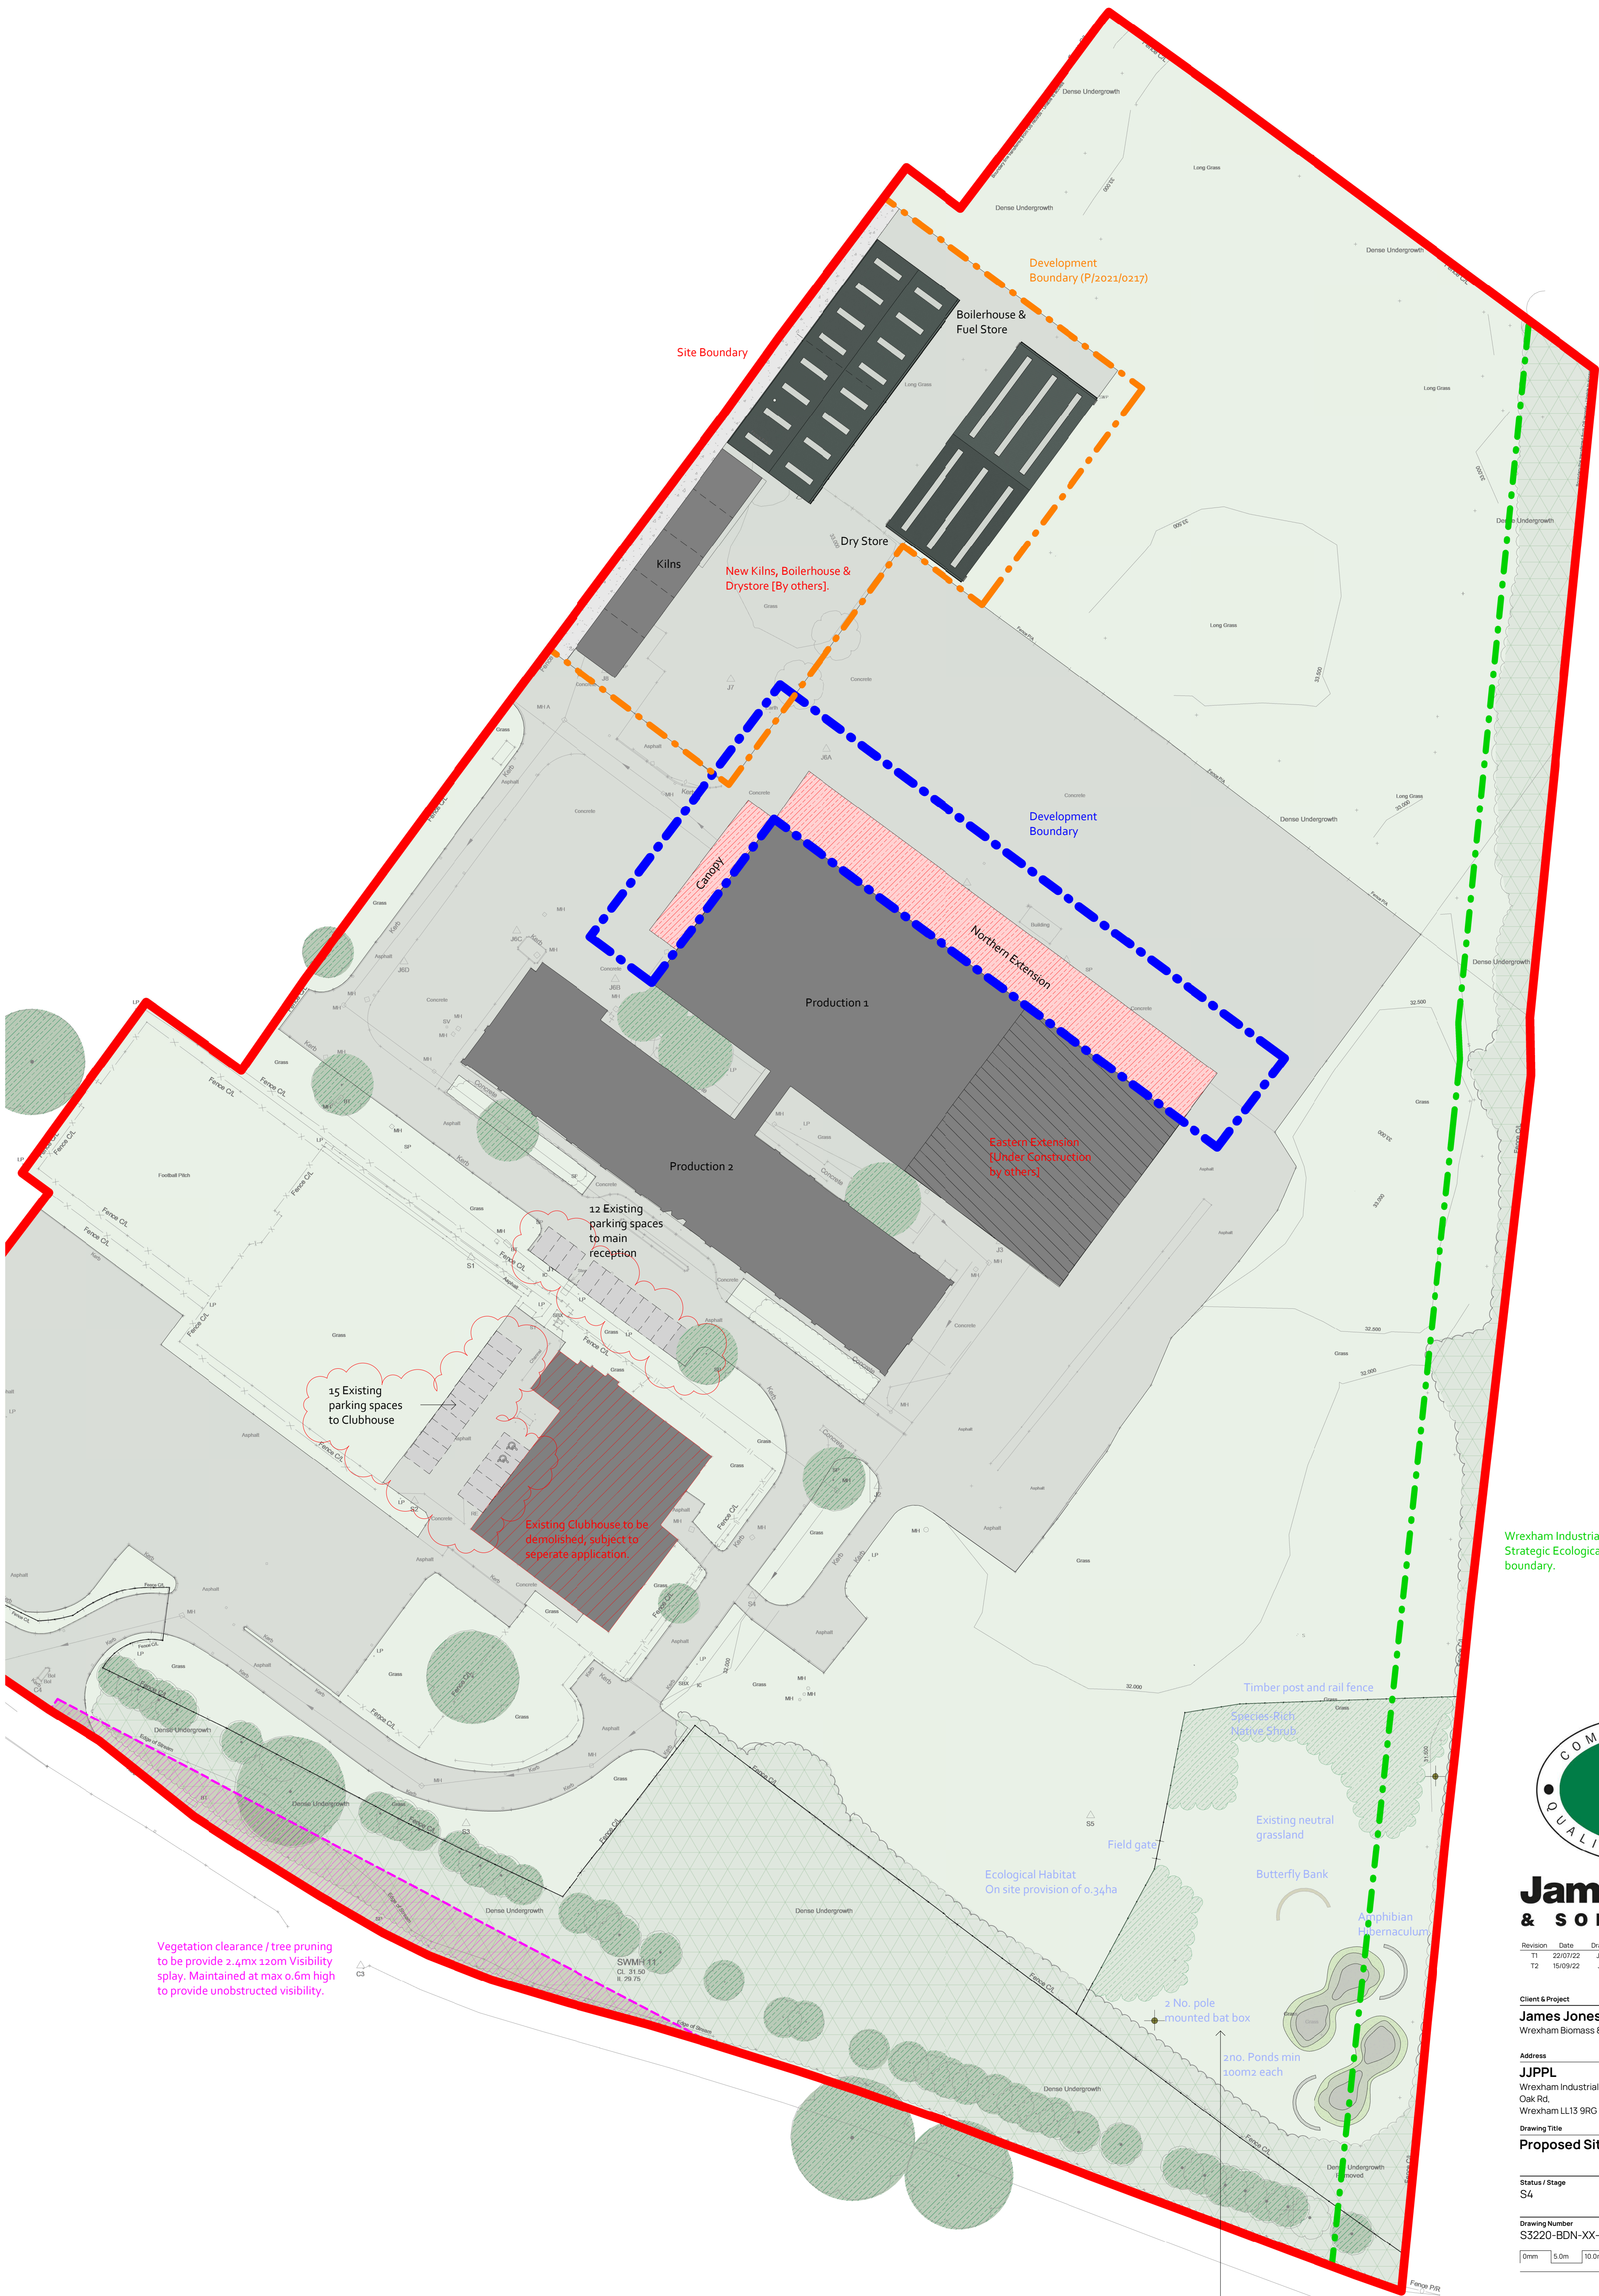

**James Jones
& SONS LIMITED**

Revision	Date	Drawn	Description
T1	22/07/22	JW	Tender Issue
T2	15/09/22	JL	Car parking spaces added

Client & Project
James Jones P&P Ltd
Wrexham Biomass & Dry Store

Address
JJPPL
Wrexham Industrial Estate,
Oak Rd,
Wrexham LL13 9RG

Drawing Title
Proposed Site Plan

Status / Stage	Scale @ A1	Drawn	Checked
S4	1 : 500	JL	JW

Drawing Number	Revision
S3220-BDN-XX-XX-DR-A-0019	T2

0mm	5.0m	10.0m	20.0m	30.0m
-----	------	-------	-------	-------




Established 1983.
T: 01915556189 E: enquiries@bdnrltd.com
W: www.bdnrltd.com

North East (Head Office)
The Old School, Simpson Street,
Sunderland, SR4 6DR

North West
Room 107, Uverston Business Centre,
Uverston, LA10 7UG

BuildingDesignNorthern

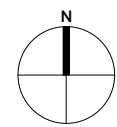

Proposed Site Plan

1 : 500

All works on site to be completed
with reference to Marshes
Ecology reports and appraisals
under app: P/2021/0217