



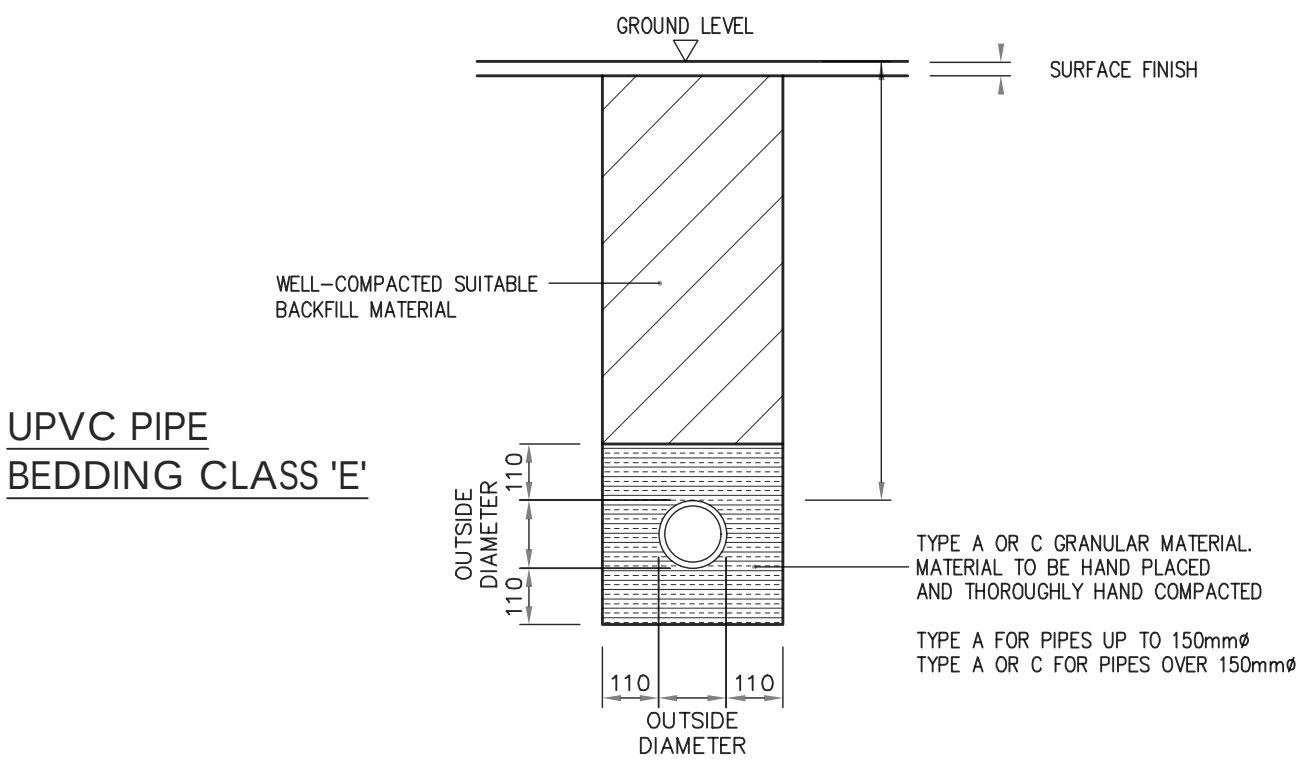

SCALE 1:20



- All works to be carried out in accordance with the following:-
1. UK water industry research Ltd. 'Civil Engineering Specification for the water Industry, 5th Edition.
 2. Building Regulations Section 'H'
 3. BE EN 752 Drain and Sewers Systems outside buildings.
- Foul Water: Falls in runs - 1:10 max - 1:60 min.
 - All new drainage branches to be swept in direction of flow.

- SUDS
- Existing parking area is constructed of a porous build up on free draining stone.
 - Both pods to have a 250mm wide by a min 200mm deep gravel border to draining sides.

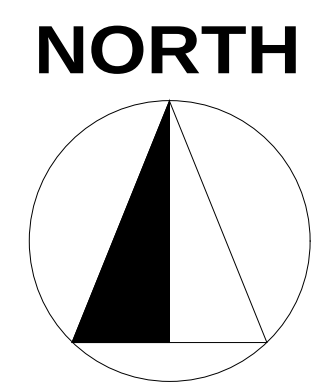

OWNERSHIP BOUNDARY
AREA = 7,629 m2

SITE BOUNDARY
SITE AREA = 3,442 m2

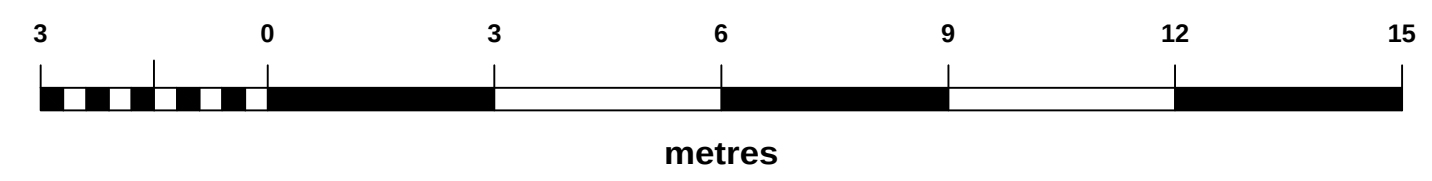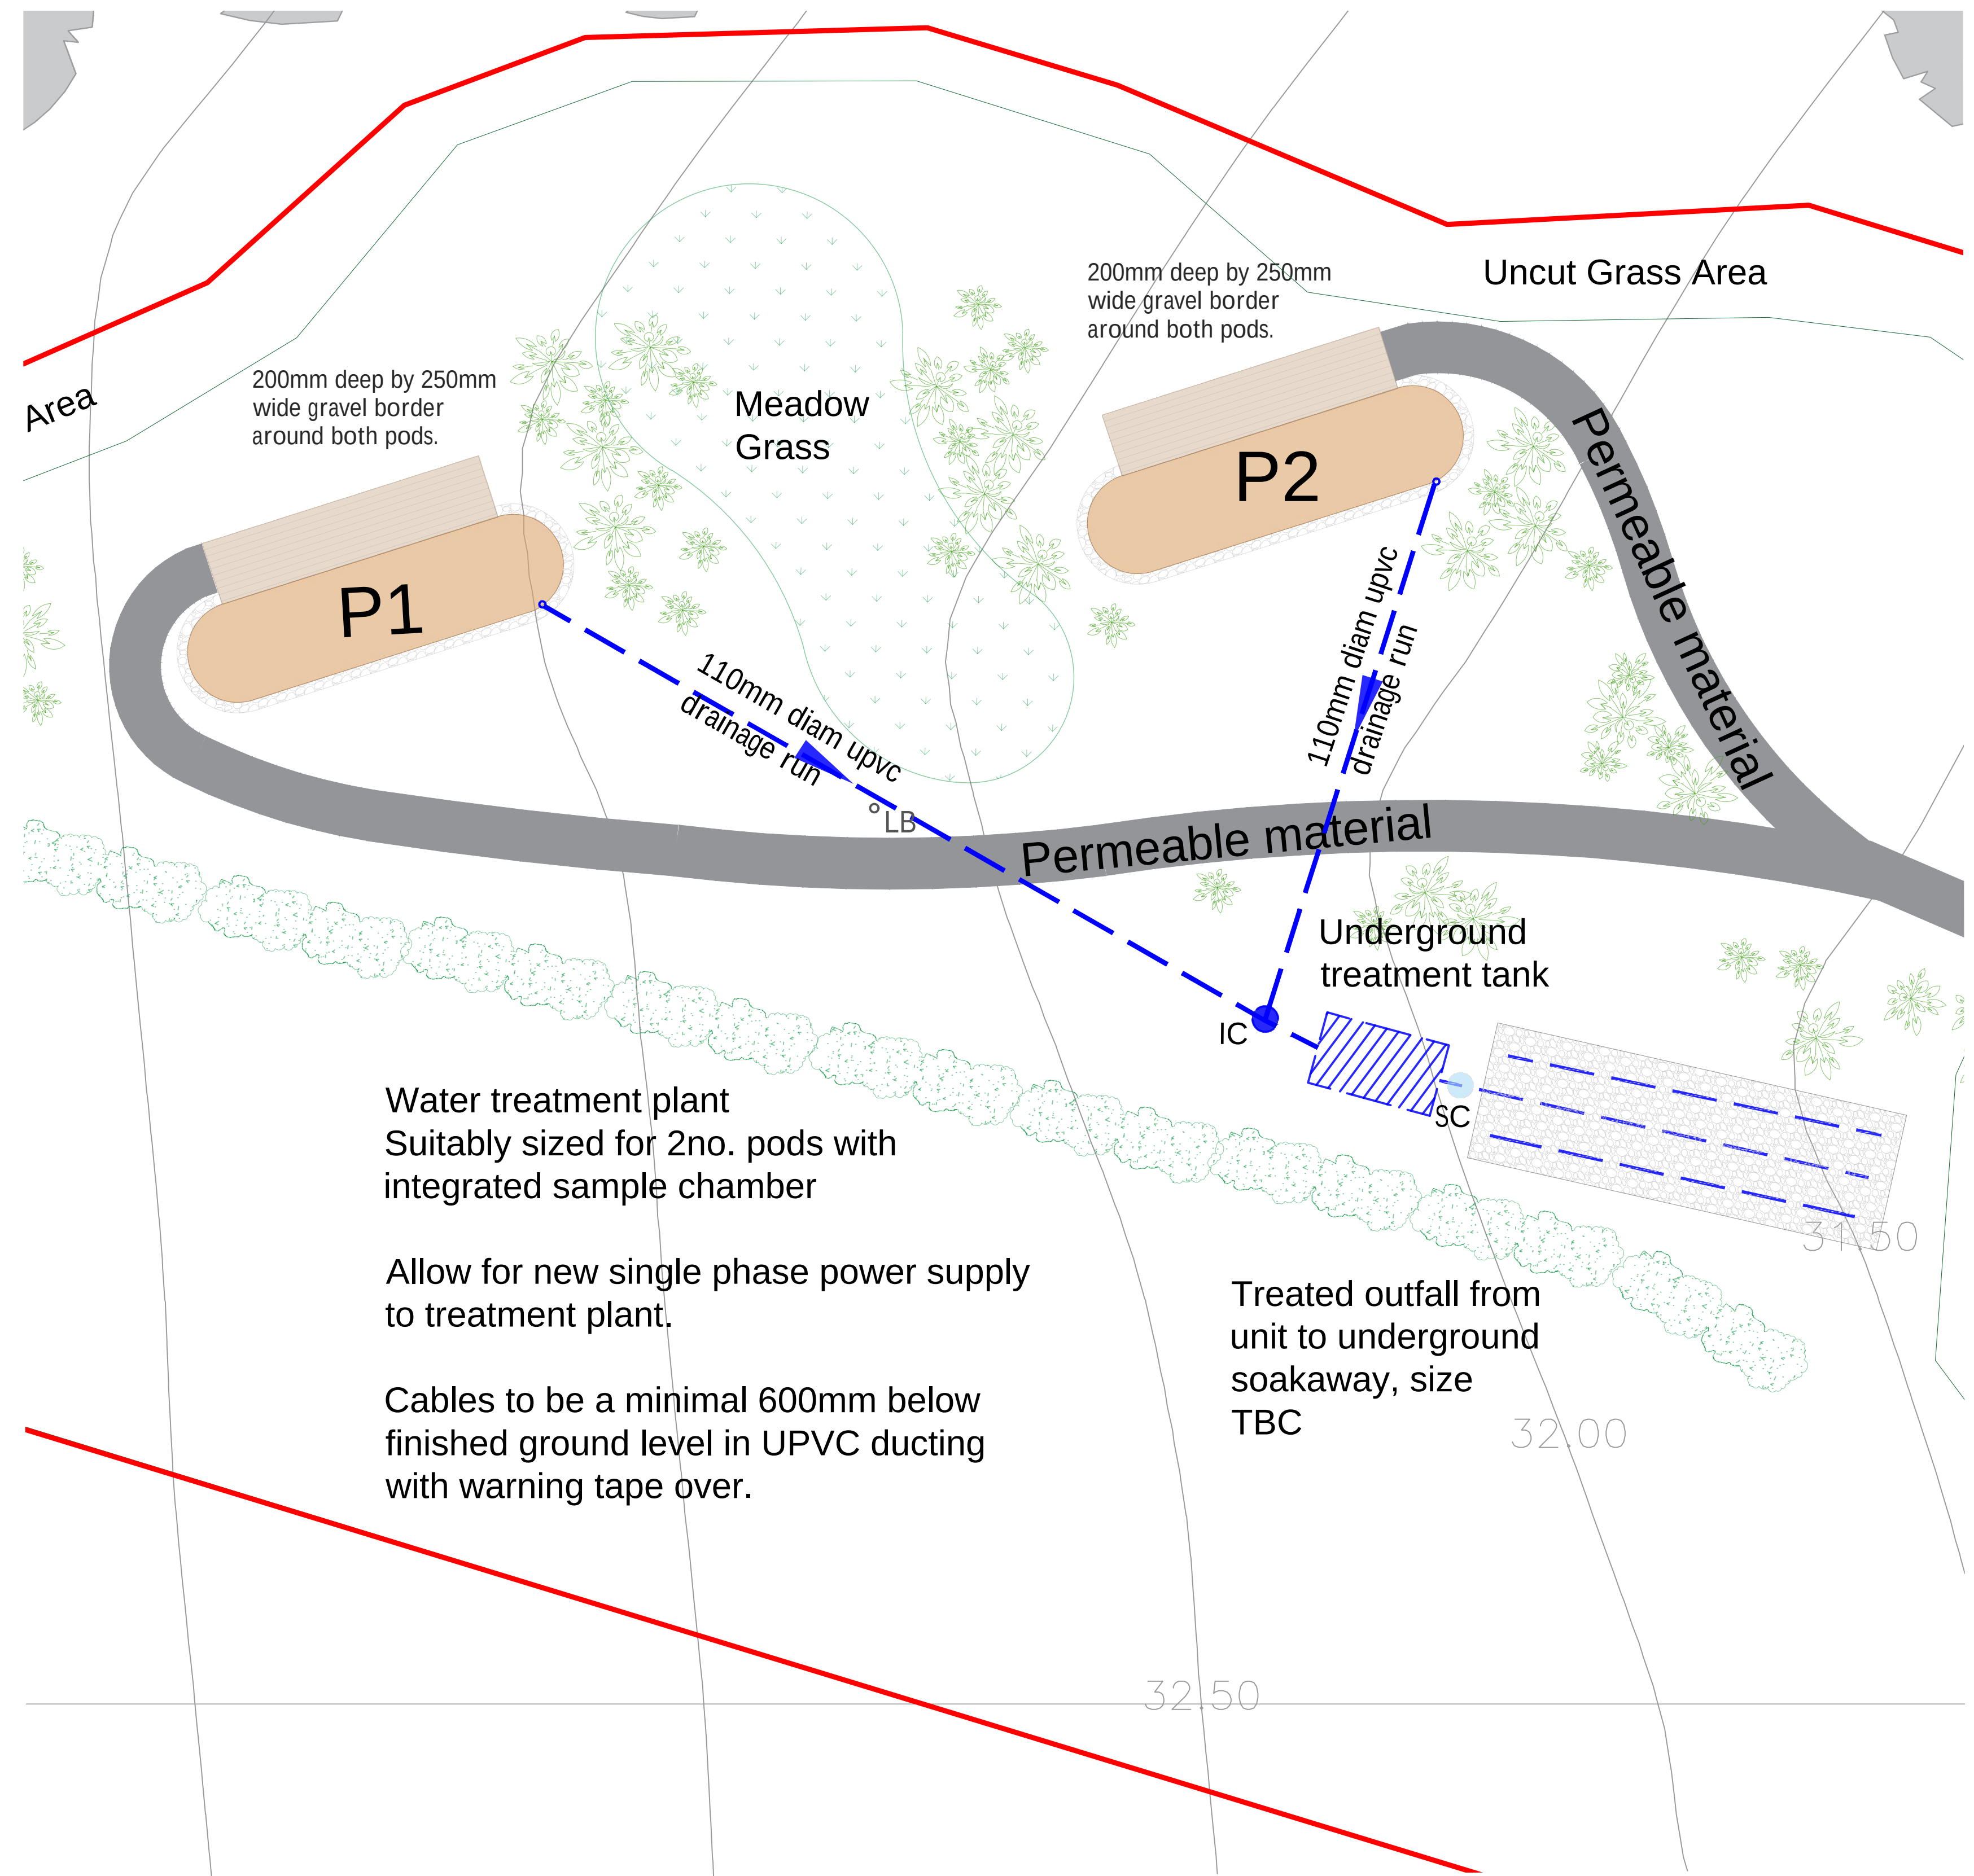


W: WWW.GLAMPITECT.CO.UK
E: CONTACT@GLAMPITECT.CO.UK
T: 0131 202 9002

KEY TO SYMBOLS	
	DRAINAGE RUN
	INSPECTION CHAMBER
	SAMPLE CHAMBER
	WATER TREATMENT PLANT
	SOAKAWAY

Date	Description	Rev	By
27/05/22	Amended drainage as per client request.	A	EC

Revision Description

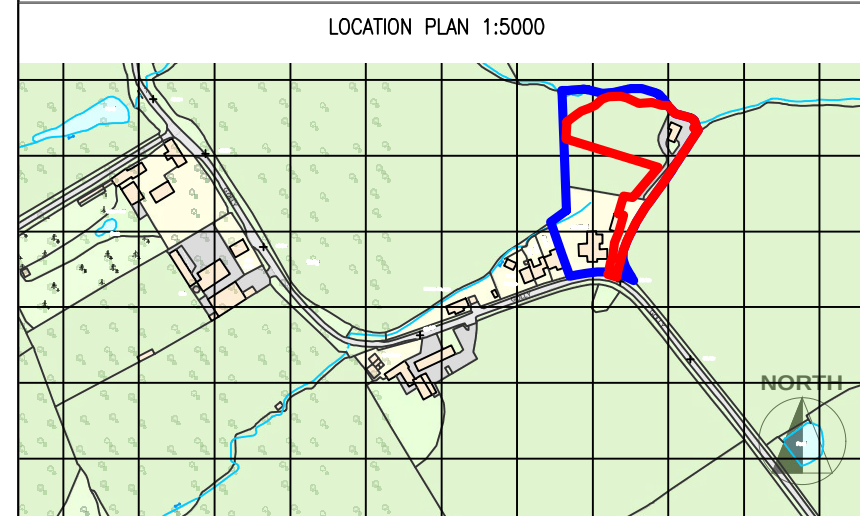

Project:
Proposed Glamping Site - For Tom Cliffe
Oak Mead, The Golly, Burton Green, Rossett, Wrexham
LL12 0AL

Drawing Title:
PROPOSED DRAINAGE PLAN

Drawing Number:
220324-01-04

Revision:	A
Date:	19.04.2022
Scale:	1:100 @ A1
Drawn By:	EC
CAD Dwg File:	-
Checked By:	PT

Issue Status:
Full Planning Application