
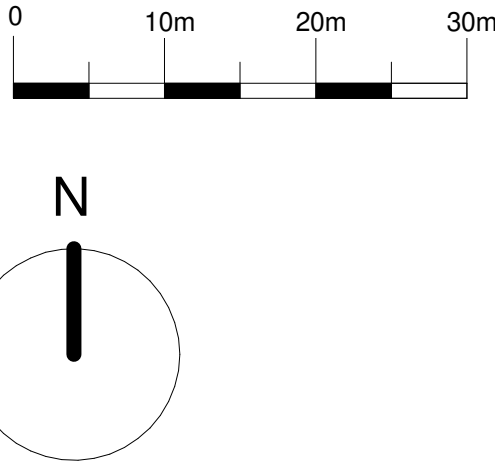


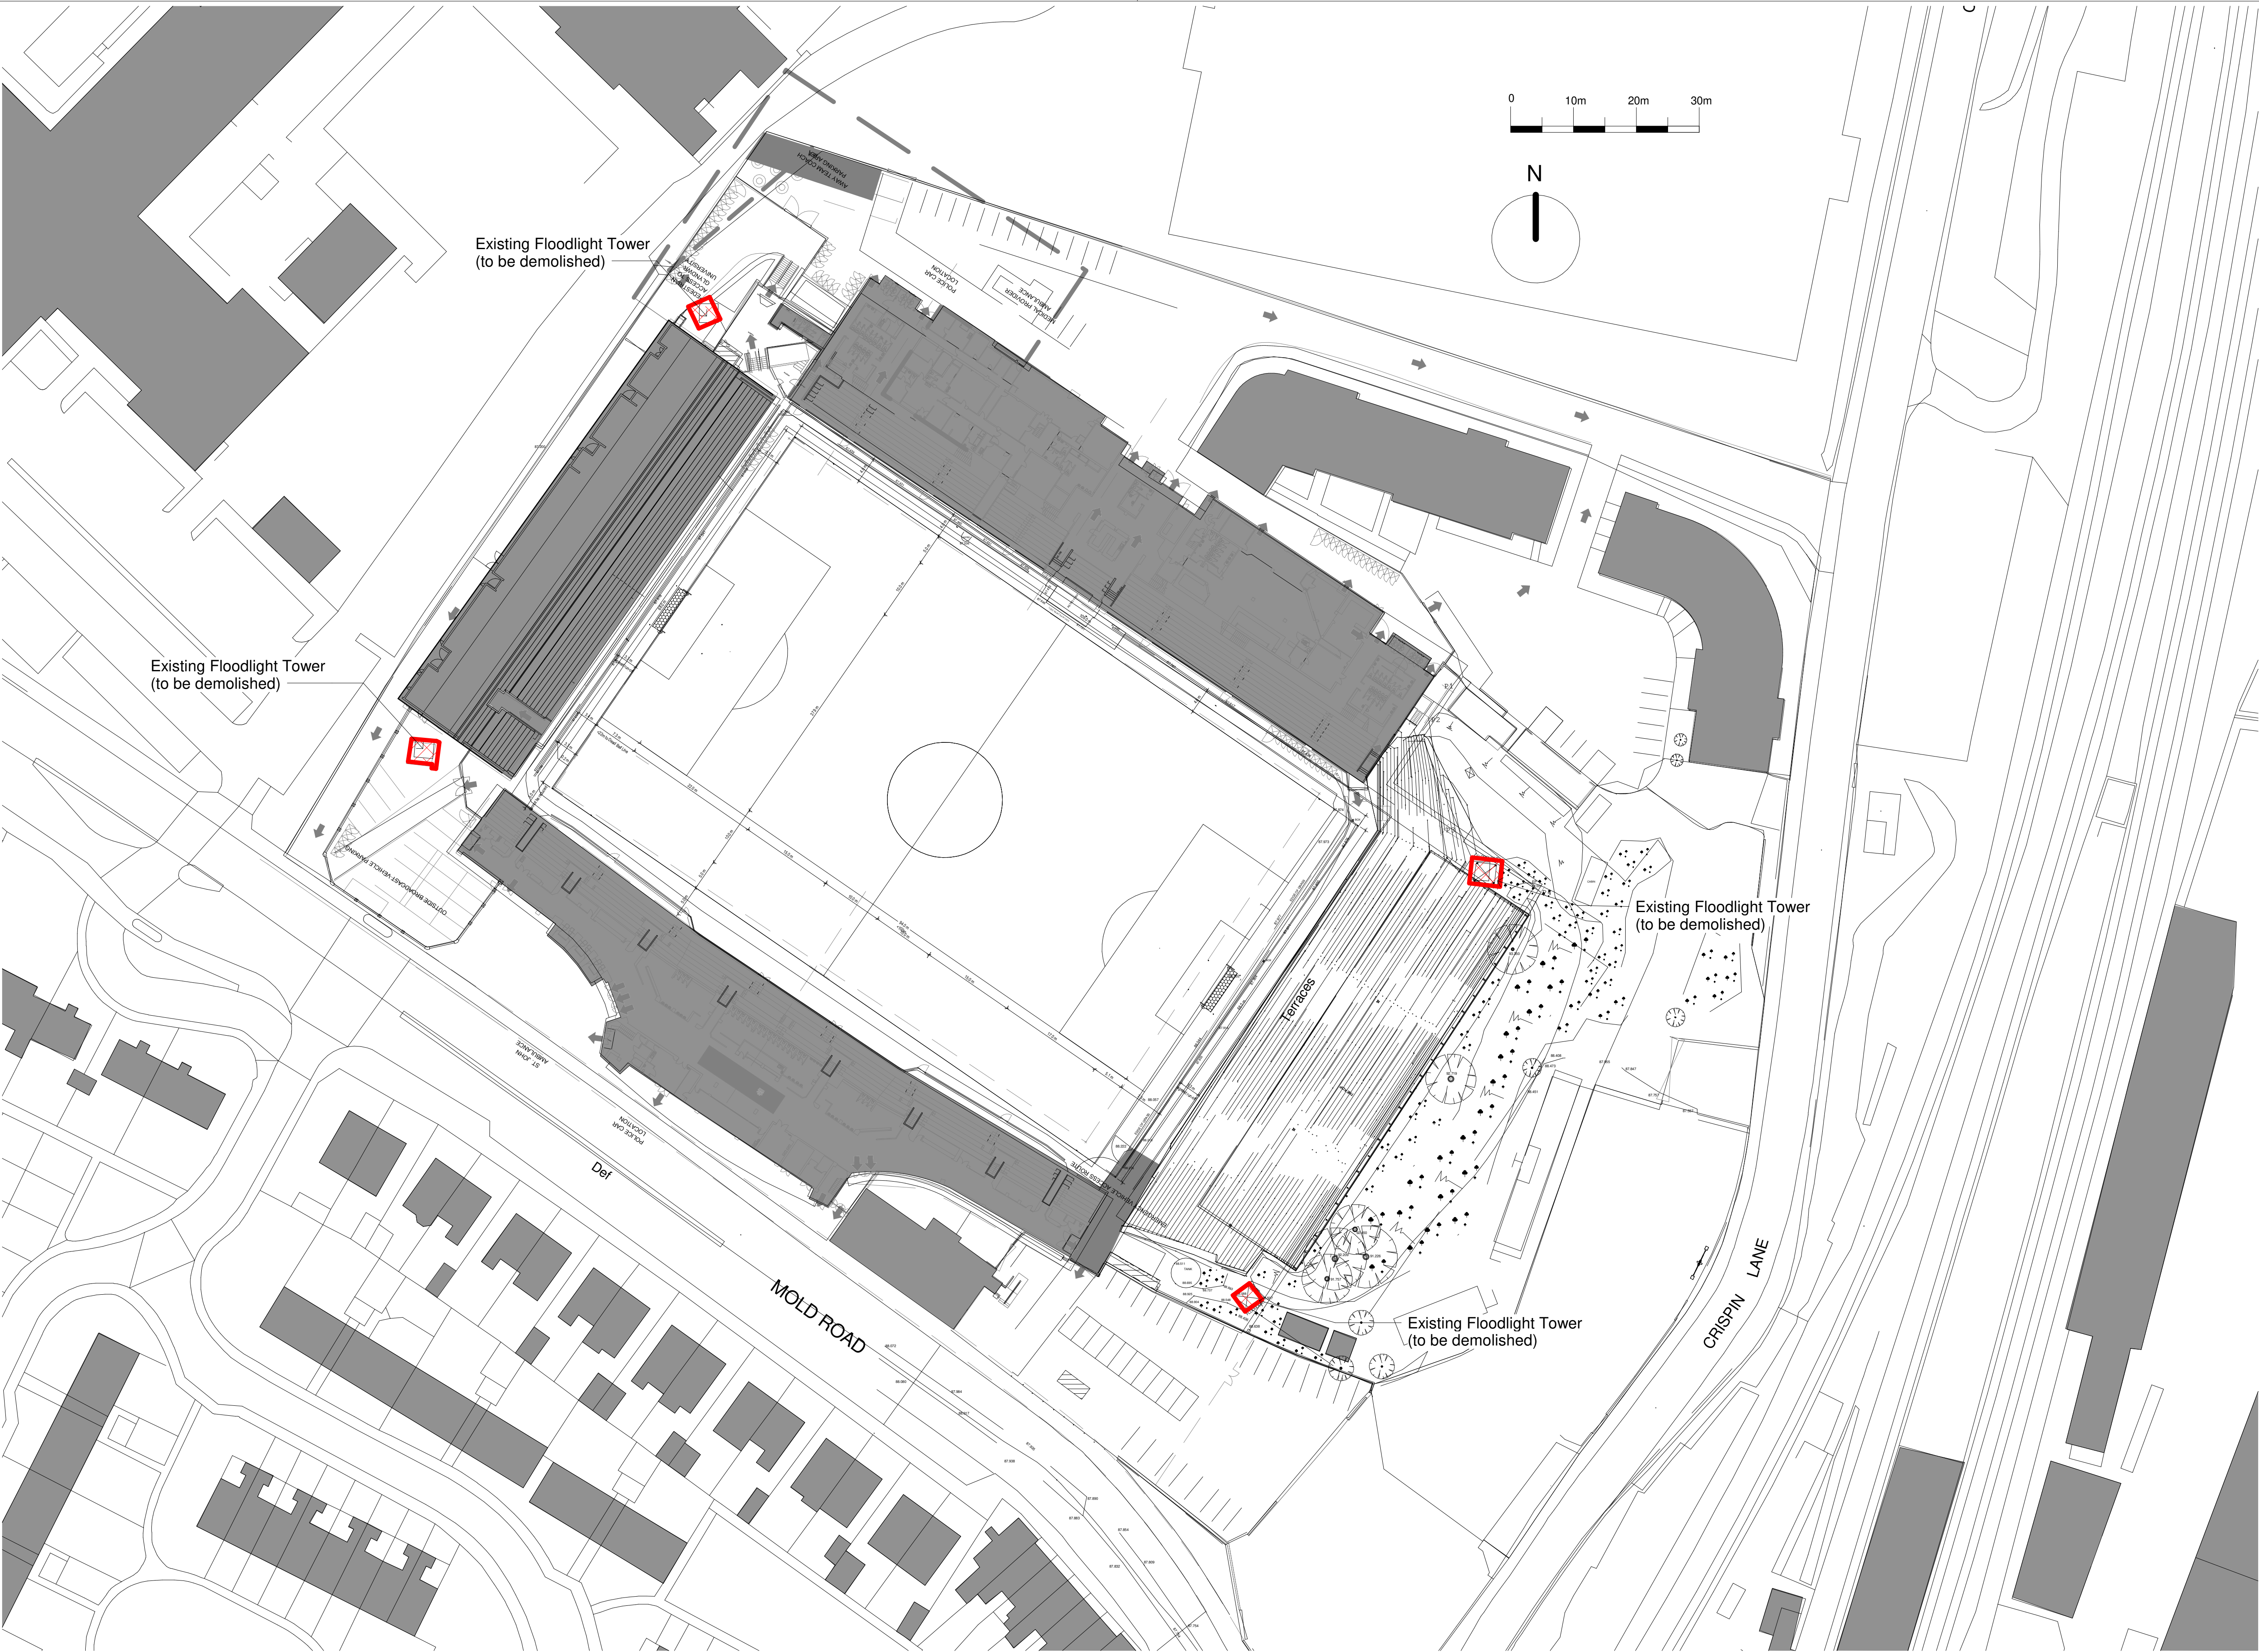

NOTES
All dimensions and levels to be checked on site
Any discrepancies are to be reported to the Architect before any work commences
This drawing shall not be scaled to ascertain any dimensions, work to figured dimensions only
This drawing shall not be reproduced without express written permission from AFL Architects Ltd.

DISCLAIMER
When this drawing is issued in CAD, it is an uncontrolled version issued for information only, to enable the recipient to prepare their own documents/drawings for which they are solely responsible.

SOFTWARE INTEROPERABILITY
AFL prepared this drawing using Autodesk REVIT Architecture.
AFL does not accept liability for any loss or degradation of any information held in the drawing resulting from the translation from the original file format to any other file format or from the recipients reading of it in any other programme.

P1 08.06.22		WR PLANNING ISSUE	
rev no.	rev date	rev by	description
project			
KOP Redevelopment			
location			
Racecourse Stadium			
Employer			



AFL Architects
1st Floor
St Georges House
56 Peter Street
Manchester M2 3NQ
t: +44(0)161 236 6263
f: +44(0)161 236 6484
w: www.afl-architects.com
e: mail@afl-uk.com
twitter.com/AFLArchitects
key plan



drawing title
Existing and Demolition Site Plan

1 Existing Floodlight Site Plan
1 : 500

AFL job number	scale @ A1	drawn	WR	checked	JR
211509	1 : 500	rev date	08.06.22		
dwg purpose		status	rev		
PLANNING		S2	P1		
bim project	origin	zone	level	type	role
211509-AFL-ZZ-ZZ-DR-A-00205					