



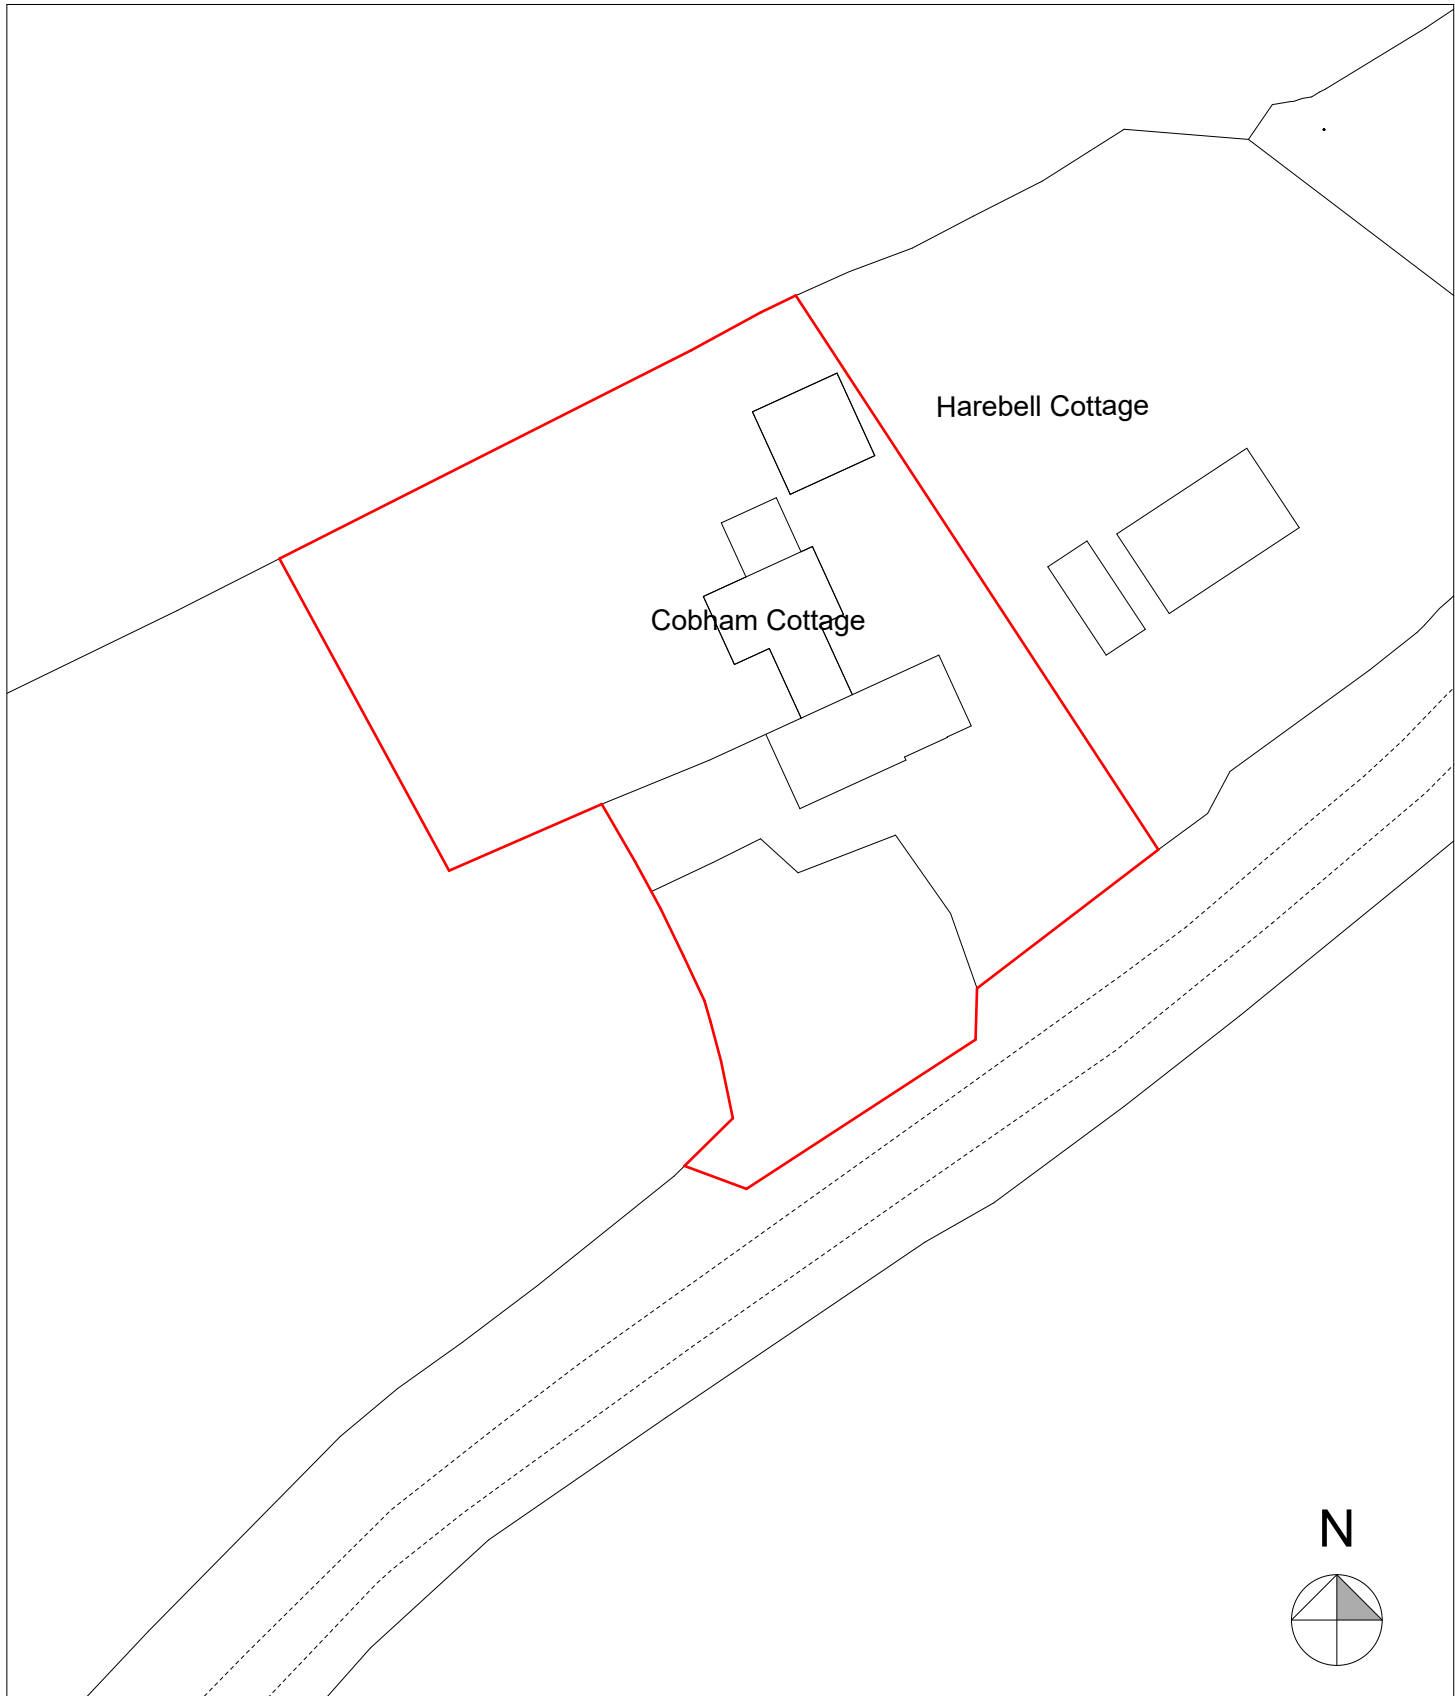

Block Plan as Existing


1:500

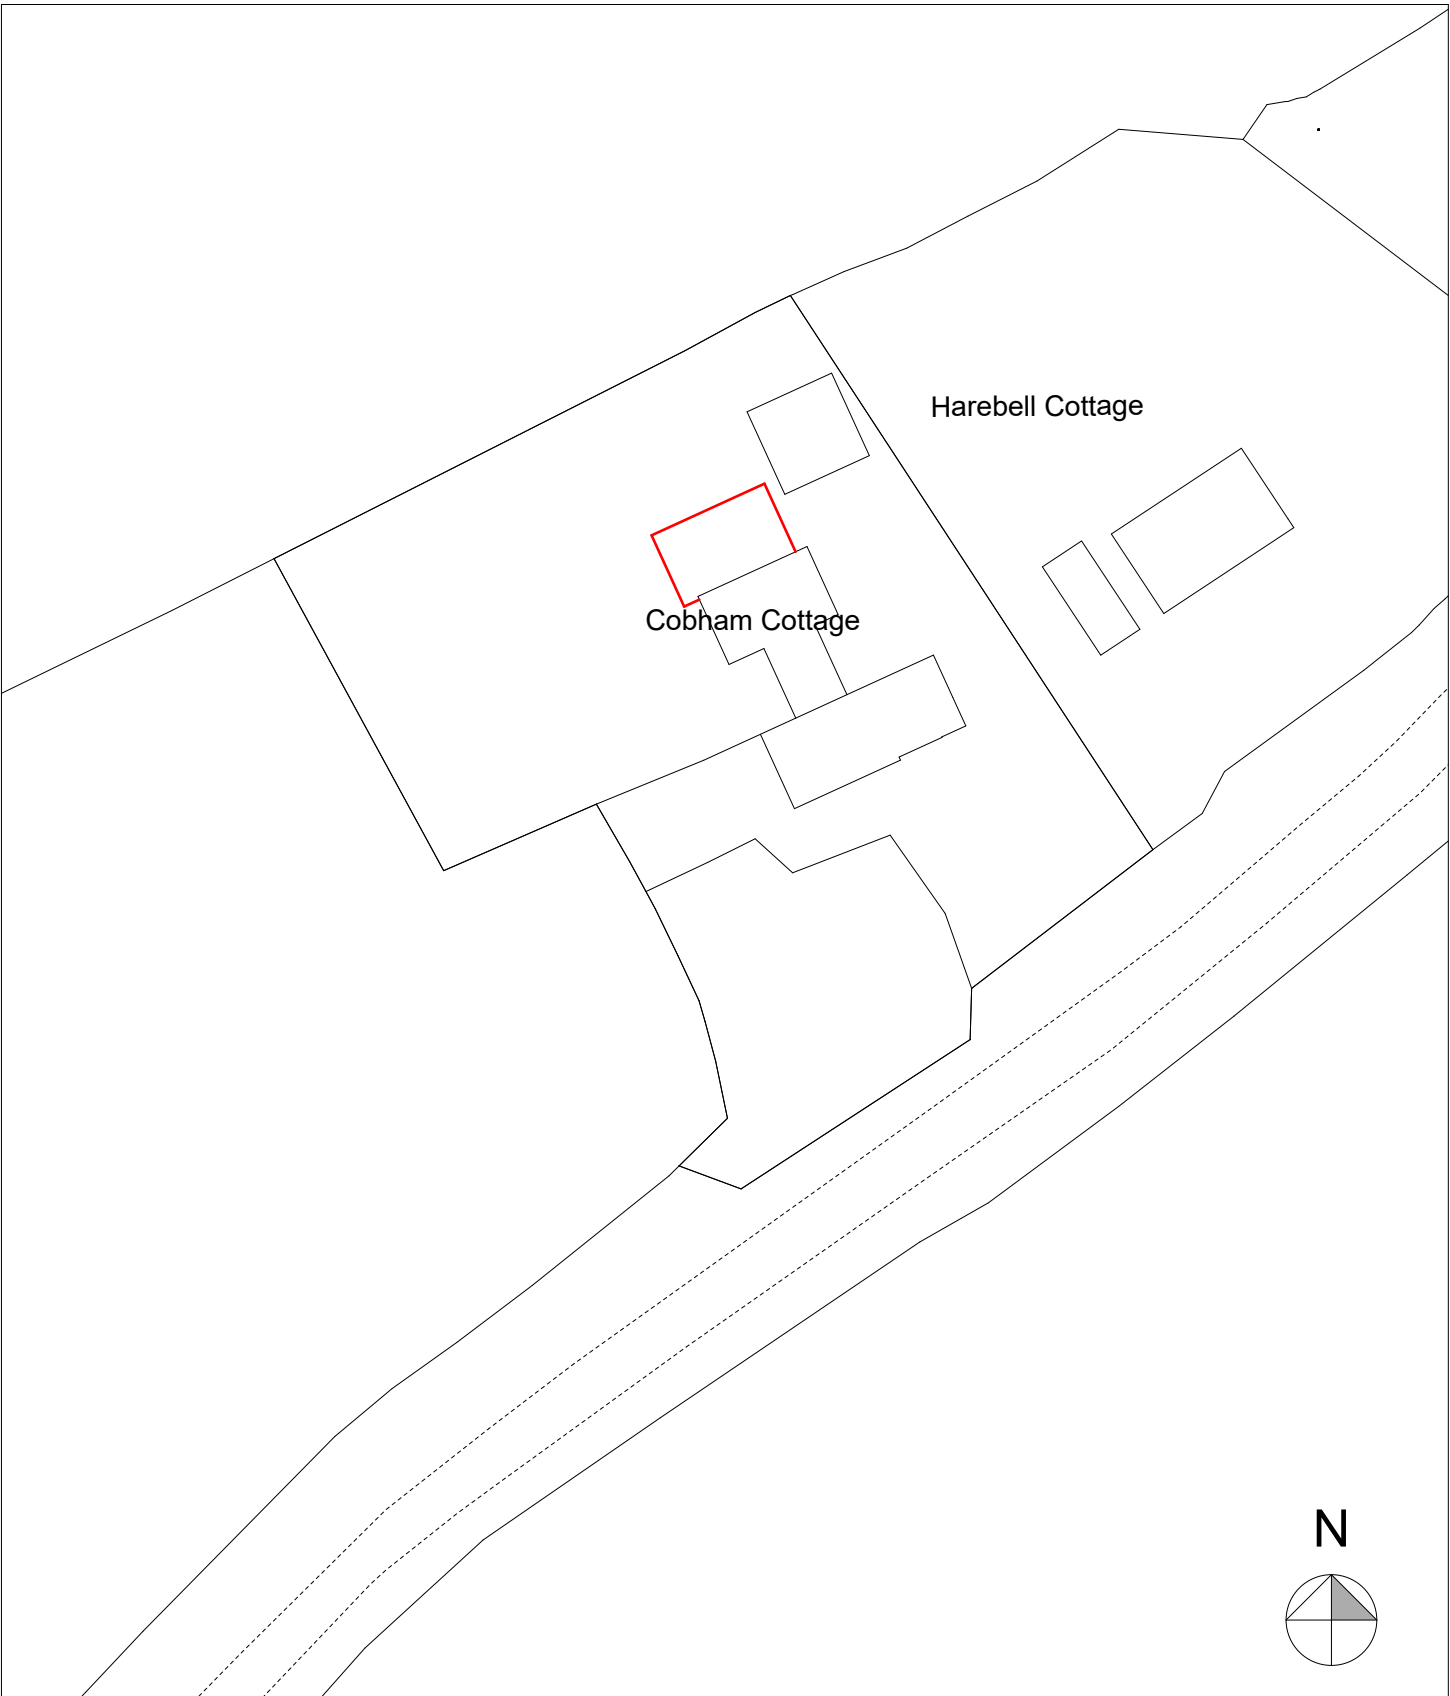

Block Plan as Proposed


1:500

|        |         |      |                    |   |                                               |                                                       |              |  |                                     |   |                      |               |
|--------|---------|------|--------------------|---|-----------------------------------------------|-------------------------------------------------------|--------------|--|-------------------------------------|---|----------------------|---------------|
|        |         |      | <div>B<br/>A</div> | GENERAL AMENDMENTS. ISSUED TO CLIENT<br>REDUCED TO SINGLE STOREY. ISSUED TO CLIENT<br>ISSUED TO CLIENT FOR COMMENT | <div>30.05.22<br/>17.04.22<br/>15.04.21</div> | Job Title                                             | Drawing Name |  |                                     | <div>nicolagibson<br/>ARCHITECTURAL<br/>DESIGN</div> <div>Dairy House Farm, Chester Road, Oakmere CW8 2HB<br/>t: 01606 536101   m: 07813034552<br/>w: <a href="http://www.nicola-gibson.com">www.nicola-gibson.com</a>   e: <a href="mailto:nicola@njgdesign.co.uk">nicola@njgdesign.co.uk</a></div> |                      |               |
|        |         |      |                    |   |                                               | Alterations and Extensions to<br>Cobham Cottage       |              |  | Block Plan as Existing and Proposed |   |                      |               |
|        |         |      |                    |   |                                               | Cobham Cottage<br>Bowling Bank<br>Isycoed<br>LL13 9RY |              |  | Drawn by<br>njg                     |   | Date<br>NOVEMBER '20 |               |
|        |         |      |                    |   |                                               | Cobham Cottage<br>Bowling Bank<br>Isycoed<br>LL13 9RY |              |  | Drawing Scale<br>1:500              |   | Paper Size<br>A3     |               |
|        |         |      |                    |   |                                               | for Mr and Mrs Haycox                                 |              |  | Layout ID<br>823/PL/001             |   | Status               | Revision<br>B |
| REV NO | COMMENT | DATE |                    |   |                                               |                                                       |              |  |                                     |   |                      |               |

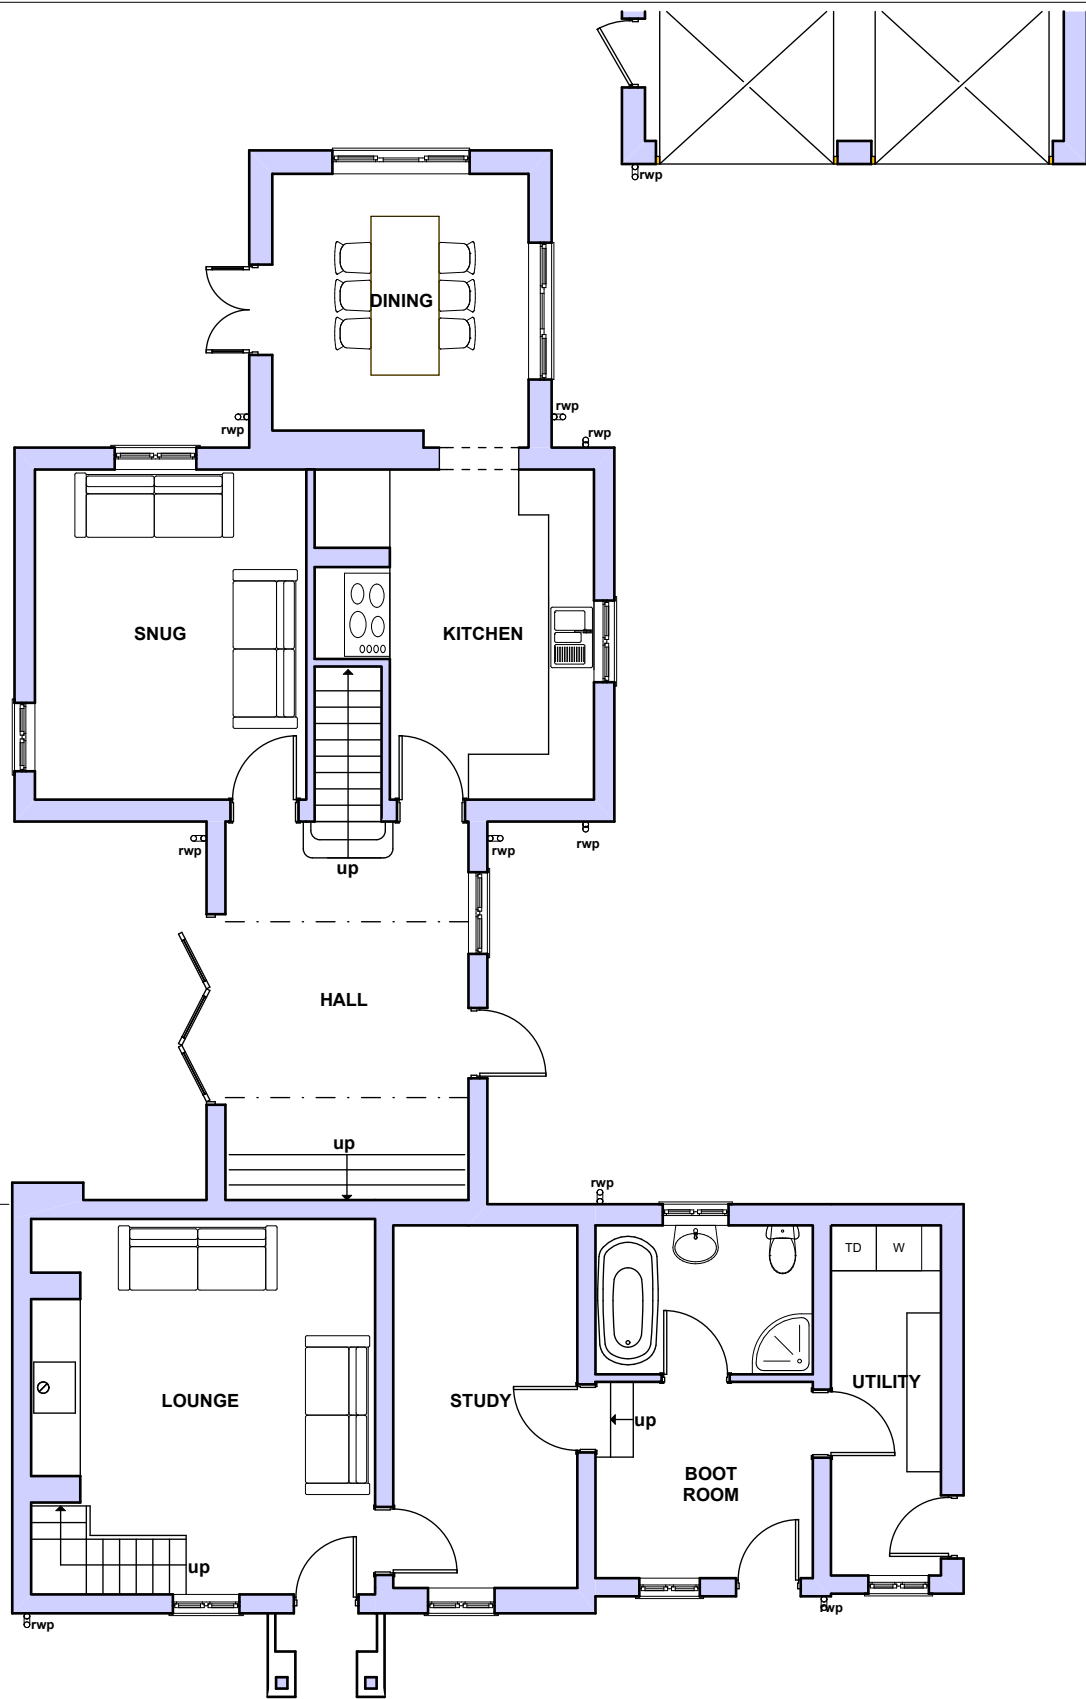

Ground Floor as Existing


1:100

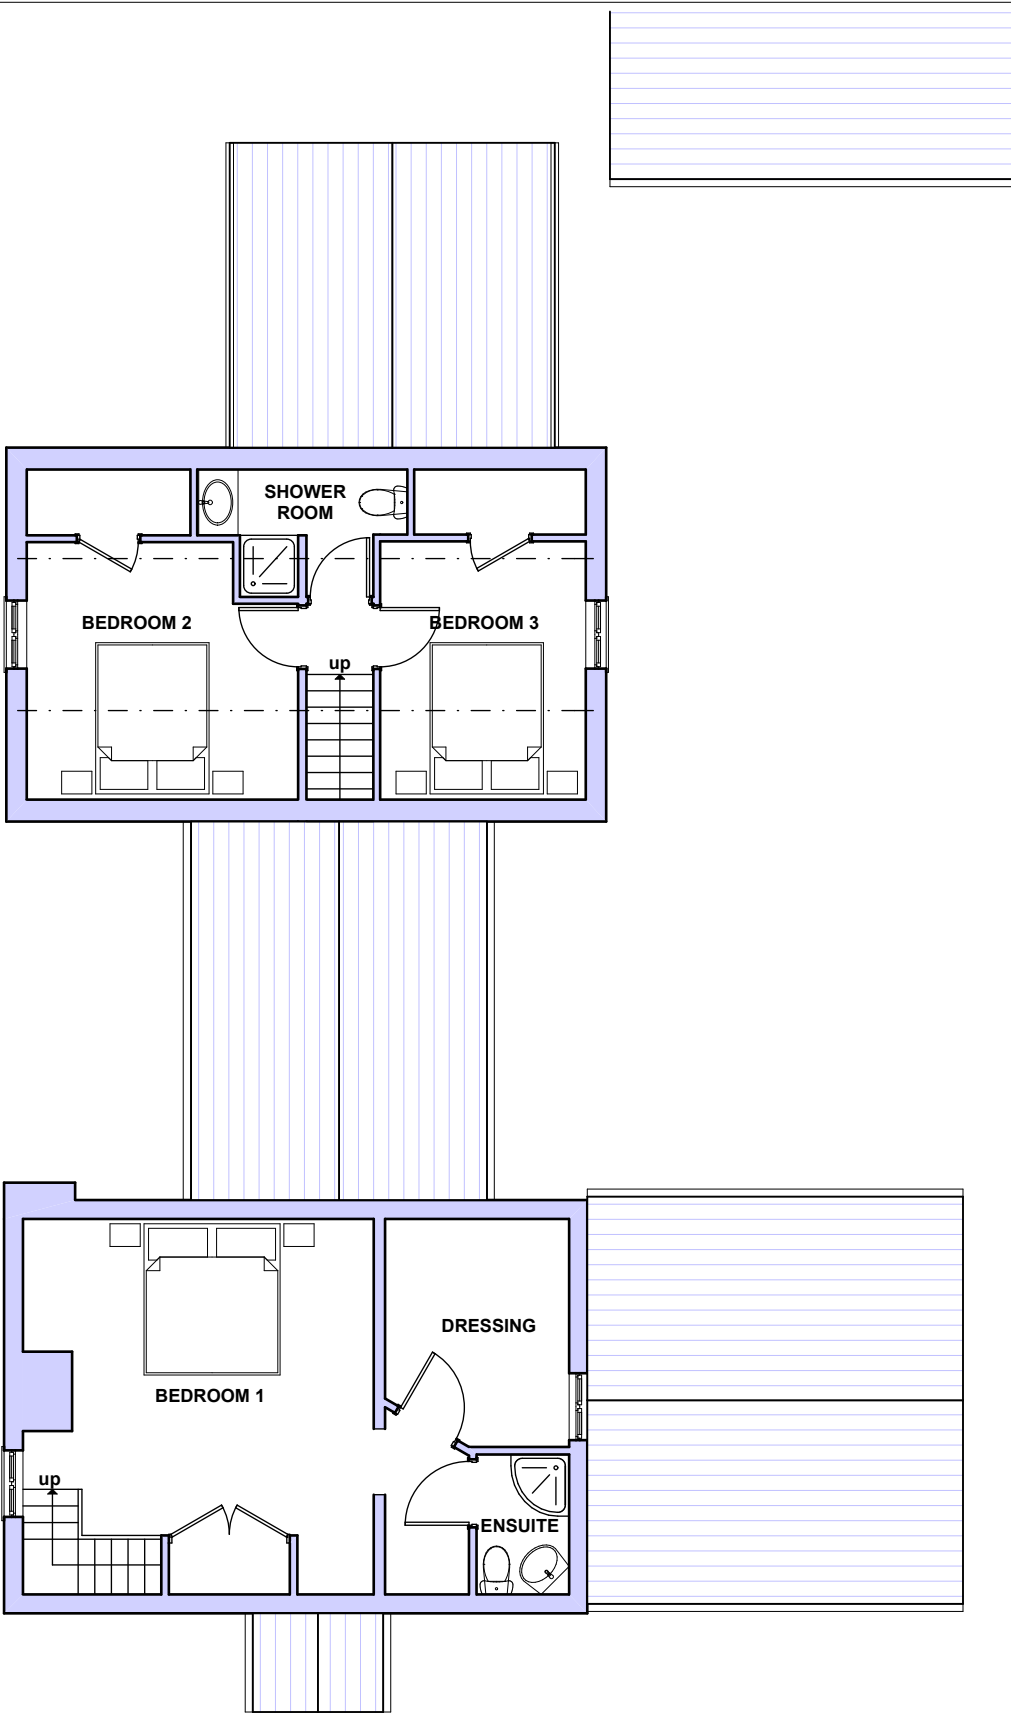

First Floor as Existing

1:100

|  |        |   |                                  |                                                       |                         |                      |               |   |
|--|--------|---|----------------------------------|-------------------------------------------------------|-------------------------|----------------------|---------------|---|
|  |        |   |                                  | Job Title                                             | Drawing Name            |                      |               | <div><div>nicolagibson</div><div>ARCHITECTURAL<br/>DESIGN</div></div> <div>Dairy House Farm, Chester Road, Oakmere CW8 2HB<br/>t: 01606 536101   m: 07813034552<br/>w: <a href="http://www.nicola-gibson.com">www.nicola-gibson.com</a>   e: <a href="mailto:nicola@njgdesign.co.uk">nicola@njgdesign.co.uk</a></div> |
|  |        |   |                                  | Alterations and Extensions to<br>Cobham Cottage       | Floor Plans as Existing |                      |               |   |
|  |        |   |                                  | Cobham Cottage<br>Bowling Bank<br>Isycoed<br>LL13 9RY | Drawn by<br>njg         | Date<br>NOVEMBER '20 |               |   |
|  |        |   |                                  |                                                       | Drawing Scale<br>1:100  | Paper Size<br>A3     |               |   |
|  |        |   |                                  |                                                       | Layout ID<br>823/PL/002 | Status               | Revision<br>B |   |
|  | B<br>A | GENERAL AMENDMENTS. ISSUED TO CLIENT<br>REDUCED TO SINGLE STOREY. ISSUED TO CLIENT<br>ISSUED TO CLIENT FOR COMMENT | 30.05.22<br>17.04.22<br>15.04.21 | for Mr and Mrs Haycox                                 |                         |                      |               |   |
|  | REV NO | COMMENT   | DATE                             |                                                       |                         |                      |               |   |

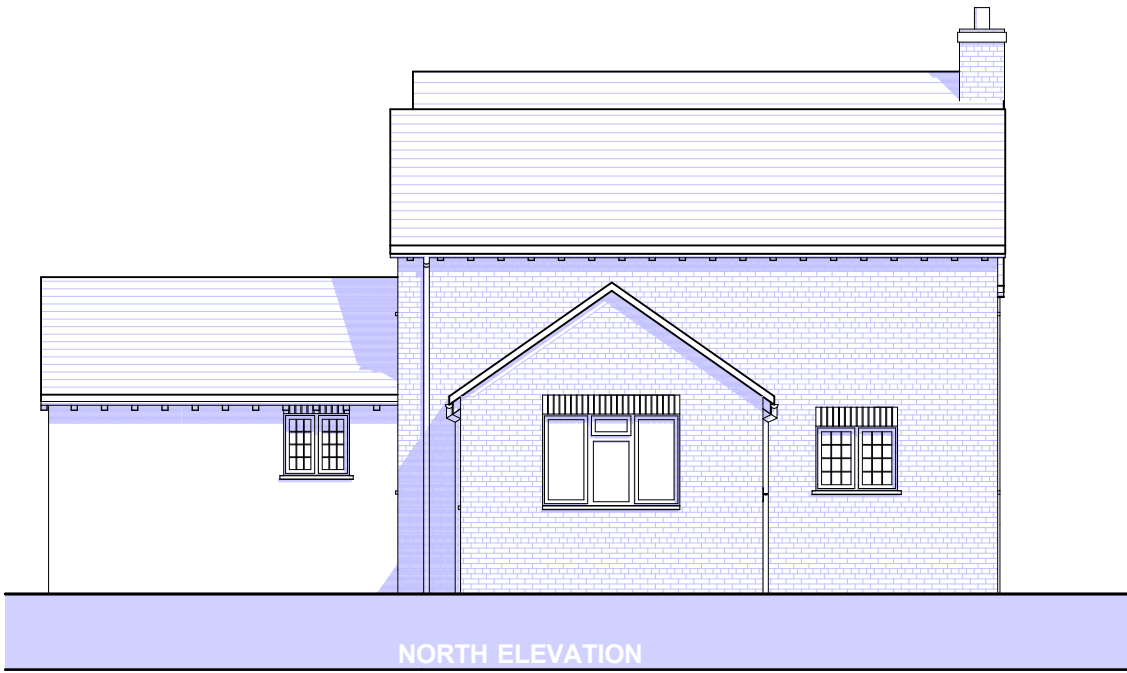

|  |  |  |                                                       |  |                         |  |                      |   |  |
|--|--|--|-------------------------------------------------------|--|-------------------------|--|----------------------|---|--|
|  |  |  | Job Title                                             |  | Drawing Name            |  |                      | <div>nicolagibson</div> ARCHITECTURAL<br>DESIGN   |  |
|  |  |  | Alterations and Extensions to<br>Cobham Cottage       |  | Elevations as Existing  |  |                      |   |  |
|  |  |  | Cobham Cottage<br>Bowling Bank<br>Isycoed<br>LL13 9RY |  | Drawn by<br>njg         |  | Date<br>NOVEMBER '20 |   |  |
|  |  |  | 30.05.22                                              |  | Drawing Scale<br>1:100  |  | Paper Size<br>A3     |   |  |
|  |  |  | 17.04.22                                              |  | Layout ID<br>823/PL/003 |  | Status<br>B          |   |  |
|  |  |  | 15.04.21                                              |  |                         |  |                      | Revision   |  |
|  |  |  | for Mr and Mrs Haycox                                 |  |                         |  |                      | Dairy House Farm, Chester Road, Oakmere CW8 2HB<br>t: 01606 536101   m: 07813034552<br>w: <a href="http://www.nicola-gibson.com">www.nicola-gibson.com</a>   e: <a href="mailto:nicola@njgdesign.co.uk">nicola@njgdesign.co.uk</a> |  |
|  |  |  |                                                       |  |                         |  |                      |   |  |
|  |  |  |                                                       |  |                         |  |                      |   |  |
FRONT ELEVATION AS EXISTING




REAR ELEVATION AS EXISTING

|  |  |  |                                                         |  |                                |  |  |   |  |
|--|--|--|---------------------------------------------------------|--|--------------------------------|--|--|---|--|
|  |  |  | Job Title                                               |  | Drawing Name                   |  |  | <div>nicola<b>gibson</b></div> <div>ARCHITECTURAL<br/>DESIGN</div> <div>Dairy House Farm, Chester Road, Oakmere CW8 2HB<br/>t: 01606 536101   m: 07813034552<br/>w: <a href="http://www.nicola-gibson.com">www.nicola-gibson.com</a>   e: <a href="mailto:nicola@njgdesign.co.uk">nicola@njgdesign.co.uk</a></div> |  |
|  |  |  | <b>Alterations and Extensions to<br/>Cobham Cottage</b> |  | <b>Photographs as Existing</b> |  |  |   |  |
|  |  |  | Cobham Cottage<br>Bowling Bank<br>Isycoed<br>LL13 9RY   |  | Drawn by<br><b>njg</b>         |  |  |   |  |
|  |  |  |                                                         |  | Date<br><b>NOVEMBER '20</b>    |  |  |   |  |
|  |  |  |                                                         |  | Drawing Scale<br><b>A3</b>     |  |  |   |  |
|  |  |  |                                                         |  | Layout ID<br><b>823/PL/004</b> |  |  | Status<br><b>B</b>   |  |
|  |  |  | for Mr and Mrs Haycox                                   |  |                                |  |  |   |  |
|  |  |  |                                                         |  |                                |  |  |   |  |
|  |  |  |                                                         |  |                                |  |  |   |  |
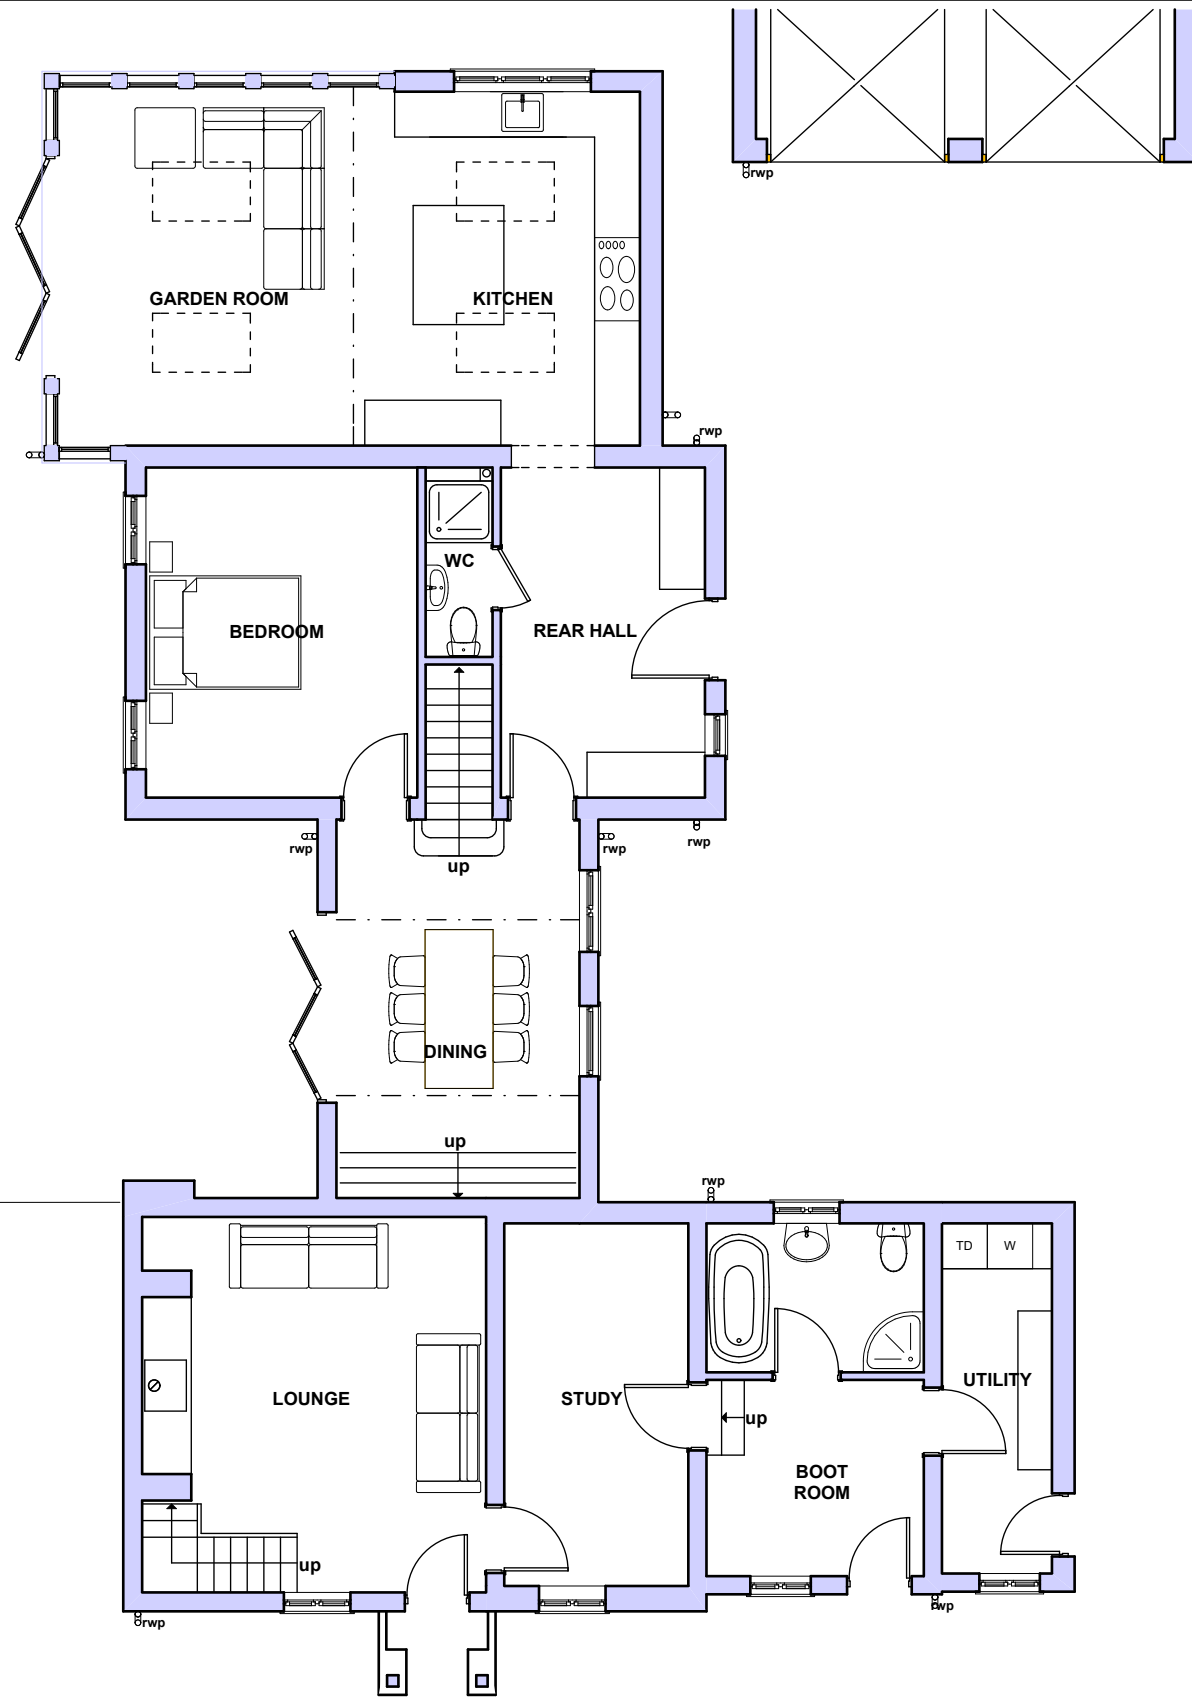

Ground Floor as Proposed



1:100

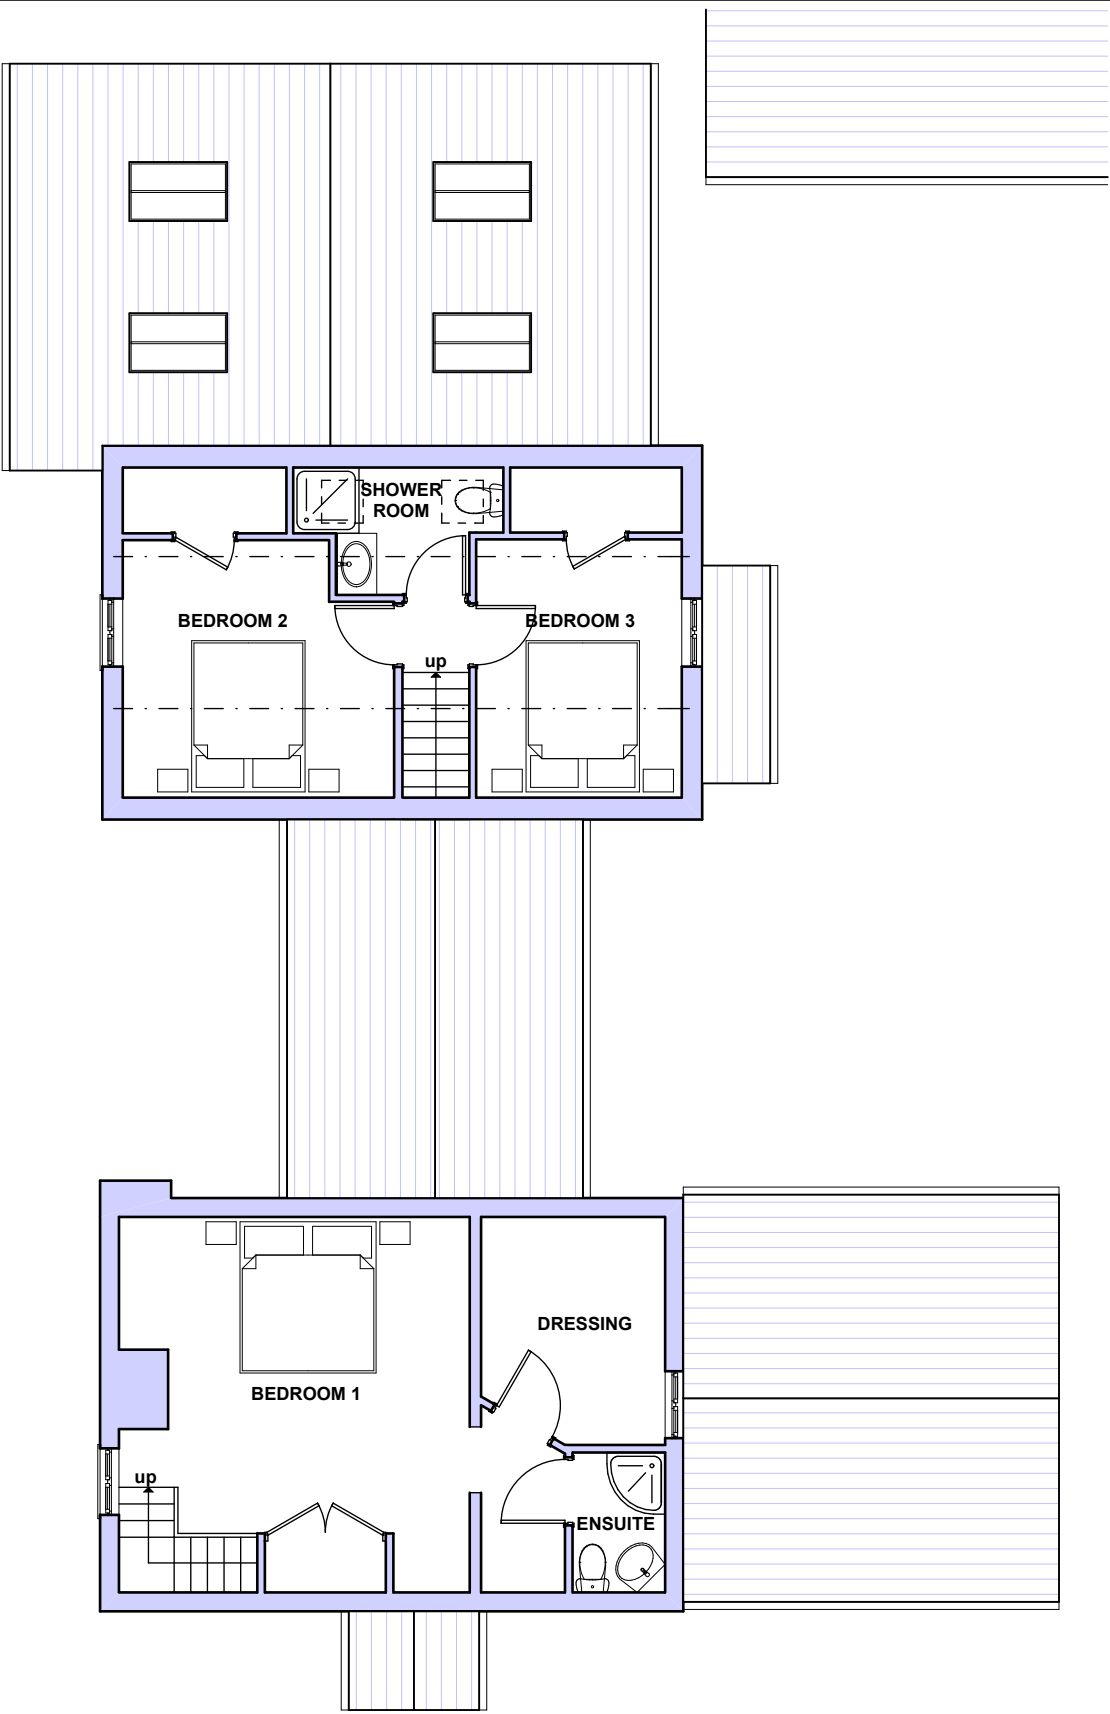

First Floor as Proposed

1:100

|  |  |  |                                                       |  |                         |  |  |   |  |                         |
|--|--|--|-------------------------------------------------------|--|-------------------------|--|--|---|--|-------------------------|
|  |  |  | Job Title                                             |  | Drawing Name            |  |  | <div>nicola<b>gibson</b></div> <div>ARCHITECTURAL<br/>DESIGN</div> <div>Dairy House Farm, Chester Road, Oakmere CW8 2HB<br/>t: 01606 536101   m: 07813034552<br/>w: <a href="http://www.nicola-gibson.com">www.nicola-gibson.com</a>   e: <a href="mailto:nicola@njgdesign.co.uk">nicola@njgdesign.co.uk</a></div> |  |                         |
|  |  |  | Alterations and Extensions to<br>Cobham Cottage       |  | Floor Plans as Proposed |  |  |   |  |                         |
|  |  |  | Cobham Cottage<br>Bowling Bank<br>Isycoed<br>LL13 9RY |  | Drawn by<br>njg         |  |  |   |  | Date<br>NOVEMBER '20    |
|  |  |  |                                                       |  | Drawing Scale<br>1:100  |  |  |   |  | Paper Size<br>A3        |
|  |  |  |                                                       |  | Layout ID<br>823/PL/005 |  |  |   |  | Status<br>Revision<br>B |
|  |  |  | for Mr and Mrs Haycox                                 |  |                         |  |  |   |  |                         |
|  |  |  |                                                       |  |                         |  |  |   |  |                         |
|  |  |  |                                                       |  |                         |  |  |   |  |                         |
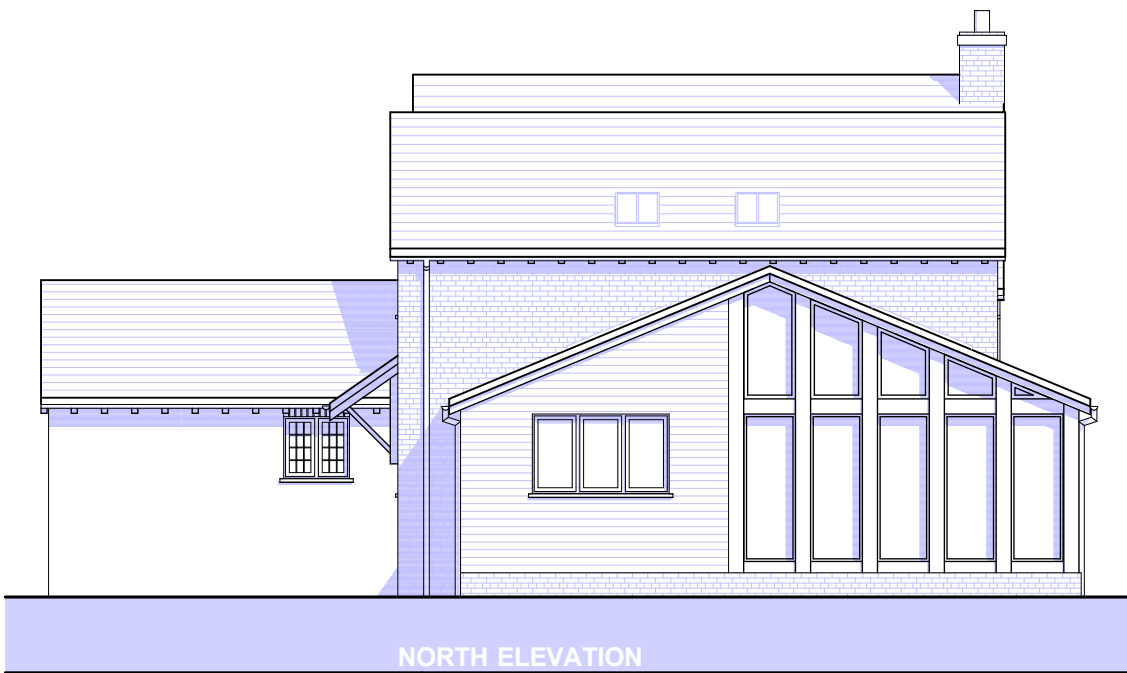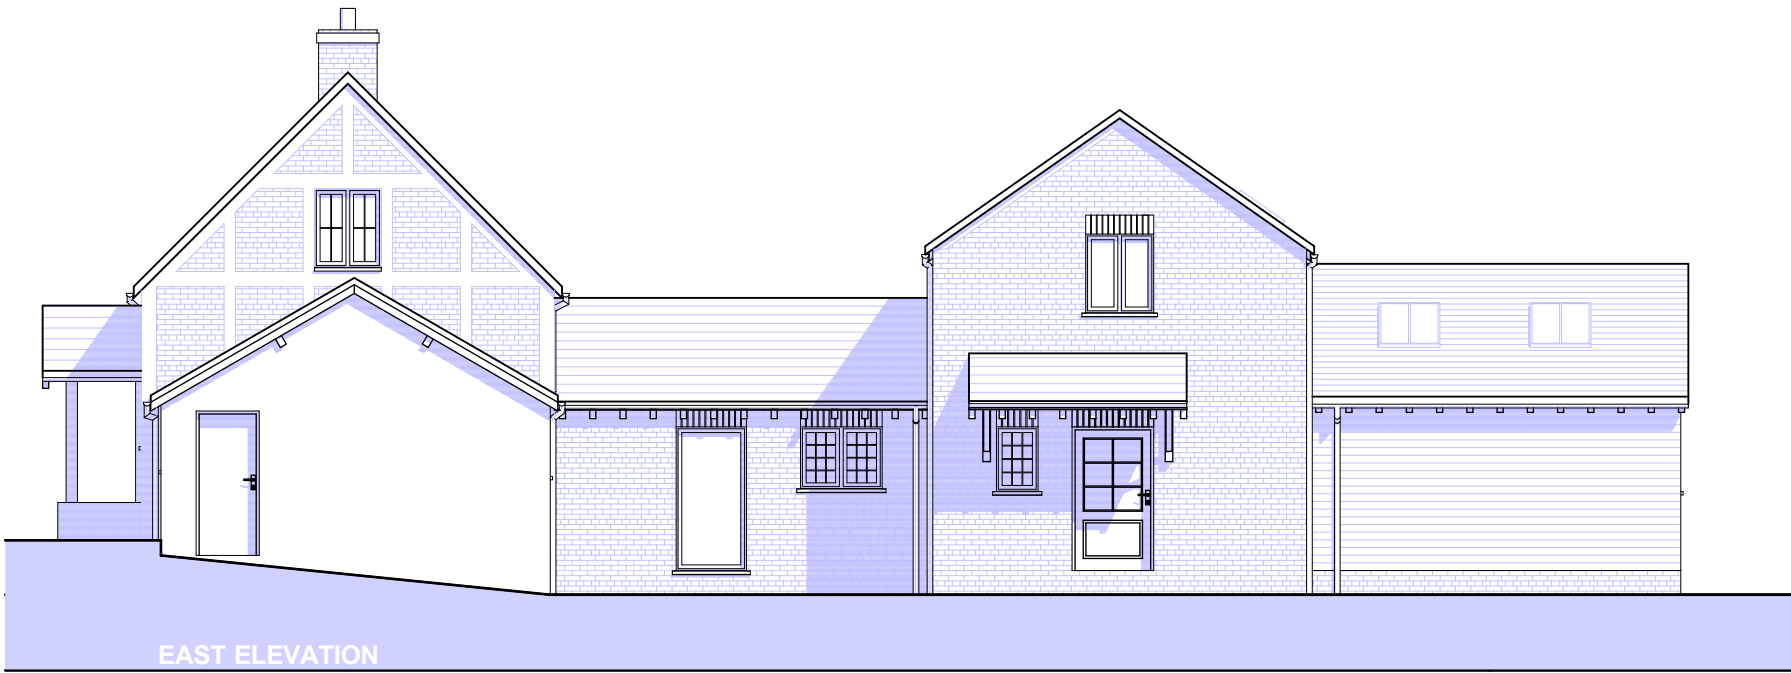

|  |  |  |                                                       |  |                         |  |  |   |  |
|--|--|--|-------------------------------------------------------|--|-------------------------|--|--|---|--|
|  |  |  | Job Title                                             |  | Drawing Name            |  |  | <div>nicola<b>gibson</b></div> <div>ARCHITECTURAL<br/>DESIGN</div> <div>Dairy House Farm, Chester Road, Oakmere CW8 2HB<br/>t: 01606 536101   m: 07813034552<br/>w: <a href="http://www.nicola-gibson.com">www.nicola-gibson.com</a>   e: <a href="mailto:nicola@njgdesign.co.uk">nicola@njgdesign.co.uk</a></div> |  |
|  |  |  | Alterations and Extensions to<br>Cobham Cottage       |  | Elevations as Proposed  |  |  |   |  |
|  |  |  | Cobham Cottage<br>Bowling Bank<br>Isycoed<br>LL13 9RY |  | Drawn by<br>njg         |  |  |   |  |
|  |  |  | 30.05.22                                              |  | Date<br>NOVEMBER '20    |  |  |   |  |
|  |  |  | 17.04.22                                              |  | Drawing Scale<br>1:100  |  |  |   |  |
|  |  |  | 15.04.21                                              |  | Paper Size<br>A3        |  |  |   |  |
|  |  |  | for Mr and Mrs Haycox                                 |  | Layout ID<br>823/PL/006 |  |  | Status<br>B   |  |
|  |  |  |                                                       |  | Revision                |  |  |   |  |
|  |  |  |                                                       |  |                         |  |  |   |  |
|  |  |  |                                                       |  |                         |  |  |   |  |
REAR ELEVATION AS PROPOSED

|  |  |  |                                                       |  |                           |  |                      |   |
|--|--|--|-------------------------------------------------------|--|---------------------------|--|----------------------|---|
|  |  |  | Job Title                                             |  | Drawing Name              |  |                      | <div>nicolagibson</div> <div>ARCHITECTURAL<br/>DESIGN</div> <div>Dairy House Farm, Chester Road, Oakmere CW8 2HB<br/>t: 01606 536101   m: 07813034552<br/>w: <a href="http://www.nicola-gibson.com">www.nicola-gibson.com</a>   e: <a href="mailto:nicola@njgdesign.co.uk">nicola@njgdesign.co.uk</a></div> |
|  |  |  | Alterations and Extensions to<br>Cobham Cottage       |  | Visualisation as Proposed |  |                      |   |
|  |  |  | Cobham Cottage<br>Bowling Bank<br>Isycoed<br>LL13 9RY |  | Drawn by<br>njg           |  | Date<br>NOVEMBER '20 |   |
|  |  |  |                                                       |  | Drawing Scale             |  | Paper Size<br>A3     |   |
|  |  |  |                                                       |  | Layout ID<br>823/PL/007   |  | Status<br>B          |   |
|  |  |  | for Mr and Mrs Haycox                                 |  |                           |  |                      |   |
|  |  |  |                                                       |  |                           |  |                      |   |
|  |  |  |                                                       |  |                           |  |                      |   |
