


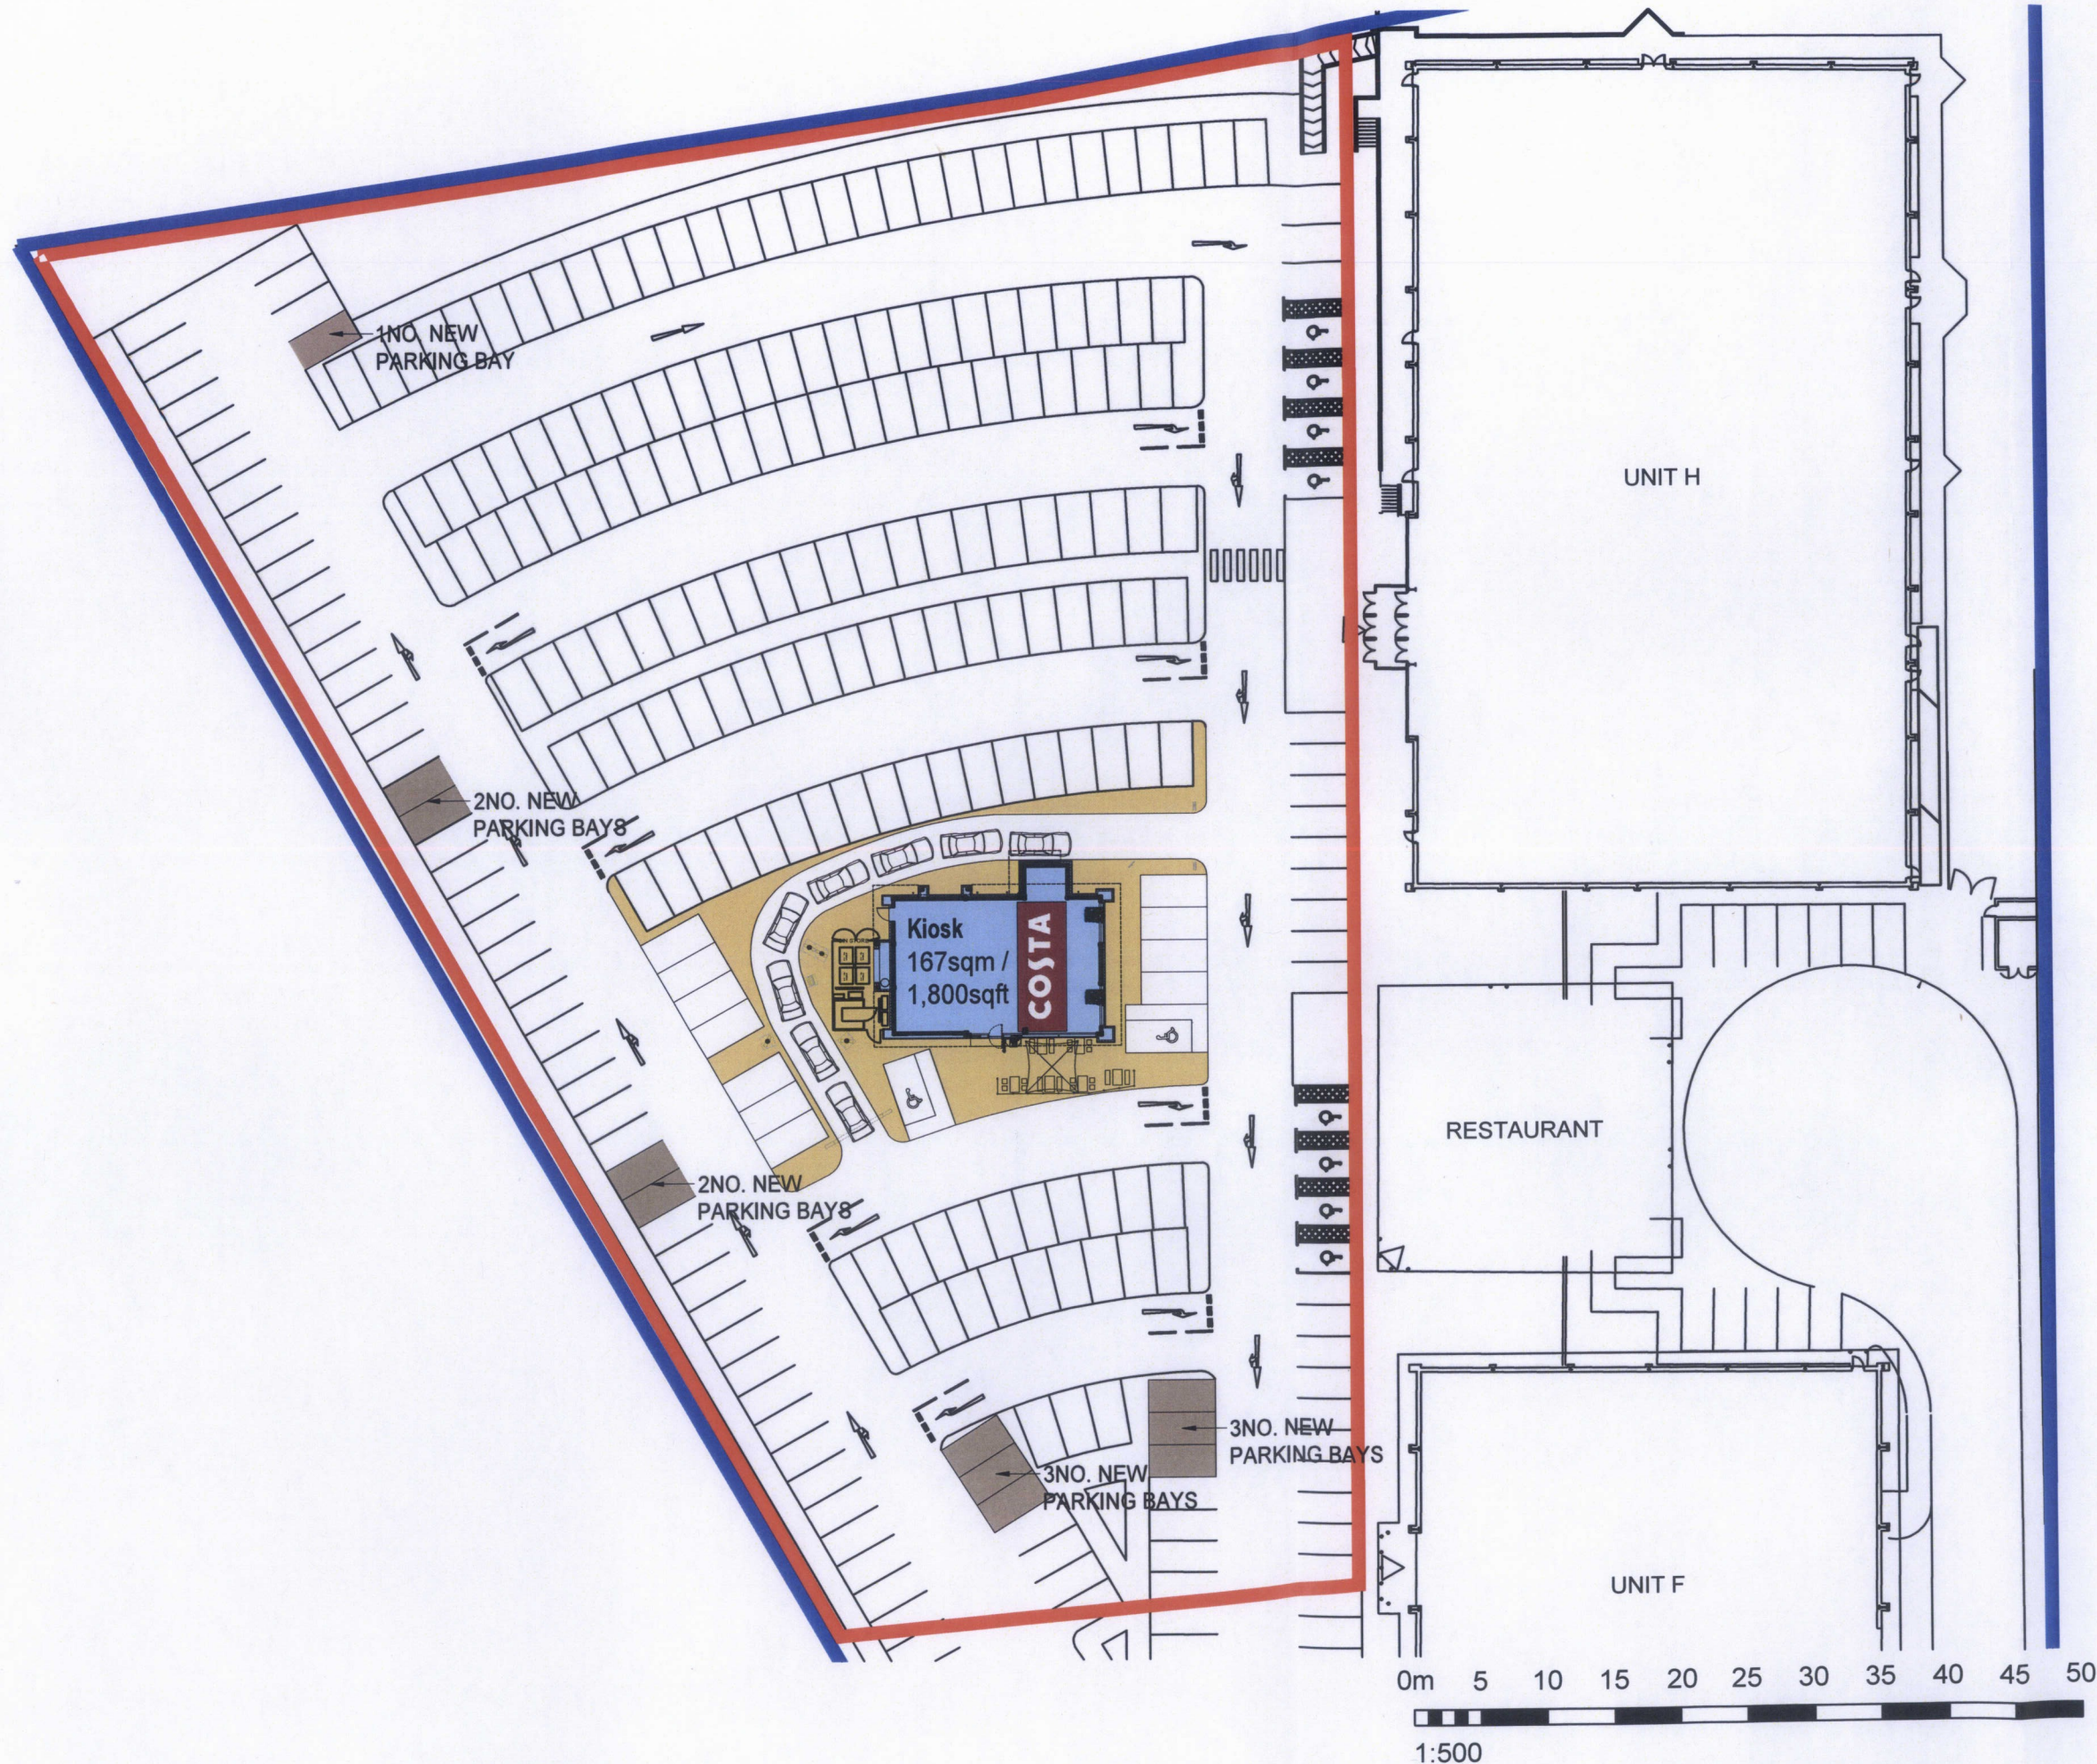

2. All sizes to be checked on site prior to construction.
3. This drawing is the copyright of the author.

Ownership Boundary
(8.45 Acres / 3.42 Hectares)

Application Boundary
(1.92 Acres / 0.78 Hectares)

Development Schedule


Existing Parking Spaces (within implied boundary): 289

Proposed Parking Spaces (within implied boundary): 265

Deficit: -24



P2018/0384

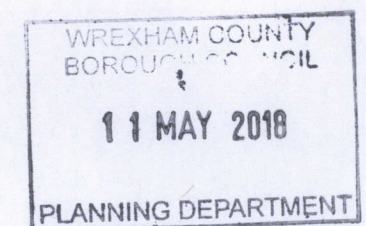

A	18/04/18	External Seating Amended	CEM
	14/03/2018	PLANNING APPLICATION ISSUE	SMC

smith design associates

Glasgow Leatherhead Dumfries
16 Lymedoch Crescent, Glasgow G3 6EQ
glasgow@smithdesign.co.uk
0141 353 3501
www.smithdesign.co.uk

client Ediston Real Estate **EDISTON**
REAL ESTATE

project Plas Coch Retail Park
Wrexham, Wales

drawing Proposed Site Plan original size A3

scale 1:500 drawn SMC

date 07.03.18 checked AD

status PLANNING passed AD

job no.	drawing no.	revision
G2717	AL(0)003	A