


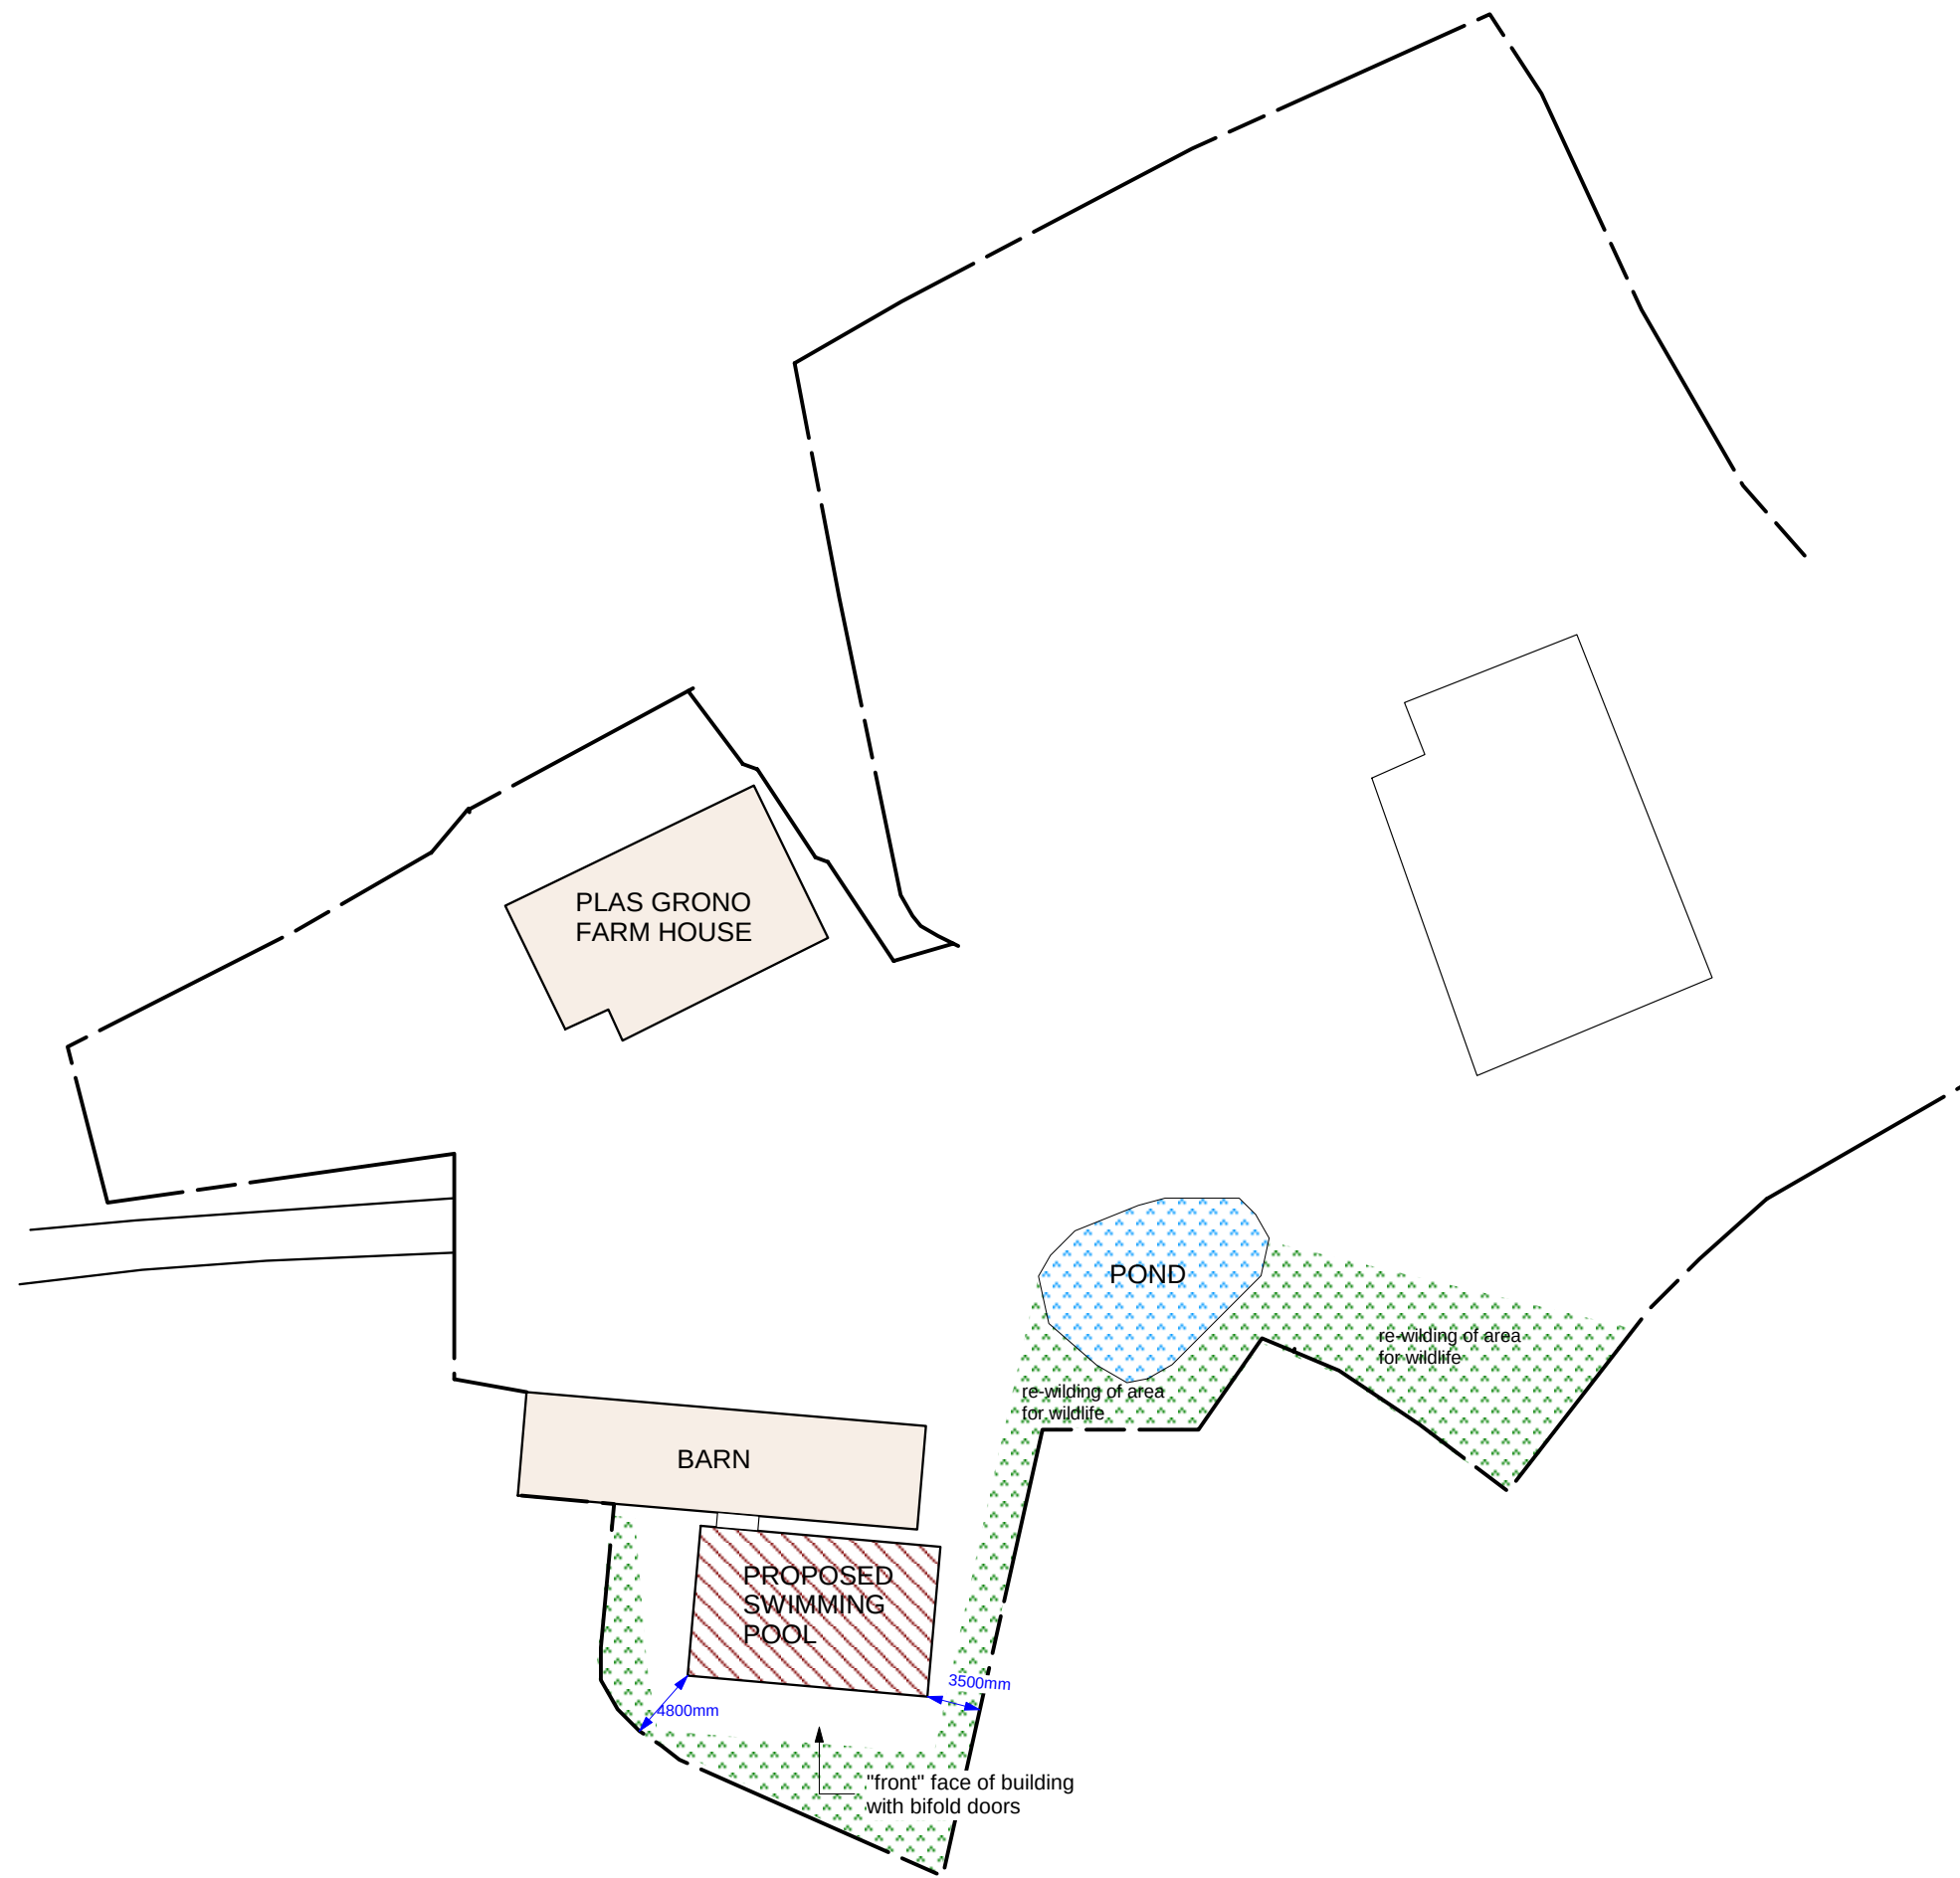

Rev D - Feb 2022 - boundary colour changed
Rev C - Dec 2021 - re-vegetation of site
Rev B - Oct 2021 - re-sited building again
Rev A - Sept 2020 - re-sited building

Mr. P. Gray,
Plas Grono Farm,
Erddig

Site Plan

Dwg No.	G24/1	Rev.	D
Scale	1/500 @ A3	Date	Aug 2020

Drawn by: **JNL DESIGN**
Tel: 07792 595 480