

DRAINAGE STRATEGY

PROPERTY ADDRESS

Village Bakery , Wrexham Industrial Estate

CLIENT


Village Bakery

REPORT REFERENCE

6595-ADS-XX-XX-RP-S-500

DATE

OCTOBER 21

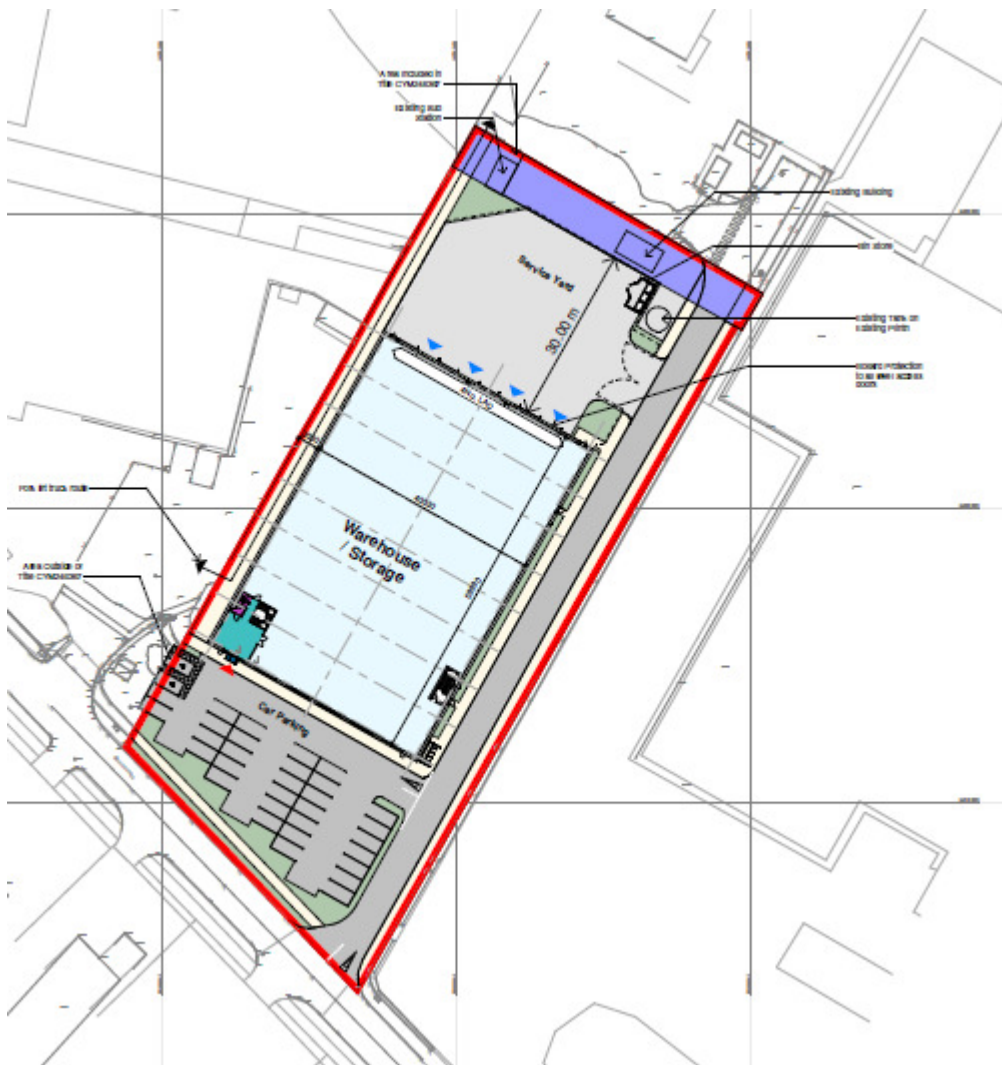

EXECUTIVE SUMMARY

Item	Assessment	Criteria
1.	Site Classification	BROWNNFIELD
2.	Existing Brownfield surface water run off rate	32.5l/s (Qbar)
3.	Proposed surface water peak flow run off rate	18 l/sec (45% betterment) M100-15 to M100-720 + 40% CCF
6.	Outfall	Discharge to existing public sewer via existing onsite manhole
7.	Flooding assessment	M100-15 to M100-720 + 40% CCF
8.	Storage assessment	M100-15 to M100-720 + 40% CCF
9.	Total Storage required	156m ³
10.	Storage System	Pluvial crates & stone fill beneath car parking areas
11.	Interceptor	Klargester Full retention interceptor.
12.	Foul water discharge	Discharge to public foul water sewer via new connection onto existing on site foul network

1. Introduction

- 1.1. ADS structural have been appointed to prepare a drainage strategy in support of a proposed commercial development on the Village Bakery site, Wrexham Industrial Estate.
- 1.2. The national Grid reference for the site is SJ375497 and the nearest postcode to the site is LL13 9UH
- 1.3. The subject site is an irregularly shaped plot of land, of approximately 0.54 hectares, that was formerly a commercial premise with offices. Commercial premises have been demolished with the car parking to the front of the site remaining.
- 1.4. An existing working drainage network on the site has been established & therefore for the purposes of the drainage strategy the site is to be classed as brownfield.
- 1.5. This Drainage Strategy has been prepared on behalf of Village Bakery ("the Applicant") to support the proposed development consisting of a commercial building with first floor offices, associated parking and service yards. The total area of the buildings is 2,800 sqm and the total site area is approximately 5,400 sqm. The site plan, 21077-C4P-AV-00-DR-A-501 can be found in Appendix A

2. Proposed Drainage Strategy

- 2.1. In order to demonstrate the development is of low risk the report should show:
 - That it will be feasible to restrict surface water run-off to a minimum of 60% of the predevelopment brownfield run-off rate for all events up to the 1 in 100 year storm (including a 40% allowance for climate change) and set out how this will be achieved
 - How sustainable drainage techniques (SuDS) will be used with any obstacles to their use clearly justified
- 2.2. Climate change (CC) will be taken into account by increasing the rainfall intensity by 40% in line with the Environment Agency and NPPF Technical Guidance.

3. Existing Site Drainage

3.1. As mentioned previously, An existing working drainage network on the site has been established. There are gullies and manholes clearly shown on the topographical survey which discharge into a separate sewer network within the estate road. The topographical survey and constraints plan can be found within Appendix B.

3.2. The Existing Brownfield run off rates for the northern portion of the site are as follows

Return period	Peak flow (l/s)
QBar	32.5
1 in 1 year	22.3
1 in 30 year	54.1
1 in 100 year	70.8

4. Consideration of the Sustainable Drainage Systems and Water Quality

4.1. Following the Hierarchy of Sustainable Drainage Systems (SUDS) the following options must be considered

- Soakways for roof run-off and permeable surfacing for roads, drives, car parks and private access roads
- Discharge to local watercourse
- Discharge to local sewer
- Discharge to adjacent land drains and ponds

4.2. The first option to be considered must be infiltration into the ground. Even when there are alternative sewer connections or water courses available, infiltration must be utilised unless it is unfeasible.

4.3. Whilst infiltration testing has not been carried out at this stage, local knowledge of the industrial estate suggests that the ground consists generally of stiff clay soils which would not be considered suitable for infiltration.

4.4. The second option to be considered must be discharge to a local watercourse.

4.5. There are no known watercourses within the vicinity of the site

4.6. The third option is discharge to a public surface water sewer

4.7. The topographical survey and constraints plans provided by the architect suggest a working separate foul and surface water sewer network bounds the site with existing connection to the same.

4.8. Section 4.7 provides a suitable solution for the discharge of surface water from the development.

4.9. Current guidance promotes sustainable water management through the use of SuDS. SuDS measures should be used to control the surface water runoff from the proposed development site therefore managing the flood risk to the site and surrounding areas from surface water run off.

A hierarchy of techniques is identified:

- Prevention – the use of good site design and housekeeping measures on individual sites to prevent runoff and pollution (e.g. minimise areas of hard standing).
- Source Control - control of runoff at or very near its source (such as the use of rainwater harvesting, permeable paving, soakaways and/or green roofs).

- Site Control - management of water from several sub-catchments (including routing water from roofs and car parks to one/several large soakaways for the whole site, swales and/or infiltration trenches).
- Regional Control - management of runoff from several sites, typically in a detention pond, basins, tanks and/or wetland.

It is generally accepted that the implementation of SUDS as opposed to conventional drainage systems, provides several benefits by:

- reducing peak flows to watercourses or sewers and potentially reducing the risk of flooding downstream;
- reducing the volumes and frequency of water flowing directly to watercourses or sewers from developed sites;
- improving water quality over conventional surface water sewers by removing pollutants from diffuse pollutant sources;
- reducing potable water demand through rainwater harvesting;
- improving amenity through the provision of public open spaces and wildlife habitat; and
- replicating natural drainage patterns, including the recharge of groundwater so that base flows are maintained.

The most appropriate attenuation system will need to satisfy three main characteristics, firstly, provide the required volume of storage, secondly, minimise the loss of developable land and thirdly, where possible provide local amenity. The application of the SuDS Manual requires that the runoff from sites is not only restricted to meet the pre-development runoff characteristics but also that SuDS systems are utilised to improve the quality of the runoff prior to outfall to watercourses. The SuDS Manual and Environment Agency guidance applies a sustainability hierarchy to the various types of SuDS systems, this is summarised in Table A below

Table A - Sustainability Hierarchy

Most Sustainable	SuDS Technique	Flood Reduction	Pollution Reduction	Landscape & Wildlife
	Green / Living roofs /	X	X	X
	Basins and ponds - Constructed wetlands - Balancing ponds	X	X	X
	Filter strips and swales	X	X	X
	Infiltration Devices	X	X	X
	Permeable Surfaces and Filter Drains - Gravelled areas	X	X	
	Tanked systems - Over-sized pipes/tanks - Cellular storage	X		
Least Sustainable				

Systems at the top of the hierarchy provide a combination of attenuation, treatment and ecology and are deemed the most sustainable options. There are always specific scenarios where systems are more suitable than others and at this stage it is not possible to guide the development towards a particular strategy.

The usual approach is to consider the 'SUDS train' where each of the above options are considered in turn until a suitable solution is found. Thus, source control techniques such as soakaways, rainwater harvesting and/or infiltration trenches, if suitable on a site, are considered preferable to permeable conveyance and passive treatment systems such as tanks or ponds. The various options are considered in outlined in Table B below

Table B - SuDS Techniques

SuDS Technique	Comments	Suitability for Development
Green / Living Roofs / Living Wall	A green roof is a multi-layered system that covers the top of a building with soil and vegetation and which can provide a degree of rainstorm attenuation and a reduction in site runoff. Can be used to reduce the volume and rate of runoff so that other SuDS techniques in the scheme can be significantly reduced in size.	Not suitable for commercial developments.
Basins / Ponds	Provides storage of runoff and flow attenuation. Vegetated surfaces can be used to support the prevention of runoff from the site for small rainfall events (interception) and improve water quality associated with the removal of sediment and buoyant materials.	Not the required area available, especially given the side slopes need to be 1 in 4 max. Without the space the volume attenuated would be very small to be virtually insignificant.
Filter Strips / Swales	Good removal of urban pollutants, reduces runoff rates and volumes.	Not enough open/green space for their workable inclusion or being able to tie in with depths of connecting buried pipes.
Infiltration Devices (e.g. soakaways)	Reduces total runoff volume from the development.	Soakaways are not suitable due to site ground conditions and limited space.
Permeable Surfaces and Filter Drains	Permeable surfaces together with their associated substructures are an efficient means of intercepting runoff, reducing the volume and frequency of runoff and providing a treatment medium.	Whilst possible, as there is no infiltration potential it would merely be a storage option with only 30% voids. It is far more cost effective and maintainable to collect surface water and use attenuation tanks
Tanked systems	Ideal for sites with insufficient space for basins etc., provide a volume of below ground storage with a high void ratio.	Potential to be installed under the main central area with clearance from the foundations.
Flow reduction	Manages and reduces the flood risk to the local surface water sewers and watercourses.	A hydrobrake can be installed downstream of attenuation tanks and control flows to the the agreed brownfield run off rates.

5. Proposed Drainage Design

- 5.1. Preliminary calculations have been undertaken at this stage to model and analyse a proposed surface water drainage network. It can be demonstrated that the peak flows from our system can be restricted to provide a minimum of 40% betterment in relation to the existing brownfield run off rates.

Discharge Rates					Micro Drainage
PN	RP(yrs)/ CC(%)	Pre-development Rate (l/s)	Post-development Rate (l/s)	Pass/Fail	
1.005	1yr +0%	22.3	7.1	✓	OK Help
1.005	30yr +0%	54.1	12.4	✓	
1.005	100yr +40%	70.8	18.0	✓	

- 5.2. The storage to be provided is 156m³ to cater for storms up to and including the 1 in 100 yr 6 hour storm event +40% CCF. The calculations are shown within Appendix C in addition to pipe sizing and flood analysis of the underground gravity system.
- 5.3. General arrangement drainage drawings have been provided showing proposed FFL's, cover levels, invert levels, pipe sizes, tank sizes and outfall locations. The information can be found within Appendix D.
- 5.4. The solution being presented seeks to utilise a traditional piped drainage system. Whilst not the most sustainable solution, at this stage and given the mass of the proposed building and associated concrete hardstanding services yards, it is one that we are confident could be delivered at detailed design. Whilst all SUDS techniques will be fully appraised at detailed design stage, this section of the reports simply stands to ensure a sustainable solution is theoretically deliverable.
- 5.5. Flows from the service yards will be directed through full retention separators designed in accordance with current legislation and the suppliers maintenance agreements will be included with the O&M manuals.
- 5.6. The connections and flow rates are subject to agreement with Welsh Water during the planning process.
- 5.7. Foul water runs will discharge to the public foul sewer within subject to agreement with Welsh Water during the planning process.
- 5.8. Below ground storage will be provided up to and including the 1 in 100 year storm event plus an allowance of 40% increase for climate change.

6. Summary

- The development is currently a brownfield site.
- Surface water run-off from the proposed development will be via new connections to an existing public surface water sewer network subject to Welsh Water consent.
- Storage for the impermeable areas will be provided up to and including the 1 in 100 year + 40% climate change event within the site boundary. The attenuation will be in the form of a pluvial crate system.
- The drainage proposals will be designed in accordance with the techniques set out within the SUDS manual.

7. Conclusion

- The strategy outlined above shows a viable sustainable drainage solution is achievable within the constraints of the site. Detailed design of the system following a successful planning application can be delivered to meet the NPPF, Environment Agency, Local Authority and Anglian Water requirements.

Report Prepared By: A. E. Bristow.

Andrew Bristow


Report Reviewed By: D. C. Sparkes.

Dominic Sparkes

For and on behalf of
ADS Structural Limited.



**APPENDIX A
PROPOSED SITE PLAN**

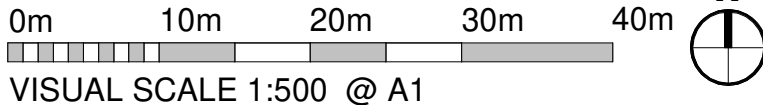

Drawing Status

PLANNING

This drawing is © C4 Projects and is not to be copied, reproduced or re-distributed either in whole or in part without the prior written permission of the originator.

The originator shall have no responsibility for any liability, loss, cost, damage or expense arising from or relating to any use of this document other than for its intended purpose on this project.

This drawing shall be read in conjunction with all other relevant drawings, specifications and associated documentation. Any discrepancies, errors or omissions are to be reported to the originator before proceeding with work.

All dimensions are to be checked on site by the contractor prior to proceeding with any work. This drawing shall not be scaled to ascertain any dimensions, work to figured dimensions only.

DISCLAIMER
When this drawing is issued in CAD, it is an uncontrolled version issued for information only, to enable the recipient to prepare their own documents/ drawings for which they are solely responsible.

SOFTWARE INTEROPERABILITY
C4 Projects prepared this drawing using Autodesk REVIT Architecture.

C4 Projects does not accept liability for any loss or degradation of any information held in the drawing resulting from the translation from the original file format to any other file format or from the recipient's reading of it in any other programme.

Hazard Identification

ref	hazard	date
-----	--------	------

- SURFACE MATERIALS KEY**
- Ownership Boundary
 - Soft Landscaping
 - Paving
 - Concrete Service Yard
 - Tarmac Road
 - First Floor Office Provision

Site		
Name	Area	Site Density %
Site	1.78 acres	33.366405

Note: Boundary Lines shown are indicative, based on information provided - Land Registry title ownership to be confirmed by client.

4 number of parking spaces project outside title ref CYM 246367

Site areas are subject to change to suit confirmed land title plans ,topographic survey data and any site related constraints.

Area Schedule (GIA)		
Name	Area	
	Metric	Imperial
GF GIA	2,400.00 m²	25,833 ft²
FF GIA	400.00 m²	4,306 ft²
TOTAL	2,800.00 m²	30,139 ft²

Parking Schedule	
Description	Count
Standard Car Parking Bay	31
Accessible Parking Bay	2
TOTAL	33

P1 Planning Issue	BE	23.08.21	DC
Rev	Revision Details	Drawn	Date Checked

Quayside,
Widnespool Business Park,
Stockton Heath,
WA4 6HL,
t: 01552 751 852
e: info@c4projects.co.uk
www.c4projects.co.uk

Project Management • Architecture • Building Surveying • Cost Consultancy

Client
Village Bakery


Project
Village Bakery
Wrexham Industrial Estate

Drawing Title
Site Plan as Proposed

Status Purpose of Issue
S2 SUITABLE FOR INFORMATION

Drawn by	BE	Created	23.08.21
C4 Job no.	21077	Scale	As indicated @ A1

Drg no.	Rev
21077-C4P-AV-XX-DR-A-0501	P1

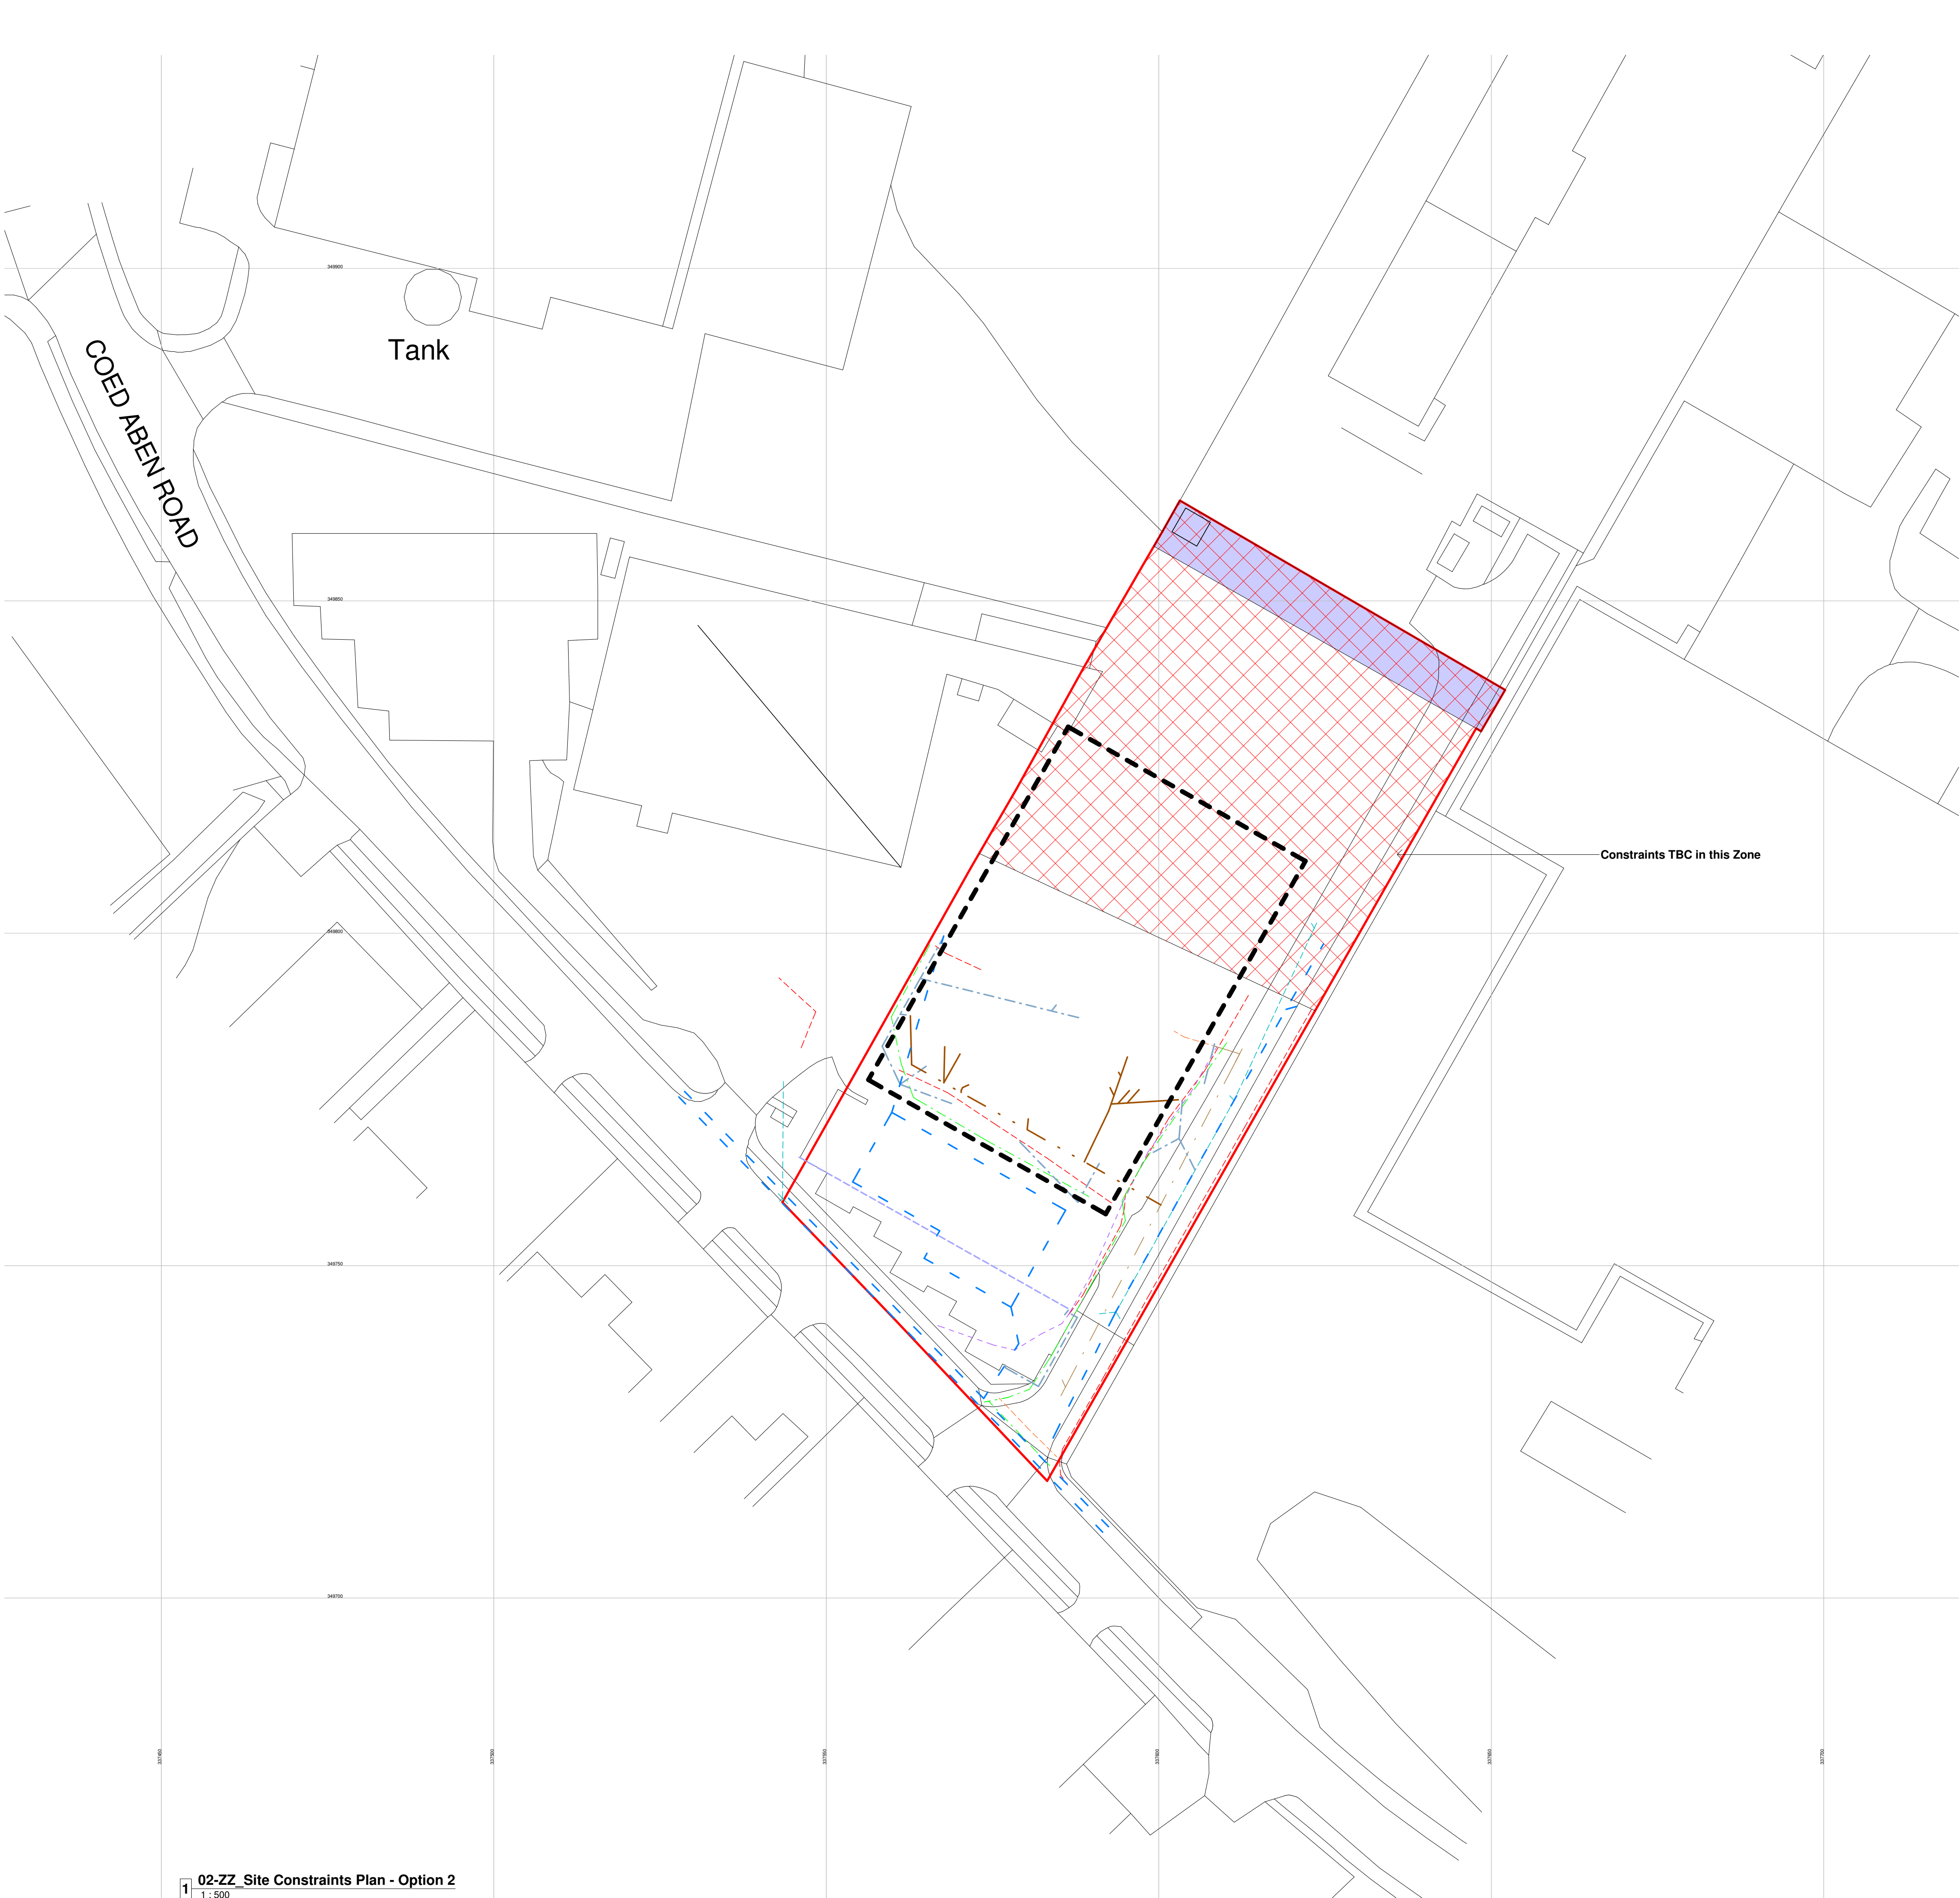

0m10m20m30m40m

VISUAL SCALE 1:500 @ A1

N

Drawing Status

PRELIMINARY

This drawing is © C4 Projects and is not to be copied, reproduced or re-distributed either in whole or in part without the prior written permission of the originator.

The originator shall have no responsibility for any liability, loss, cost, damage or expense arising from or relating to any use of this document other than for its intended purpose on this project.

This drawing shall be read in conjunction with all other relevant drawings, specifications and associated documentation. Any discrepancies, errors or omissions are to be reported to the originator before proceeding with work.

All dimensions are to be checked on site by the contractor prior to proceeding with any work. This drawing shall not be scaled to ascertain any dimensions, work to figured dimensions only.

DISCLAIMER
When this drawing is issued in CAD, it is an uncontrolled version issued for information only, to enable the recipient to prepare their own documents/ drawings for which they are solely responsible.

SOFTWARE INTEROPERABILITY
C4 Projects prepared this drawing using Autodesk REVIT Architecture.

C4 Projects does not accept liability for any loss or degradation of any information held in the drawing resulting from the translation from the original file format to any other file format or from the recipients reading of it in any other programme.

⚠ Hazard Identification

ref	hazard	date
-----	--------	------

Constraints Legend

- U/G Electric Cables
- U/G Foul Drainage
- U/G Gas Pipe
- U/G Storm Drainage
- U/G Unidentified Services 1
- U/G Unidentified Services 2

Constraints as identified on Barry Lowe Surveys Ltd
Drawing No. 01 (Job No. 9222 - 26/11/13)

- ACO Linear Drainage Channel
- Existing Surface Water Public Sewer
- Foul Drainage
- Surface Water Drainage

Constraints as identified on Tier Consult Ltd
Drawing No. T/13/1359-CL(19/01-C3-Drainage Layout)

- Constraints TBC in this zone
- Proposed Building Footprint

P1	First Issue	BC	06.05.21	DC
Rev	Revision Details	Drawn	Date	Checked

C4 Projects

Quayside,
Wilderspool Business Park,
Stockton Heath,
W44 6HL,
t: 01552 751 852
e: info@c4projects.co.uk
www.c4projects.co.uk

Project Management • Architecture • Building Surveying • Cost Consultancy

Client
Village Bakery

Project
Village Bakery
Wrexham Industrial Estate

Drawing Title
Site Constraints Plan - Option 2



Status Purpose of Issue
S2 SUITABLE FOR INFORMATION

Drawn by	BC	Created	May 21
C4 Job no.	21077	Scale	As indicated @ A1

Drg no.	Rev
21077-C4P-AV-ZZ-DR-A-0202	P1



APPENDIX B
EXISTING TOPOGRAPHICAL SURVEY AND CONSTRAINTS PLAN

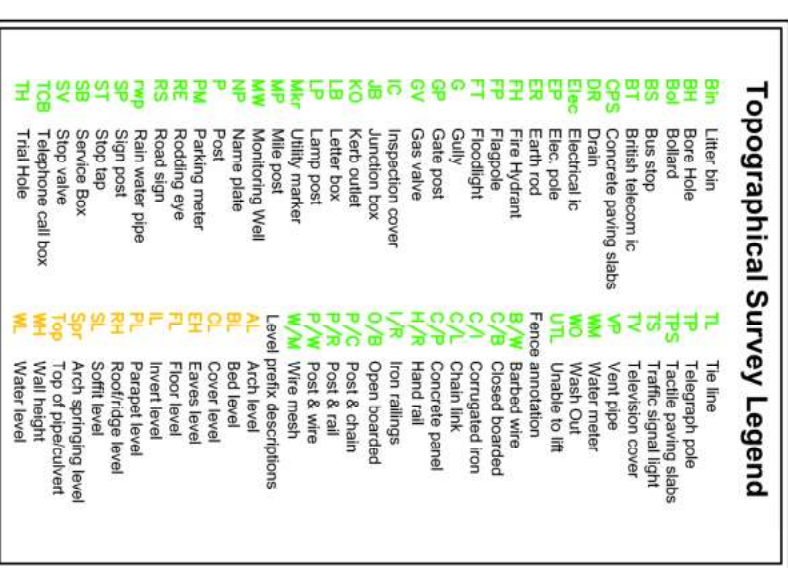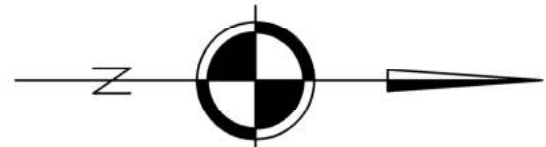

BENCHMARK INFORMATION

using network RTK. Survey plotted on a plane local grid, orientated to National Grid.

NOTES
ONLY MAXIMISE AND SERVICE

TIME OF SURVEY SHOWN

levels during edge of carriageway are observed at channel (bottom of kerb). Unless otherwise stated, TREE SPREADS ARE SYMBOLIC ONLY AND ARE REPRESENTATIVE OF THE AVERAGE SPREAD. THE DIMP LINE LATER DENOTES THE TREES EXTREMITY

SURVEY STATIONS			
STN1	337595.764	349741.620	31.767
STN2	337568.699	349755.360	31.789
STN3	337621.086	349768.281	32.036
STN4	337651.742	349840.010	32.193
RS1	337564.176	349760.148	31.939

REVISIONS

DESCRIPTION	SURVEYED/DRAWN	DATE
STANTONS SURVEYED WHERE POSSIBLE PLEASE NOTE MOSTLY SUBSIDED ON SITE	MO	PSH 01.80


JLP Surveying

Surveying Consultants Ltd.
 The 45 Rodney House,
 Reg Street,
 Glasgow
 G1 1BT
 Tel: +44 (0) 141 242 3431
 Fax: +44 (0) 141 492230
 E-mail: info@scs.co.uk
 Web: www.scs.co.uk

WREXHAM INDUSTRIAL ESTATE

Topographical Land Survey

21-468

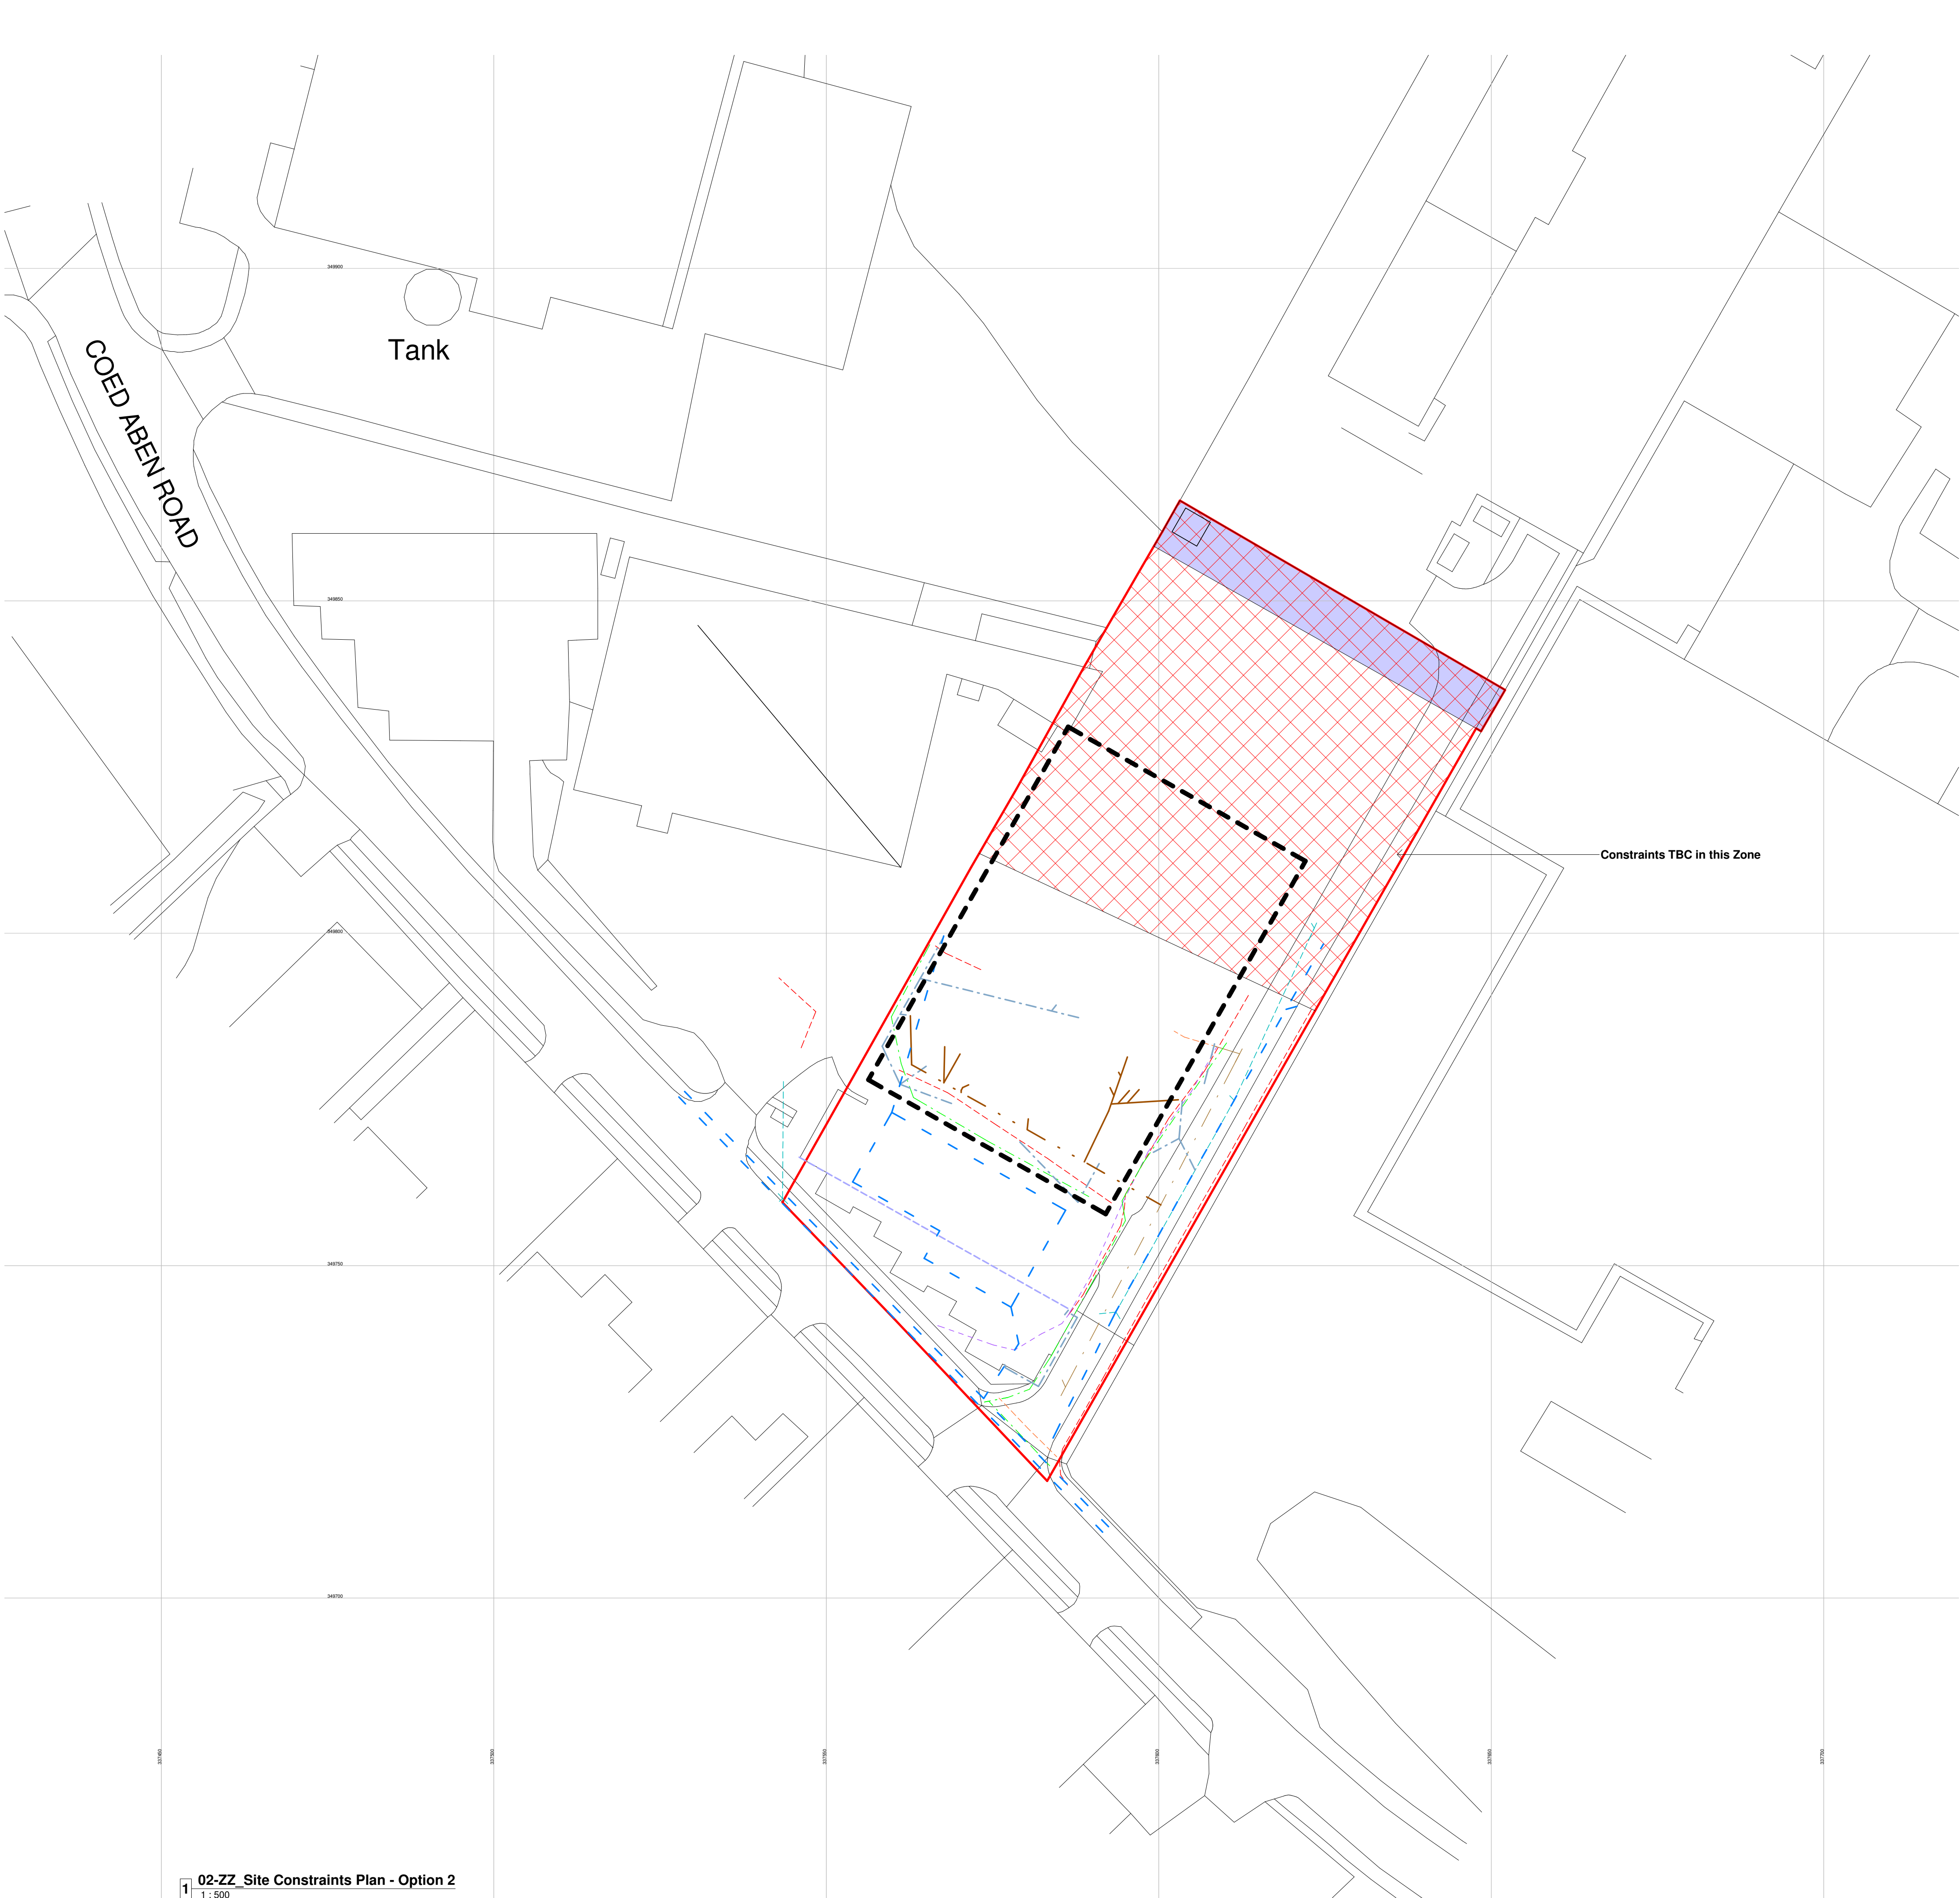

0m10m20m30m40m

VISUAL SCALE 1:500 @ A1

N

Drawing Status

PRELIMINARY

This drawing is © C4 Projects and is not to be copied, reproduced or re-distributed either in whole or in part without the prior written permission of the originator.

The originator shall have no responsibility for any liability, loss, cost, damage or expense arising from or relating to any use of this document other than for its intended purpose on this project.

This drawing shall be read in conjunction with all other relevant drawings, specifications and associated documentation. Any discrepancies, errors or omissions are to be reported to the originator before proceeding with work.

All dimensions are to be checked on site by the contractor prior to proceeding with any work. This drawing shall not be scaled to ascertain any dimensions, work to figured dimensions only.

DISCLAIMER
When this drawing is issued in CAD, it is an uncontrolled version issued for information only, to enable the recipient to prepare their own documents/ drawings for which they are solely responsible.

SOFTWARE INTEROPERABILITY
C4 Projects prepared this drawing using Autodesk REVIT Architecture.

C4 Projects does not accept liability for any loss or degradation of any information held in the drawing resulting from the translation from the original file format to any other file format or from the recipients reading of it in any other programme.

⚠ Hazard Identification

ref	hazard	date
-----	--------	------

Constraints Legend

- U/G Electric Cables
- U/G Foul Drainage
- U/G Gas Pipe
- U/G Storm Drainage
- U/G Unidentified Services 1
- U/G Unidentified Services 2

Constraints as identified on Barry Lowe Surveys Ltd
Drawing No. 01 (Job No. 9222 - 26/11/13)

- ACO Linear Drainage Channel
- Existing Surface Water Public Sewer
- Foul Drainage
- Surface Water Drainage

Constraints as identified on Tier Consult Ltd
Drawing No. T/13/1359-CL(19/01-C3-Drainage Layout)

- Constraints TBC in this zone
- Proposed Building Footprint

P1	First Issue	BC	06.05.21	DC
Rev	Revision Details	Drawn	Date	Checked

C4 Projects

Quayside,
Wilderspool Business Park,
Stockton Heath,
Warrington, WA4 6HL,
t: 01565 751 852
e: info@c4projects.co.uk
www.c4projects.co.uk

Project Management • Architecture • Building Surveying • Cost Consultancy

Client
Village Bakery

Project
Village Bakery
Wrexham Industrial Estate

Drawing Title
Site Constraints Plan - Option 2

Status Purpose of Issue
S2 SUITABLE FOR INFORMATION

Drawn by BC Created May 21

C4 Job no. 21077 Scale As indicated @ A1

Drg no.	Rev
21077-C4P-AV-ZZ-DR-A-0202	P1



**APPENDIX C
MICRODRAINAGE REPORT**

ADS Structural Ltd		Page 1
Alexandra Business Park 2nd Floor, The Court, Presco... St Helens, WA10 3TP	WREXHAM DEVELOPMENTS	
Date 29/10/2021 15:54 File wrexham md.MDX	Designed by GlynRatcliffe Checked by	
Innovyze	Network 2020.1.3	

STORM SEWER DESIGN by the Modified Rational Method

Design Criteria for Storm

Pipe Sizes ADS-STN Manhole Sizes ADS-STD

FSR Rainfall Model - England and Wales

Return Period (years)	1	PIMP (%)	100
M5-60 (mm)	18.000	Add Flow / Climate Change (%)	0
Ratio R	0.331	Minimum Backdrop Height (m)	0.200
Maximum Rainfall (mm/hr)	50	Maximum Backdrop Height (m)	1.500
Maximum Time of Concentration (mins)	30	Min Design Depth for Optimisation (m)	0.900
Foul Sewage (l/s/ha)	0.000	Min Vel for Auto Design only (m/s)	1.00
Volumetric Runoff Coeff.	0.750	Min Slope for Optimisation (1:X)	500

Designed with Level Inverts

Time Area Diagram for Storm

Time (mins)	Area (ha)	Time (mins)	Area (ha)
0-4	0.316	4-8	0.143

Total Area Contributing (ha) = 0.459

Total Pipe Volume (m³) = 12.218

Network Design Table for Storm

PN	Length (m)	Fall (m)	Slope (1:X)	I.Area (ha)	T.E. (mins)	Base Flow (l/s)	k (mm)	HYD SECT	DIA (mm)	Section Type	Auto Design
S1.000	10.625	0.070	152.0	0.112	4.00	0.0	0.600	o	225	Pipe/Conduit	
S1.001	17.807	0.119	149.5	0.000	0.00	0.0	0.600	o	225	Pipe/Conduit	
S1.002	62.505	0.417	150.0	0.062	0.00	0.0	0.600	o	300	Pipe/Conduit	
S1.003	27.206	0.180	151.3	0.068	0.00	0.0	0.600	o	300	Pipe/Conduit	
S2.000	60.501	0.403	150.0	0.064	4.00	0.0	0.600	o	150	Pipe/Conduit	
S2.001	21.720	0.146	149.2	0.070	0.00	0.0	0.600	o	225	Pipe/Conduit	

Network Results Table

PN	Rain (mm/hr)	T.C. (mins)	US/IL (m)	Σ I.Area (ha)	Σ Base Flow (l/s)	Foul (l/s)	Add Flow (l/s)	Vel (m/s)	Cap (l/s)	Flow (l/s)
S1.000	48.18	4.16	31.388	0.112	0.0	0.0	0.0	1.06	42.3	14.7
S1.001	47.01	4.44	31.318	0.112	0.0	0.0	0.0	1.07	42.4	14.7
S1.002	43.95	5.25	31.199	0.175	0.0	0.0	0.0	1.28	90.6	20.8
S1.003	42.77	5.61	30.782	0.243	0.0	0.0	0.0	1.28	90.6	28.1
S2.000	44.03	5.23	31.442	0.064	0.0	0.0	0.0	0.82	14.5	7.6
S2.001	42.87	5.57	31.039	0.134	0.0	0.0	0.0	1.07	42.4	15.6

[illegible]

ADS Structural Ltd		Page 3																				
Alexandra Business Park 2nd Floor, The Court, Presco... St Helens, WA10 3TP	WREXHAM DEVELOPMENTS																					
Date 29/10/2021 15:54 File wrexham md.MDX	Designed by GlynRatcliffe Checked by																					
Innovyze Network 2020.1.3																						
Simulation Criteria for Storm <table><tr><td>Rainfall Model</td><td>FSR</td><td>Profile Type</td><td>Summer</td></tr><tr><td>Return Period (years)</td><td>1</td><td>Cv (Summer)</td><td>0.750</td></tr><tr><td>Region</td><td>England and Wales</td><td>Cv (Winter)</td><td>0.840</td></tr><tr><td>M5-60 (mm)</td><td>18.000</td><td>Storm Duration (mins)</td><td>30</td></tr><tr><td>Ratio R</td><td>0.331</td><td></td><td></td></tr></table>			Rainfall Model	FSR	Profile Type	Summer	Return Period (years)	1	Cv (Summer)	0.750	Region	England and Wales	Cv (Winter)	0.840	M5-60 (mm)	18.000	Storm Duration (mins)	30	Ratio R	0.331		
Rainfall Model	FSR	Profile Type	Summer																			
Return Period (years)	1	Cv (Summer)	0.750																			
Region	England and Wales	Cv (Winter)	0.840																			
M5-60 (mm)	18.000	Storm Duration (mins)	30																			
Ratio R	0.331																					
©1982-2020 Innovyze																						

ADS Structural Ltd		Page 4
Alexandra Business Park 2nd Floor, The Court, Presco... St Helens, WA10 3TP	WREXHAM DEVELOPMENTS	
Date 29/10/2021 15:54 File wrexham md.MDX	Designed by GlynRatcliffe Checked by	
Innovyze	Network 2020.1.3	

Online Controls for Storm

Hydro-Brake® Optimum Manhole: S5, DS/PN: S1.004, Volume (m³): 5.1

Unit Reference	MD-SHE-0167-1250-0550-1250
Design Head (m)	0.550
Design Flow (l/s)	12.5
Flush-Flo™	Calculated
Objective	Minimise upstream storage
Application	Surface
Sump Available	Yes
Diameter (mm)	167
Invert Level (m)	30.602
Minimum Outlet Pipe Diameter (mm)	225
Suggested Manhole Diameter (mm)	1200

Control Points	Head (m)	Flow (l/s)
Design Point (Calculated)	0.550	12.5
Flush-Flo™	0.249	12.5
Kick-Flo®	0.436	11.2
Mean Flow over Head Range	-	9.9

The hydrological calculations have been based on the Head/Discharge relationship for the Hydro-Brake® Optimum as specified. Should another type of control device other than a Hydro-Brake Optimum® be utilised then these storage routing calculations will be invalidated

Depth (m)	Flow (l/s)	Depth (m)	Flow (l/s)	Depth (m)	Flow (l/s)	Depth (m)	Flow (l/s)
0.100	5.9	1.200	18.1	3.000	28.1	7.000	42.2
0.200	12.4	1.400	19.5	3.500	30.2	7.500	43.7
0.300	12.4	1.600	20.8	4.000	32.2	8.000	45.1
0.400	11.7	1.800	22.0	4.500	34.1	8.500	46.5
0.500	11.9	2.000	23.1	5.000	35.9	9.000	47.9
0.600	13.0	2.200	24.2	5.500	37.6	9.500	49.2
0.800	14.9	2.400	25.2	6.000	39.0		
1.000	16.6	2.600	26.2	6.500	40.6		

ADS Structural Ltd		Page 5
Alexandra Business Park 2nd Floor, The Court, Presco... St Helens, WA10 3TP	WREXHAM DEVELOPMENTS	
Date 29/10/2021 15:54 File wrexham md.MDX	Designed by GlynRatcliffe Checked by	
Innovyze	Network 2020.1.3	

Storage Structures for Storm

Cellular Storage Manhole: S5, DS/PN: S1.004

Invert Level (m) 30.602 Safety Factor 2.0
Infiltration Coefficient Base (m/hr) 0.00000 Porosity 0.95
Infiltration Coefficient Side (m/hr) 0.00000

Depth (m)	Area (m ²)	Inf. Area (m ²)	Depth (m)	Area (m ²)	Inf. Area (m ²)
0.000	300.0	50.0	0.551	0.0	68.0
0.550	300.0	68.0			

[illegible]

ADS Structural Ltd		Page 7
Alexandra Business Park 2nd Floor, The Court, Presco... St Helens, WA10 3TP	WREXHAM DEVELOPMENTS	
Date 29/10/2021 15:54 File wrexham md.MDX	Designed by GlynRatcliffe Checked by	
Innovyze	Network 2020.1.3	

1 year Return Period Summary of Critical Results by Maximum Level (Rank 1)
for Storm

PN	US/MH Name	Water	Surcharged	Flooded	Flow / Overflow		Half Drain	Pipe	Level	
		Level (m)	Depth (m)	Volume (m³)			Time (mins)	Flow (l/s)	Status	Exceeded
S4.000	S9	31.192	-0.091	0.000	0.33			4.5	OK	
S5.000	S10	31.225	-0.082	0.000	0.43			5.8	OK	
S1.004	S5	30.727	-0.175	0.000	0.12		99	7.1	OK	3
S1.005	S10	30.606	-0.238	0.000	0.09			7.1	OK	

ADS Structural Ltd

Alexandra Business Park
2nd Floor, The Court, Presco...
St Helens, WA10 3TP

Date 29/10/2021 15:54
File wrexham md.MDX

Innovyze

WREXHAM DEVELOPMENTS

Designed by GlynRatcliffe
Checked by

Network 2020.1.3

Page 8



30 year Return Period Summary of Critical Results by Maximum Level (Rank 1)
for Storm

Simulation Criteria									
Volumetric Runoff Coeff	0.750	Foul Sewage per hectare (l/s)	0.000	Areal Reduction Factor	1.000	Additional Flow - % of Total Flow	0.000	Hot Start (mins)	0
		MADD Factor * 10m³/ha Storage	2.000	Hot Start Level (mm)	0	Inlet Coefficient	0.800	Manhole Headloss Coeff (Global)	0.500
		Flow per Person per Day (l/per/day)	0.000	Number of Input Hydrographs	0	Number of Storage Structures	1	Number of Online Controls	1
				Number of Offline Controls	0	Number of Time/Area Diagrams	0	Number of Real Time Controls	0
Margin for Flood Risk Warning (mm)	300.0	DVD Status	ON	Analysis Timestep	Fine	Inertia Status	OFF	DTS Status	OFF
Profile(s)	Summer and Winter								
Duration(s) (mins)	15, 30, 60, 120, 180, 240, 360, 480								
Return Period(s) (years)	1, 30, 100								
Climate Change (%)	0, 0, 40								

PN	US/MH Name	Storm	Return Period	Climate Change	First (X) Surcharge	First (Y) Flood	First (Z) Overflow	Overflow Act.
S1.000	S1	15 Summer	30	+0%	100/15 Summer			
S1.001	S2	15 Winter	30	+0%	100/15 Summer			
S1.002	S3	15 Winter	30	+0%	100/15 Summer			
S1.003	S4	15 Winter	30	+0%	100/15 Summer			
S2.000	S5	15 Winter	30	+0%	30/15 Summer	100/15 Winter		
S2.001	S6	15 Winter	30	+0%	100/15 Summer			
S3.000	S7	15 Summer	30	+0%	100/120 Winter			
S3.001	S8	15 Summer	30	+0%	100/120 Winter			
S4.000	S9	15 Winter	30	+0%	100/15 Summer			
S5.000	S10	15 Winter	30	+0%	30/15 Summer			
S1.004	S5	120 Winter	30	+0%	100/15 Summer	100/120 Winter		
S1.005	S10	120 Winter	30	+0%				

PN	US/MH Name	Water Level (m)	Surcharged Depth (m)	Flooded Volume (m³)	Flow / Cap. (l/s)	Overflow (l/s)	Half Drain Time (mins)	Pipe Flow (l/s)	Status
S1.000	S1	31.565	-0.048	0.000	0.97			34.4	OK
S1.001	S2	31.485	-0.058	0.000	0.89			34.0	OK
S1.002	S3	31.369	-0.129	0.000	0.59			50.7	OK
S1.003	S4	30.994	-0.088	0.000	0.83			67.8	OK
S2.000	S5	31.807	0.215	0.000	1.17			16.6	SURCHARGED
S2.001	S6	31.211	-0.052	0.000	0.92			35.6	OK
S3.000	S7	31.227	-0.150	0.000	0.00			0.0	OK
S3.001	S8	31.182	-0.150	0.000	0.00			0.0	OK

©1982-2020 Innovyze

ADS Structural Ltd		Page 9
Alexandra Business Park 2nd Floor, The Court, Presco... St Helens, WA10 3TP	WREXHAM DEVELOPMENTS	
Date 29/10/2021 15:54 File wrexham md.MDX	Designed by GlynRatcliffe Checked by	
Innovyze	Network 2020.1.3	

30 year Return Period Summary of Critical Results by Maximum Level (Rank 1)
for Storm

PN	US/MH Name	Water Surcharged		Flooded		Half Drain		Pipe	Status
		Level (m)	Depth (m)	Volume (m³)	Flow / Cap.	Overflow (l/s)	Time (mins)	Flow (l/s)	
S4.000	S9	31.235	-0.048	0.000	0.80			11.0	OK
S5.000	S10	31.310	0.003	0.000	1.02			13.8	SURCHARGED
S1.004	S5	30.901	-0.001	0.000	0.20		88	12.4	OK
S1.005	S10	30.625	-0.219	0.000	0.16			12.4	OK

US/MH		Level
PN	Name	Exceeded
S1.000	S1	
S1.001	S2	
S1.002	S3	
S1.003	S4	
S2.000	S5	1
S2.001	S6	
S3.000	S7	
S3.001	S8	
S4.000	S9	
S5.000	S10	
S1.004	S5	3
S1.005	S10	

ADS Structural Ltd		Page 11
Alexandra Business Park 2nd Floor, The Court, Presco... St Helens, WA10 3TP	WREXHAM DEVELOPMENTS	
Date 29/10/2021 15:54 File wrexham md.MDX	Designed by GlynRatcliffe Checked by	
Innovyze	Network 2020.1.3	

100 year Return Period Summary of Critical Results by Maximum Level (Rank 1) for Storm

PN	US/MH Name	Water	Surcharged	Flooded	Half Drain			Pipe	Status
		Level	Depth	Volume	Flow /	Overflow	Time	Flow	
		(m)	(m)	(m³)	Cap.	(l/s)	(mins)	(l/s)	
S4.000	S9	31.842	0.559	0.000	0.37			5.1	FLOOD RISK
S5.000	S10	31.846	0.539	0.000	0.48			6.5	FLOOD RISK
S1.004	S5	31.834	0.932	1.842	0.29		168	18.0	FLOOD
S1.005	S10	30.643	-0.201	0.000	0.24			18.0	OK

US/MH Level		Exceeded
PN	Name	
S1.000	S1	
S1.001	S2	
S1.002	S3	
S1.003	S4	
S2.000	S5	1
S2.001	S6	
S3.000	S7	
S3.001	S8	
S4.000	S9	
S5.000	S10	
S1.004	S5	3
S1.005	S10	

Client						
Project village bakery					Job Ref	
Section Drainage Brownfield Flow Rates					Sheet No 1	
Calc by	Date 30/09/2021	Checked by	Date	Approved by	Date	Rev 1

WALLINGFORD PROCEDURE - MODIFIED RATIONAL METHOD

Fill in this column			
Location	England	(England, Ireland, Scotland, Wales)	
M5 - 60	= 19	mm	(Fig 6.1)
r	= 0.45		(Fig 6.2)
Area	= 0.0054	km ²	
Growth	40	%	
Fill in this column		Fill in this column	

Z1		ARF Factor	
(Fig 6.3b)		(Fig 6.4)	
mins			
5	= 0.38		0.900
10	= 0.52		0.930
15	= 0.65		0.940
30	= 0.79		0.950
60	= 1.00		0.960
120	= 1.20		0.965
240	= 1.50		0.975
360	= 1.60		0.980
600	= 1.85		0.985
1440	= 2.10		0.990
2880	= 2.50		1.000

AVERAGE AREAL INTENSITY


INTERPOL
ATED

	M1 (mm/hr)	M2 (mm/hr)	M3 (mm/hr)	M4 (mm/hr)	M5 (mm/hr)	M10 (mm/hr)	M20 (mm/hr)	M30 (mm/hr)	M50 (mm/hr)	M100 (mm/hr)
5	66.6	86.2	98.2	105.9	112.4	133.2	153.9	163.7	180.1	208.5
10	47.9	61.7	69.5	74.9	79.5	95.7	111.1	118.1	131.2	153.6
15	40.3	52.0	58.5	63.1	67.0	80.6	93.6	99.5	110.5	129.4
30	25.6	32.3	35.9	38.7	41.1	49.5	57.9	61.9	69.1	81.1
60	16.9	20.9	23.2	24.8	26.3	31.7	36.8	39.3	43.9	51.3
2hr	10.5	12.8	14.0	14.9	15.9	19.1	21.9	23.4	26.2	30.3
4hr	6.8	8.2	8.9	9.4	9.9	11.9	13.4	14.3	16.0	18.4
6hr	4.9	5.8	6.4	6.7	7.1	8.5	9.6	10.2	11.4	13.1
10hr	3.5	4.1	4.5	4.8	4.9	5.8	6.5	6.9	7.7	8.8
24hr	1.7	2.0	2.1	2.3	2.4	2.7	3.1	3.3	3.6	4.2
48hr	1.1	1.2	1.3	1.4	1.4	1.6	1.8	1.9	2.0	2.3

QBAR		32.5	Betterment	40%			19.48 l/s
		AAI	AREA (Ha)				
M1	=	16.9	x	0.54	x	2.78	25.3 l/s
M2	=	20.9	x	0.54	x	2.78	31.4 l/s
M3	=	23.2	x	0.54	x	2.78	34.9 l/s
QBAR	=	21.6	x	0.54	x	2.78	32.5 l/s
M30	=	39.3	x	0.54	x	2.78	59.0 l/s
M100	=	51.3	x	0.54	x	2.78	77.1 l/s



APPENDIX D
PROPOSED DRAINAGE LAYOUTS

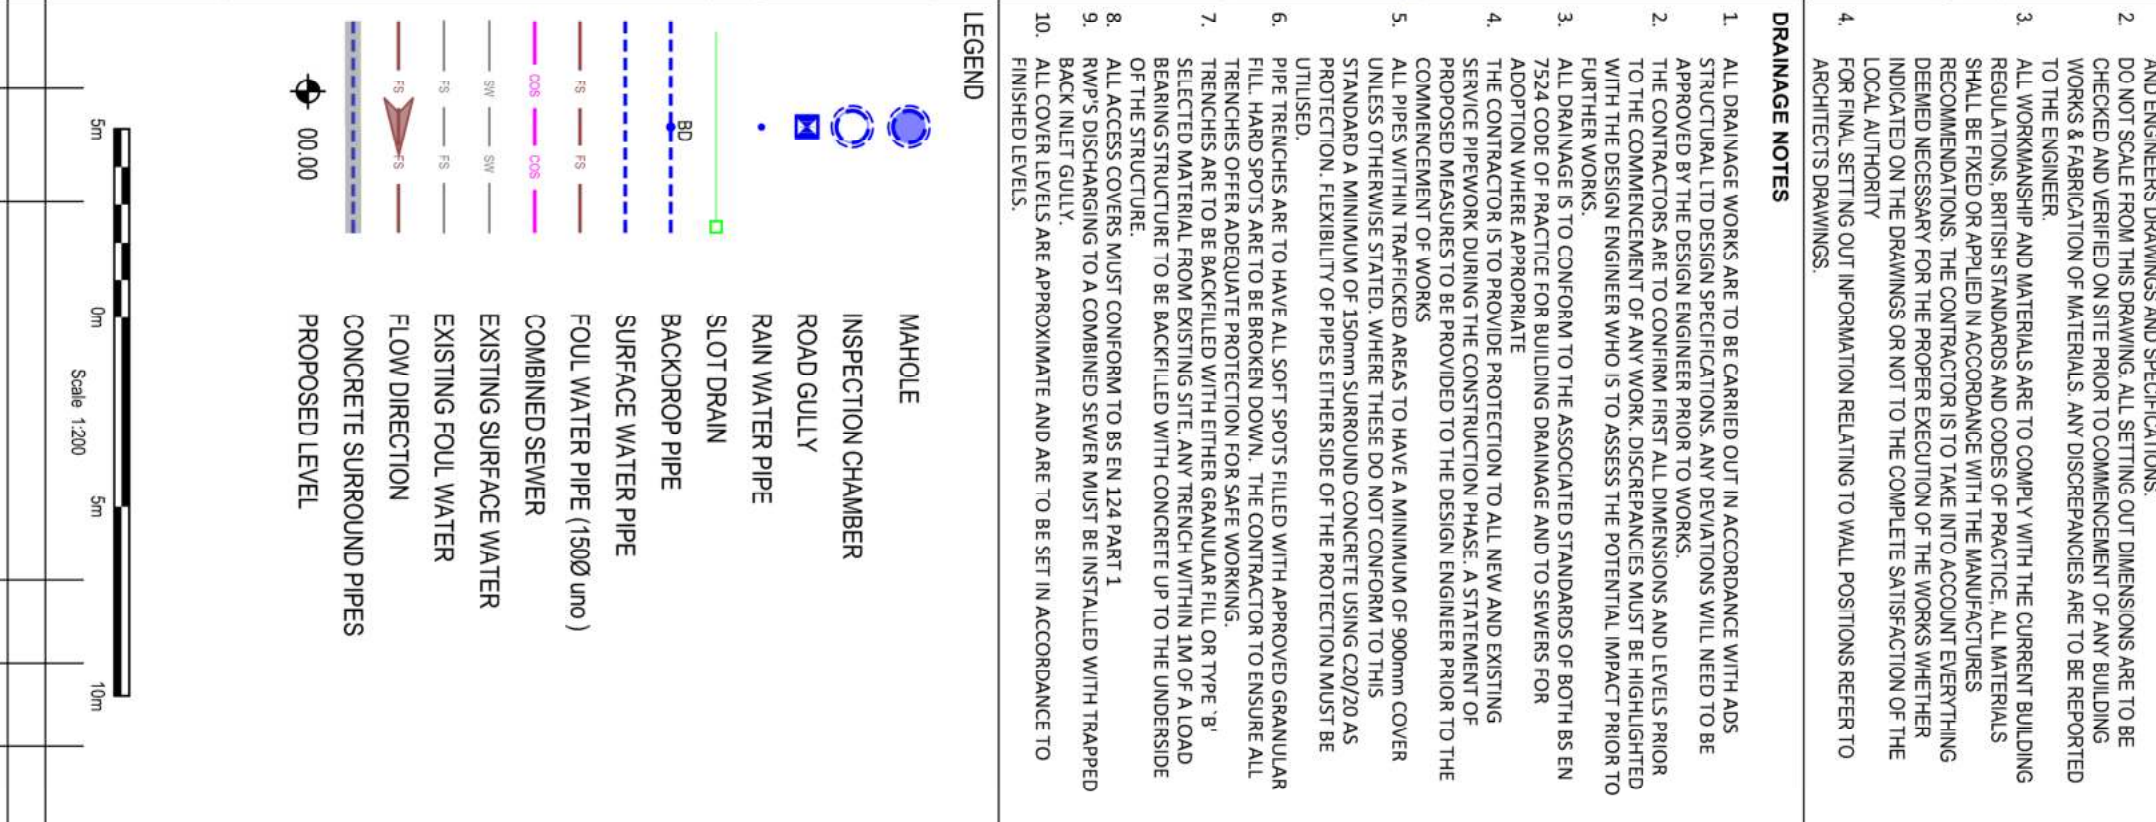[illegible]



APPENDIX E
SUDS MANAGEMENT AND MAINTENANCE



ADS Structural Ltd

**Sustainable Drainage System (SuDS) Management
Strategy**

for

Village Bakery

Document No.: 6595-ADS-XX-XX-RP-S-500
Title: Sustainable Drainage System (SuDS) Management Strategy
Client: Village Bakery
Date: October 2021

CONTENTS

1	INTRODUCTION.....	3
2	MAINTENANCE RESPONSIBILITIES	4
3	MAINTENANCE REGIME.....	5
3.1	Storage Tanks.....	6
3.2	Flow Controls	7
3.3	Manholes.....	7
3.4	Pipes	7
	APPENDIX A INSPECTION CHECKLIST	8

This management strategy has been prepared by ADS Structural Limited on behalf of Village Bakery, for the development at Wrexham Industrial Estate.

The SUDS considered for the purposes of this statement, include drainage features that will be employed to reduce and manage surface water runoff from the development to a design return period of one hundred years plus climate change of 40%. This is required so that the development will not increase the risk of flooding to the site and its environs. All drainage on site is taken to the underlying strata via the following features:

- Storage Tank.
- Flow Control
- Pipes
- Manholes

This document outlines the long-term maintenance of the proposed surface water system and will make reference to the following documents, some of which provide further detail on the maintenance operations required:

- CIRIA Report C753, 'The SUDS Manual', 2015
- CIRIA Report C625, 'Model Agreements for Sustainable Water Management Systems', 2004.
- CIRIA Report C768, 'Guidance on the Construction of SuDS', 2017; and

Responsibility for drainage within England and Wales rests with various bodies. For the Development, the drainage responsibilities will be as following:

- Client - Village Bakery will maintain the drainage features, all permeable paving, stormwater attenuation tanks, outfalls and any associated flow controls within communal areas. However, it should be noted that if, the Flood and Water Management Act 2010 is ever fully implemented this allows a surface water drainage system to be vested to the SUDS approving body (SAB) in this case Buckinghamshire Council. This would be reviewed at the time of any implementation of the act.

3.0 MAINTENANCE REGIME

The following section describes the required maintenance for each feature in turn. The SUDS maintenance requirements listed below should be reviewed after the first 5 years, with a view to agreeing a new regime for the ongoing maintenance.

Notwithstanding the routine inspections and maintenance requirements, after severe storm events all features shall be inspected to clear debris and repair damaged structures or features. Records of the maintenance carried out shall be prepared by the Operator.

3.1 Storage Tanks

Maintenance schedule	Required action	Typical frequency
Regular maintenance	Inspect and identify any areas that are not operating correctly. If required, take remedial action	Monthly for 3 months, then annually
	Remove debris from the catchment surface (where it may cause risks to performance)	Monthly
	For systems where rainfall infiltrates into the tank from above, check surface of filter for blockage by sediment, algae or other matter; remove and replace surface infiltration medium as necessary.	Annually
	Remove sediment from pre-treatment structures and/or internal forebays	Annually, or as required
Remedial actions	Repair/rehabilitate inlets, outlet, overflows and vents	As required
Monitoring	Inspect/check all inlets, outlets, vents and overflows to ensure that they are in good condition and operating as designed	Annually
	Survey inside of tank for sediment build-up and remove if necessary	Every 5 years or as required

Maintenance schedule	Required action	Typical frequency
Regular maintenance	Remove litter and debris	Monthly
	Inspect inlets, outlets, and overflows for blockages, and clear if required.	Monthly
	Inspect inlets, outlets, and overflows for evidence of physical damage.	Monthly
	Inspect inlets and facility surface for silt accumulation. Establish appropriate silt removal frequencies.	Monthly (for first year), then annually or as required
	Check any penstocks and other mechanical devices	Annually
	Maintenance of pump plant	As per the supplier maintenance agreement schedule
Occasional Maintenance	Remove sediment from inlets, outlets, forebay and main basin when required	Every 5 years, or as required (likely to be minimal requirements where effective upstream source control is provided)
Remedial actions	Repair/rehabilitation of inlets, outlets, and overflows	As required

3.3 Manholes

Maintenance schedule	Required action	Typical frequency
Regular maintenance	Remove litter and debris	Monthly
	Inspect inlets, outlets, and overflows for blockages, and clear if required.	Monthly
	Inspect inlets, outlets, and overflows for evidence of physical damage.	Monthly
	Inspect inlets and facility surface for silt accumulation. Establish appropriate silt removal frequencies.	Monthly (for first year), the annually or as required
	Check any penstocks and other mechanical devices	Annually
Occasional Maintenance	Remove sediment from inlets, outlets, forebay and main basin when required	Every 5 years, or as required (likely to be minimal requirements where effective upstream source control is provided)
Remedial actions	Repair/rehabilitation of inlets, outlets, and overflows	As required

3.4 Pipes

Maintenance schedule	Required action	Typical frequency
Regular maintenance	Inspect inlets, outlets, and overflows for evidence of poor operation.	Monthly
	Inspect inlets and facility surface for silt accumulation.	Monthly (for first year), the annually or as required
Occasional Maintenance	Rod through poorly performing pipes	As required
	If continued poor performance jet and CCTV survey poorly performing runs.	As required
Remedial actions	Repair / rehabilitation	As required

APPENDIX A

INSPECTION CHECKLIST

General information			
Site ID			
Site location and co-ordinates (GIS if appropriate)			
Elements forming the SuDS scheme		Approved drawing reference	
Inspection frequency		Approved specification reference	
Type of development		Specific purpose of any parts of the scheme (e.g., biodiversity, wildlife, and visual aspects)	

Inspection Date	Details	Y/ N	Action required	Date completed	Details	Y/ N	Action required	Date completed
General inspection items								
Is there any evidence of erosion, channeling, ponding (where not desirable) or other poor hydraulic performance?								
Is there any evidence of accidental spillages, oils, poor water quality, odours, or nuisance insects?								
Have any health and safety risks been identified to either the public or maintenance operatives?								
Silt/Sediment accumulation								
Is there any sediment accumulation at inlets (or other defined accumulation zones such as the surface of filter drains or infiltration basins and within proprietary devices)? If yes, state depth (mm) and extent. Is removal required? If yes, state waste disposal requirements and confirm that all waste management requirements have been complied with (consult environmental regulator)								
Is surface clogging visible potentially problematic where water has to soak into the underlying construction or ground (e.g., under drained swale or infiltration basin)?								

Inspection Date	Details	Y/ N	Action required	Date completed	Details	Y/ N	Action required	Date completed
Does permeable or porous surfacing require sweeping to remove silt?								
Is there evidence of litter accumulation in the system? If yes, is this a blockage risk?								
Is there any evidence of any other clogging or blockage of outlets or drainage paths?								
Is the vegetation condition satisfactory (density, weed growth, coverage etc.)? (check against approved planting regime)								
Does any part of the system require weeding, pruning, or mowing? (check against maintenance frequency state in approved design).								
Is there any evidence of invasive species becoming established? If yes, state action required								
Are any check dams or weirs in good condition?								
Is there any evidence of any accidental damage to the system (e.g., wheel ruts?)								
Is there any evidence of cross connections or other unauthorised inflows?								
Is there any evidence of tampering with the flow control?								
Are there any other matters that could affect the performance of the system in relation to the design objectives for hydraulic, water quality, biodiversity, and visual aspects?								

Inspection Date	Details	Y/ N	Action required	Date completed	Details	Y/ N	Action required	Date completed
Other observations								
Information appended (e.g., photos)								
Continue as current Increase maintenance. Decrease maintenance								
Proposed date for next inspection								