


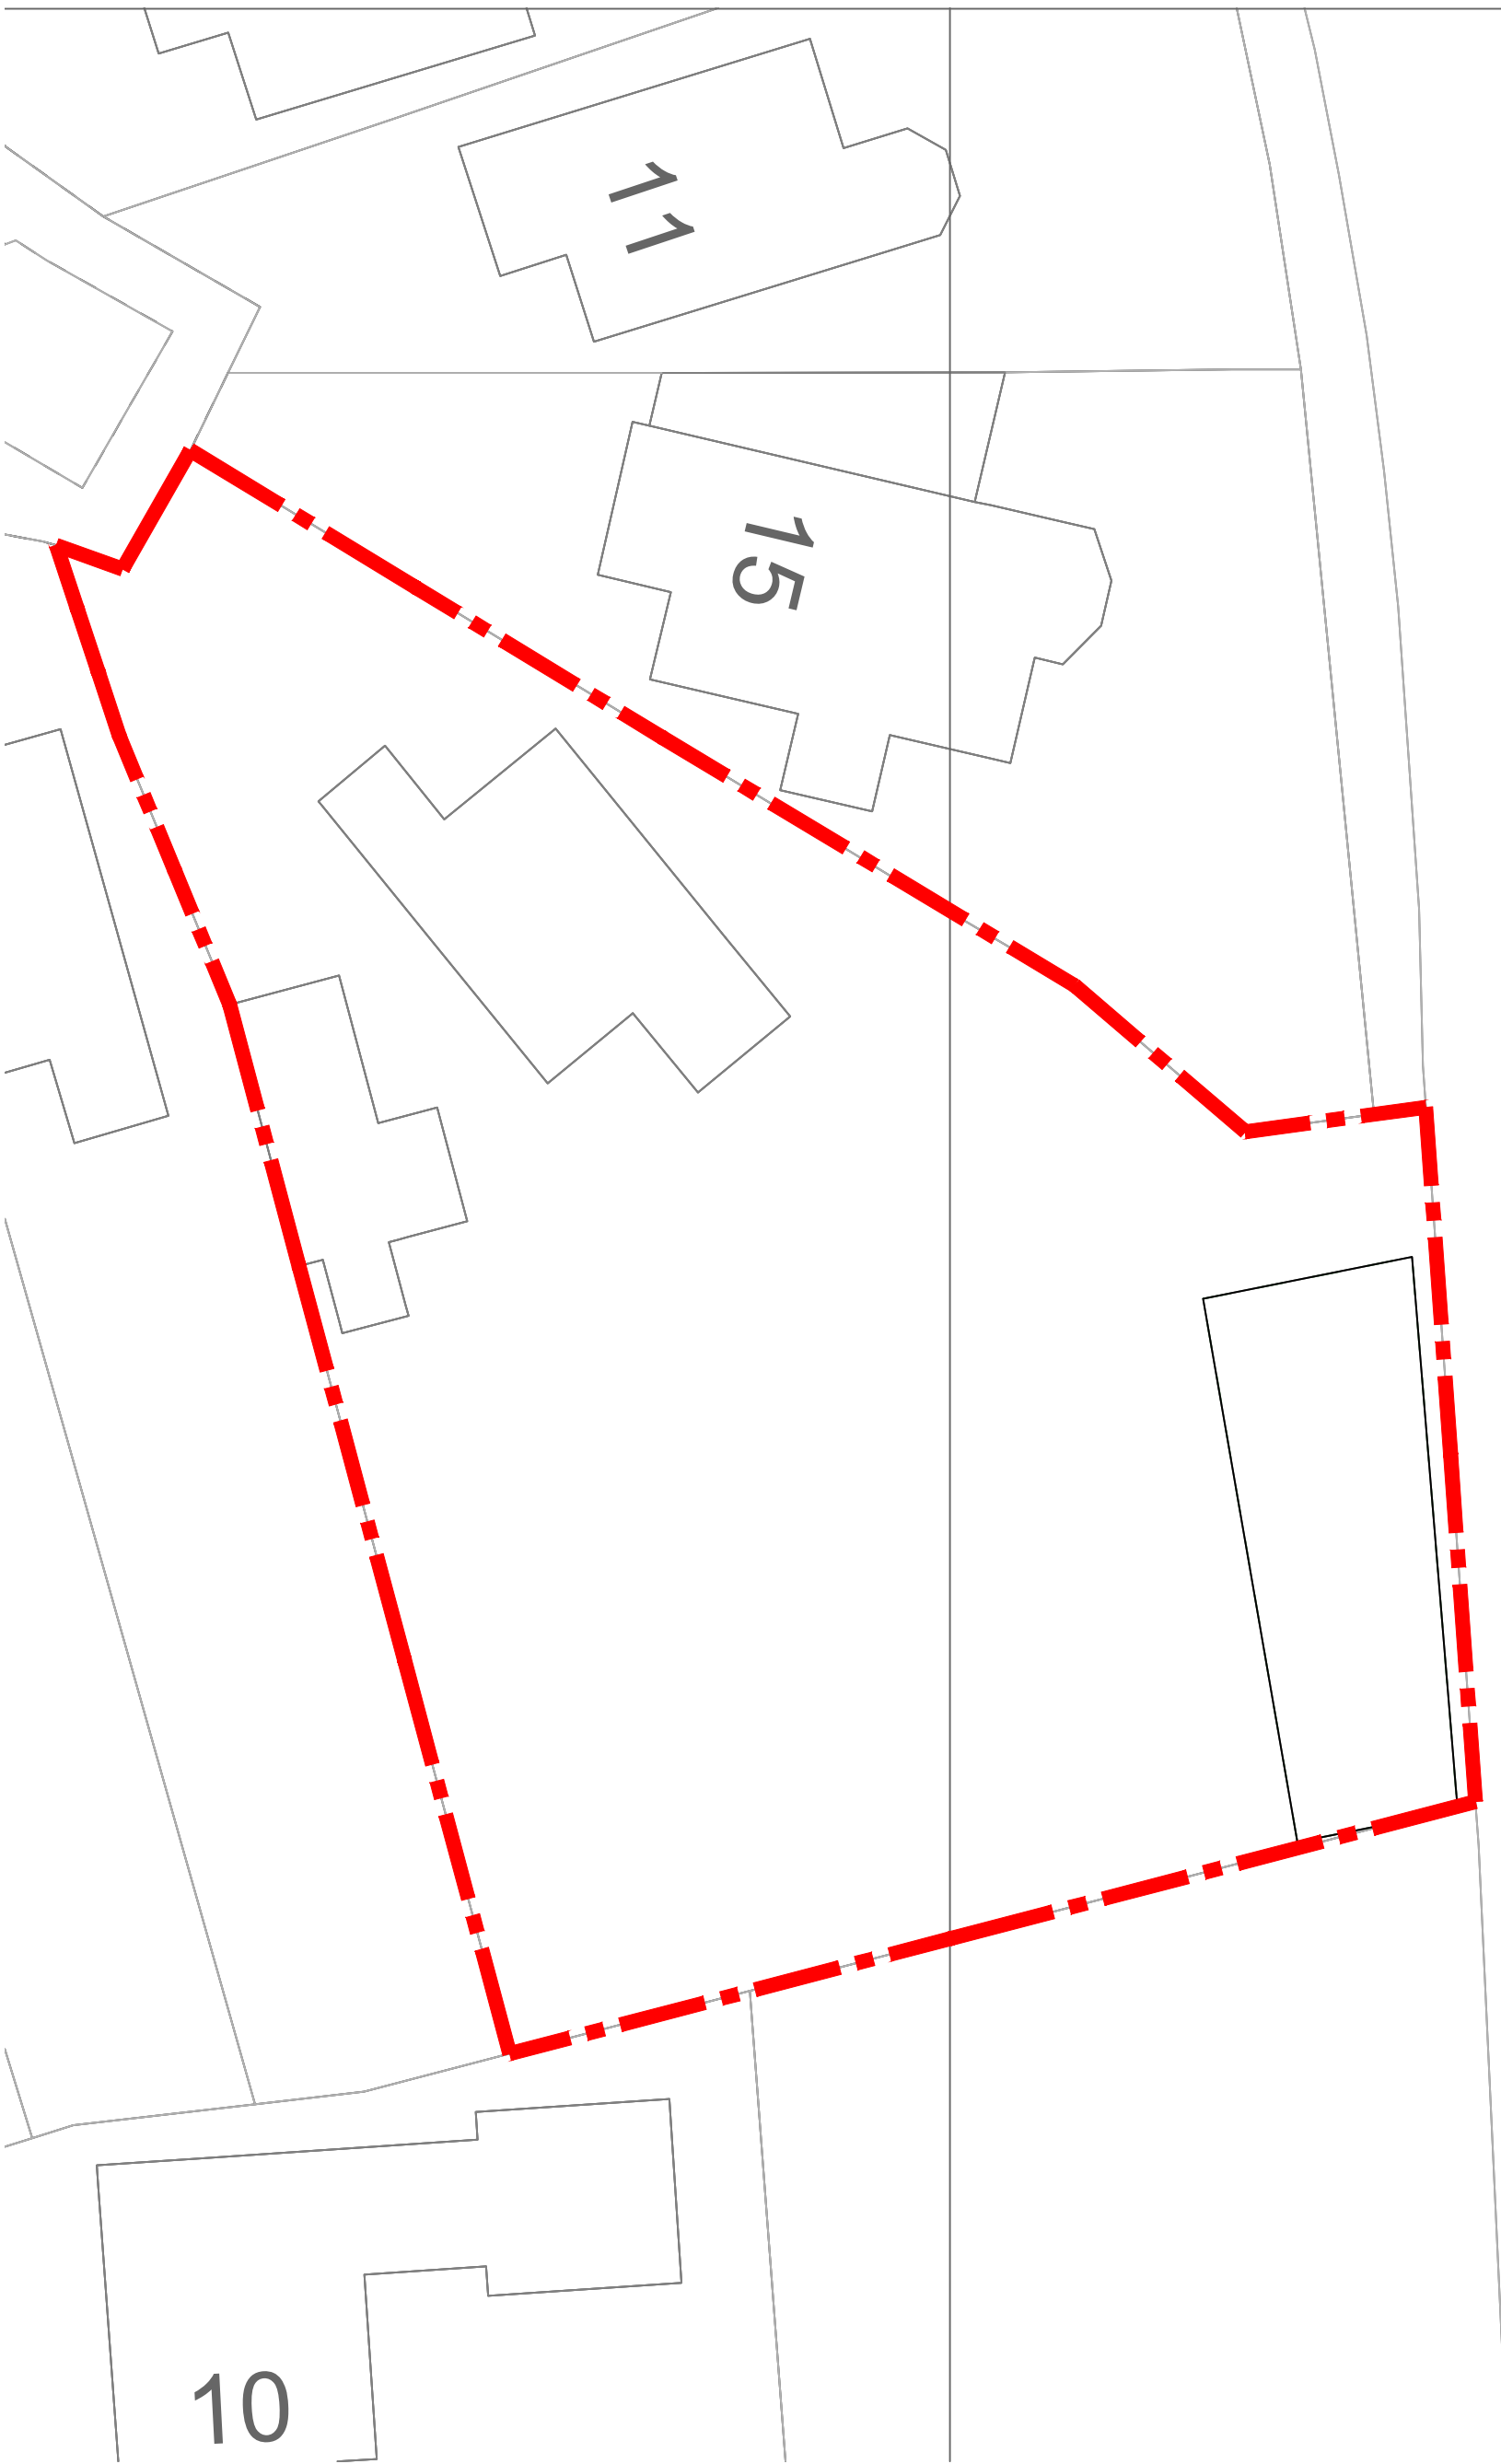


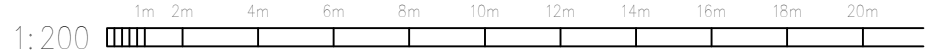

As Existing Site plan 1:200

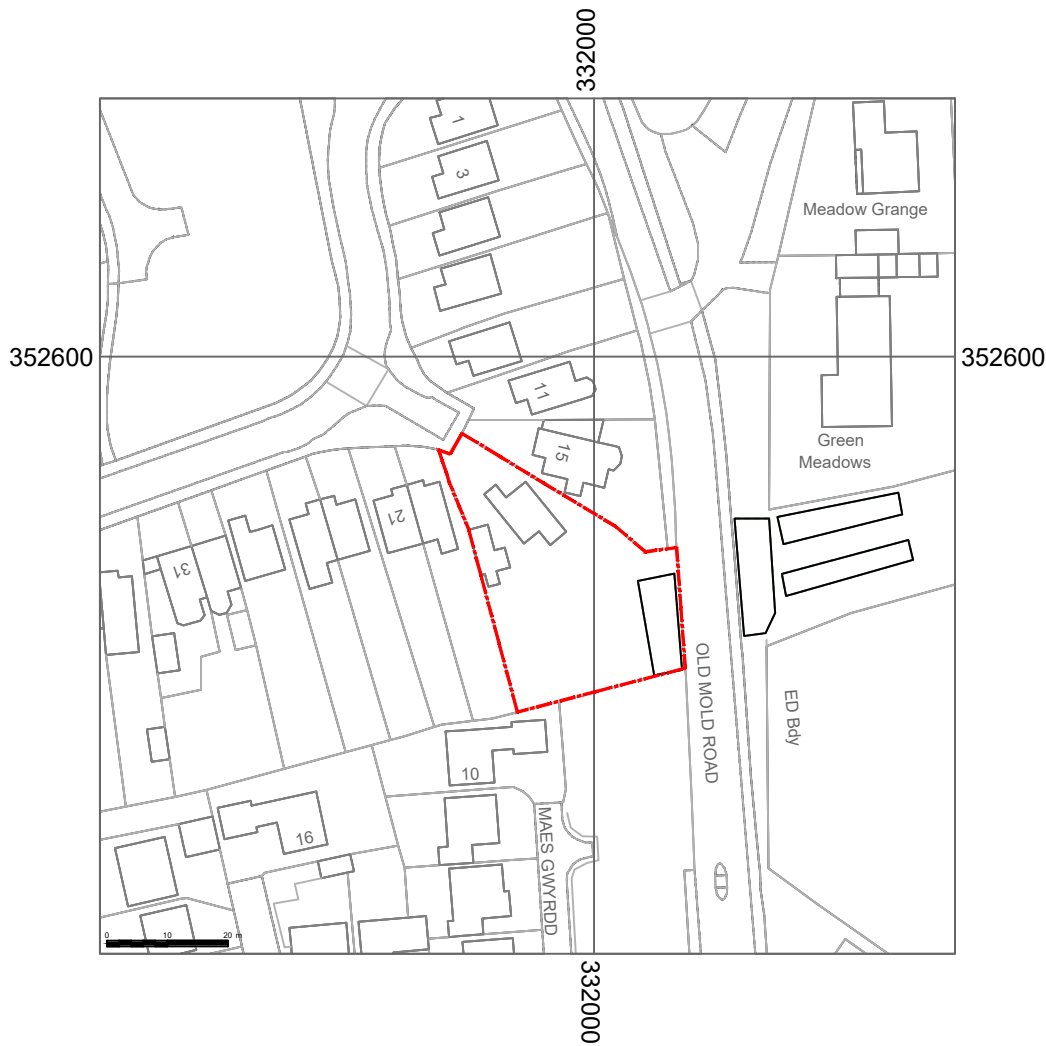


As Proposed Site plan 1:200

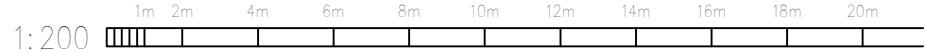

Site location plan 1:1250



©Crown Copyright and database rights  
2019 OS 100047474

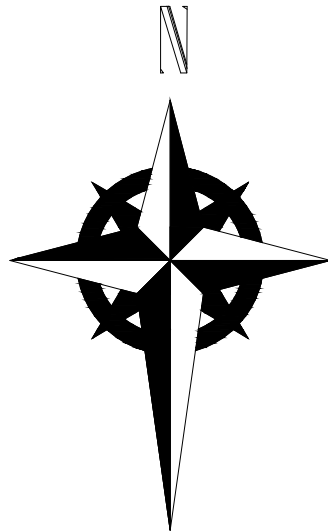

|                                                                                             |                                      |
|---------------------------------------------------------------------------------------------|--------------------------------------|
| <b>Project;</b><br>17 The Meadows, Gwersyllt, Wrexham, LL11 4SX                             |                                      |
| <b>Title;</b><br>Site Location & Site plans                                                 | <b>Scale (A2);</b><br>1:200 & 1:1250 |
| <b>Dwg No;</b><br>TM/PD/05                                                                  | <b>Date;</b><br>May 2021             |
| <b>Revision;</b><br>REV B - drawings updated to suit planning officers comments (04-08-21). |                                      |