


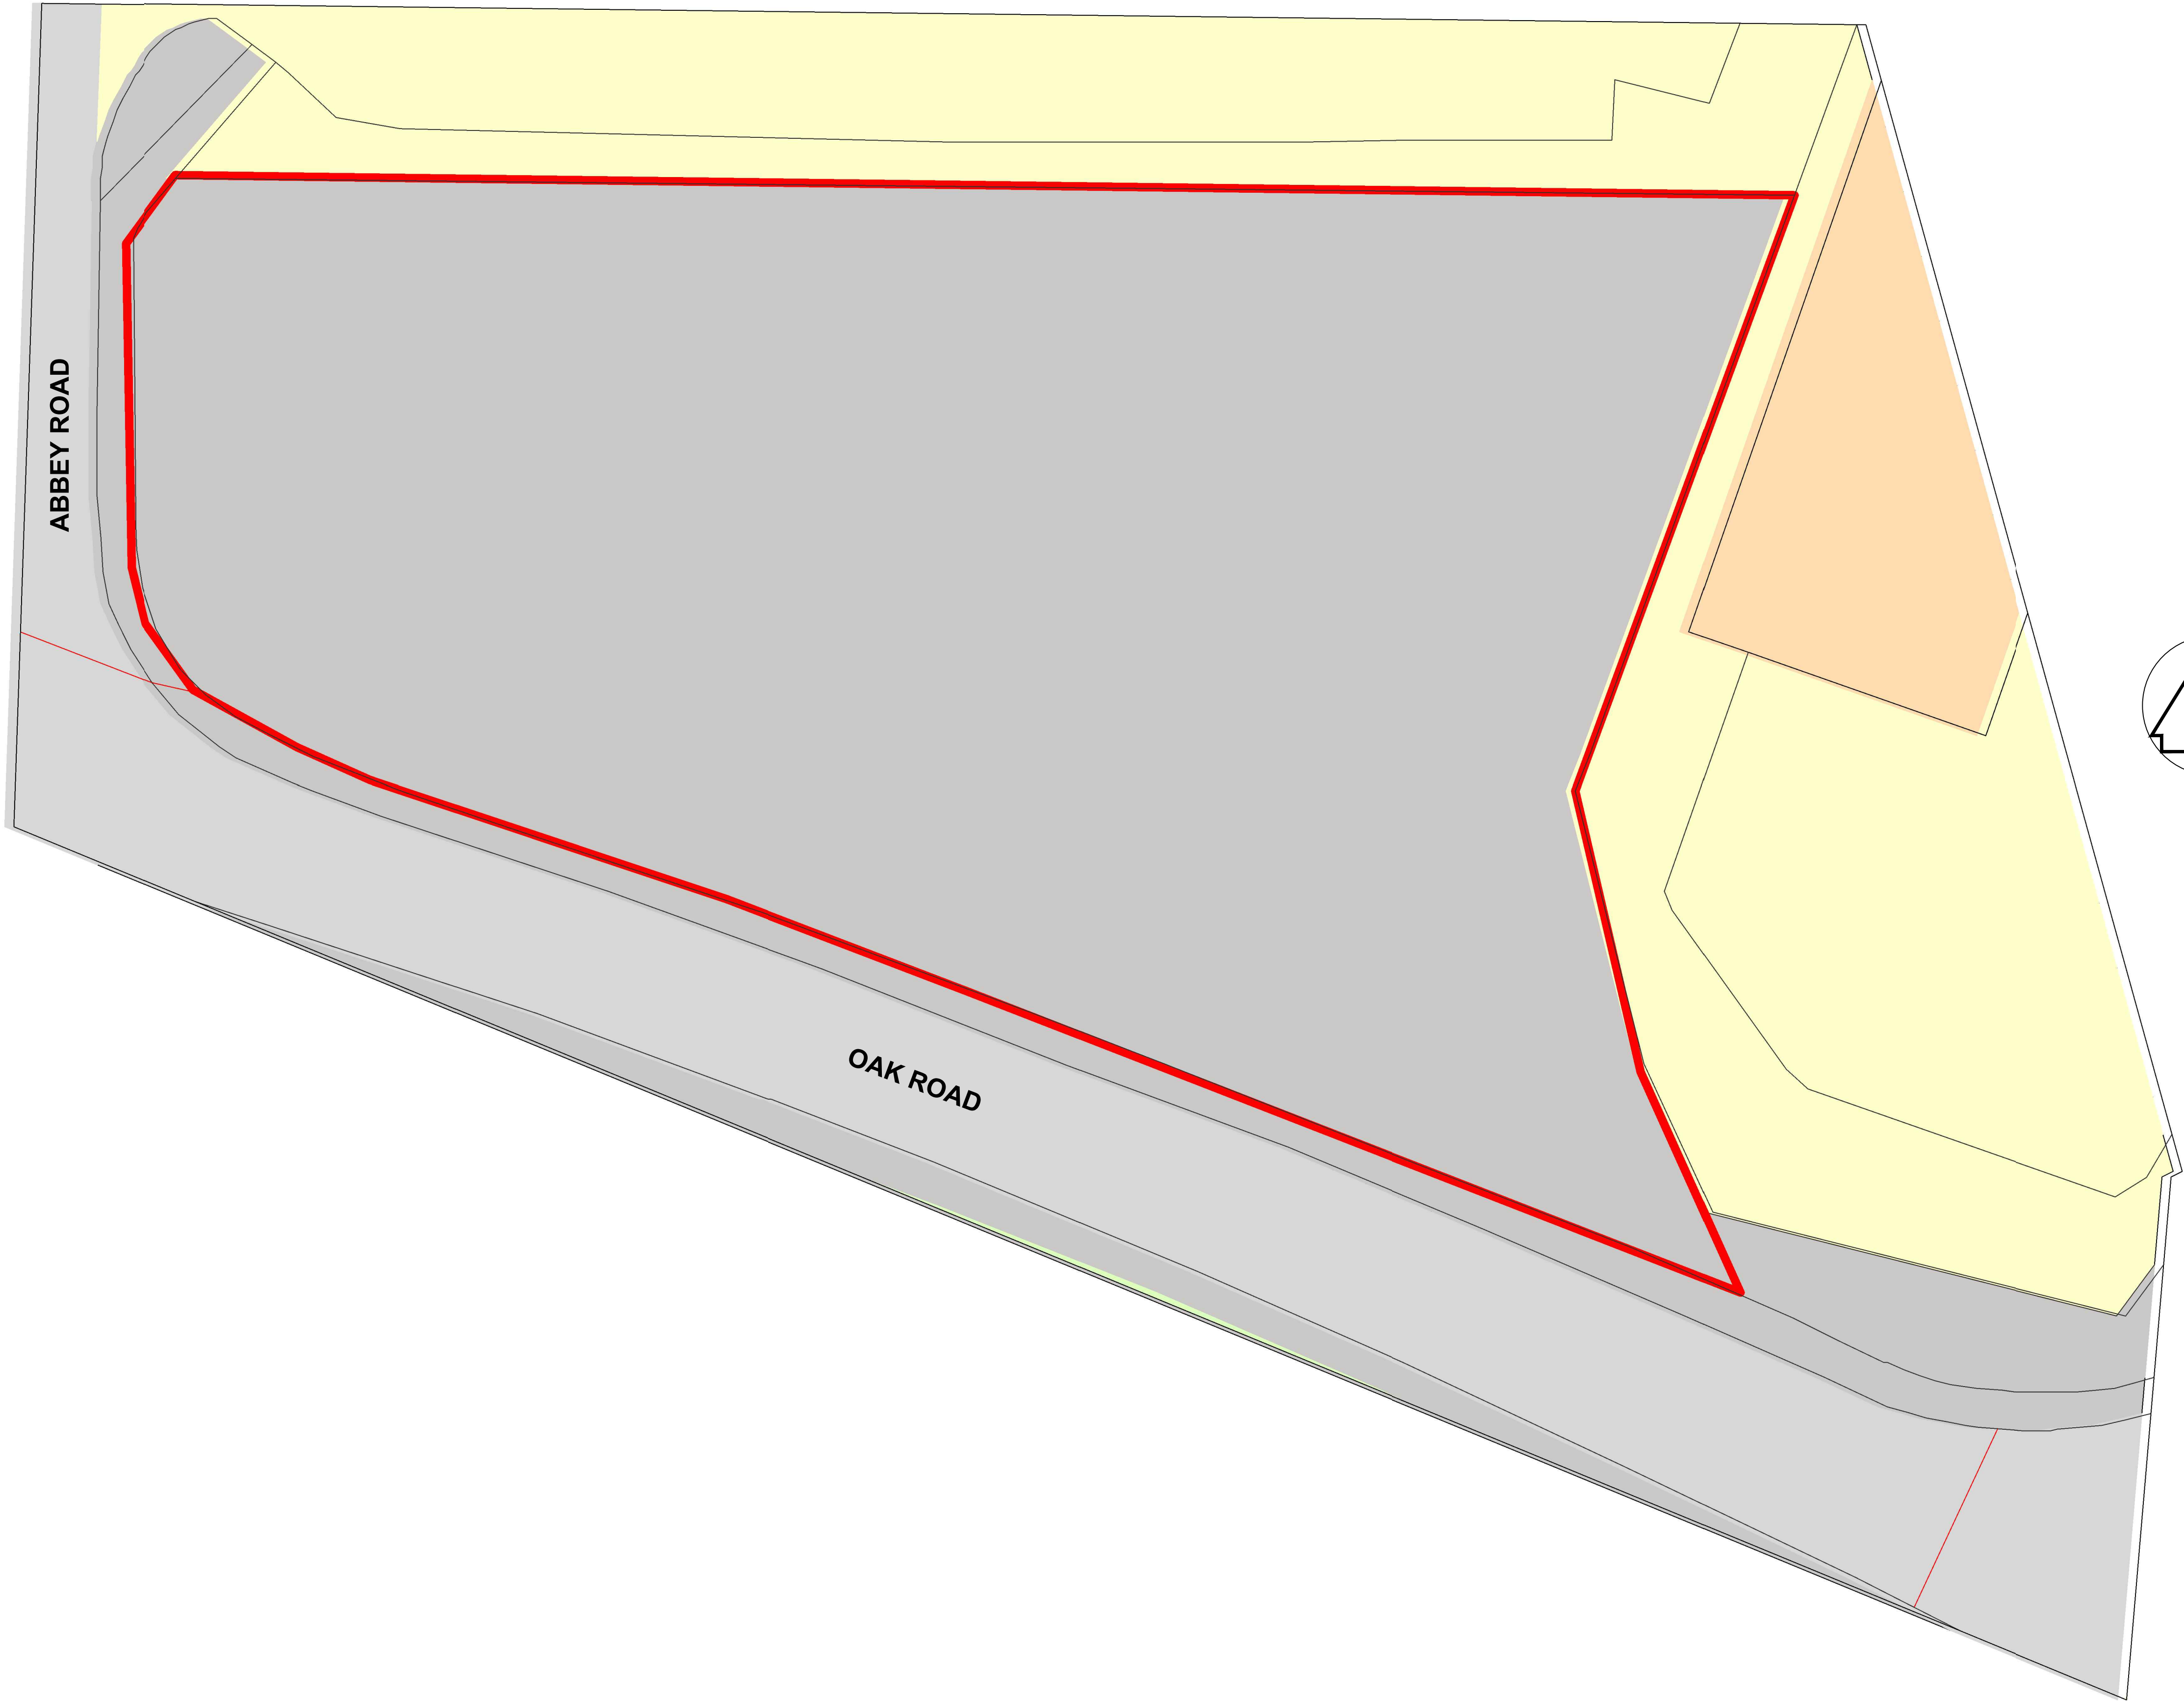

— SITE BOUNDARY

A	15-10-18	JS	First Issue	JA	
Rev	Date	By	Details	App'd	



CONRAD ENERGY LIMITED
UNIT 2, 3 & 4, WREXHAM ROAD, WREXHAM, CHESHIRE, CH12 9JL
01273 565000
www.conradenergy.co.uk

THIS DOCUMENT IS THE PROPERTY OF CONRAD ENERGY LTD. IT
CONTAINS PROPRIETARY AND CONFIDENTIAL INFORMATION
WHICH MUST NOT BE DUPLICATED, USED OR DISCLOSED OTHER
THAN AS EXPRESSLY AUTHORIZED BY CONRAD ENERGY LTD
OR ITS REPRESENTATIVE. © 2018

PROJECT	Wrexham		
CLIENT	Conrad Energy		
TITLE	Existing Site Plan		
Scale	1:200	Dwg. No.	WXM-ESP-01
Site	AT		