


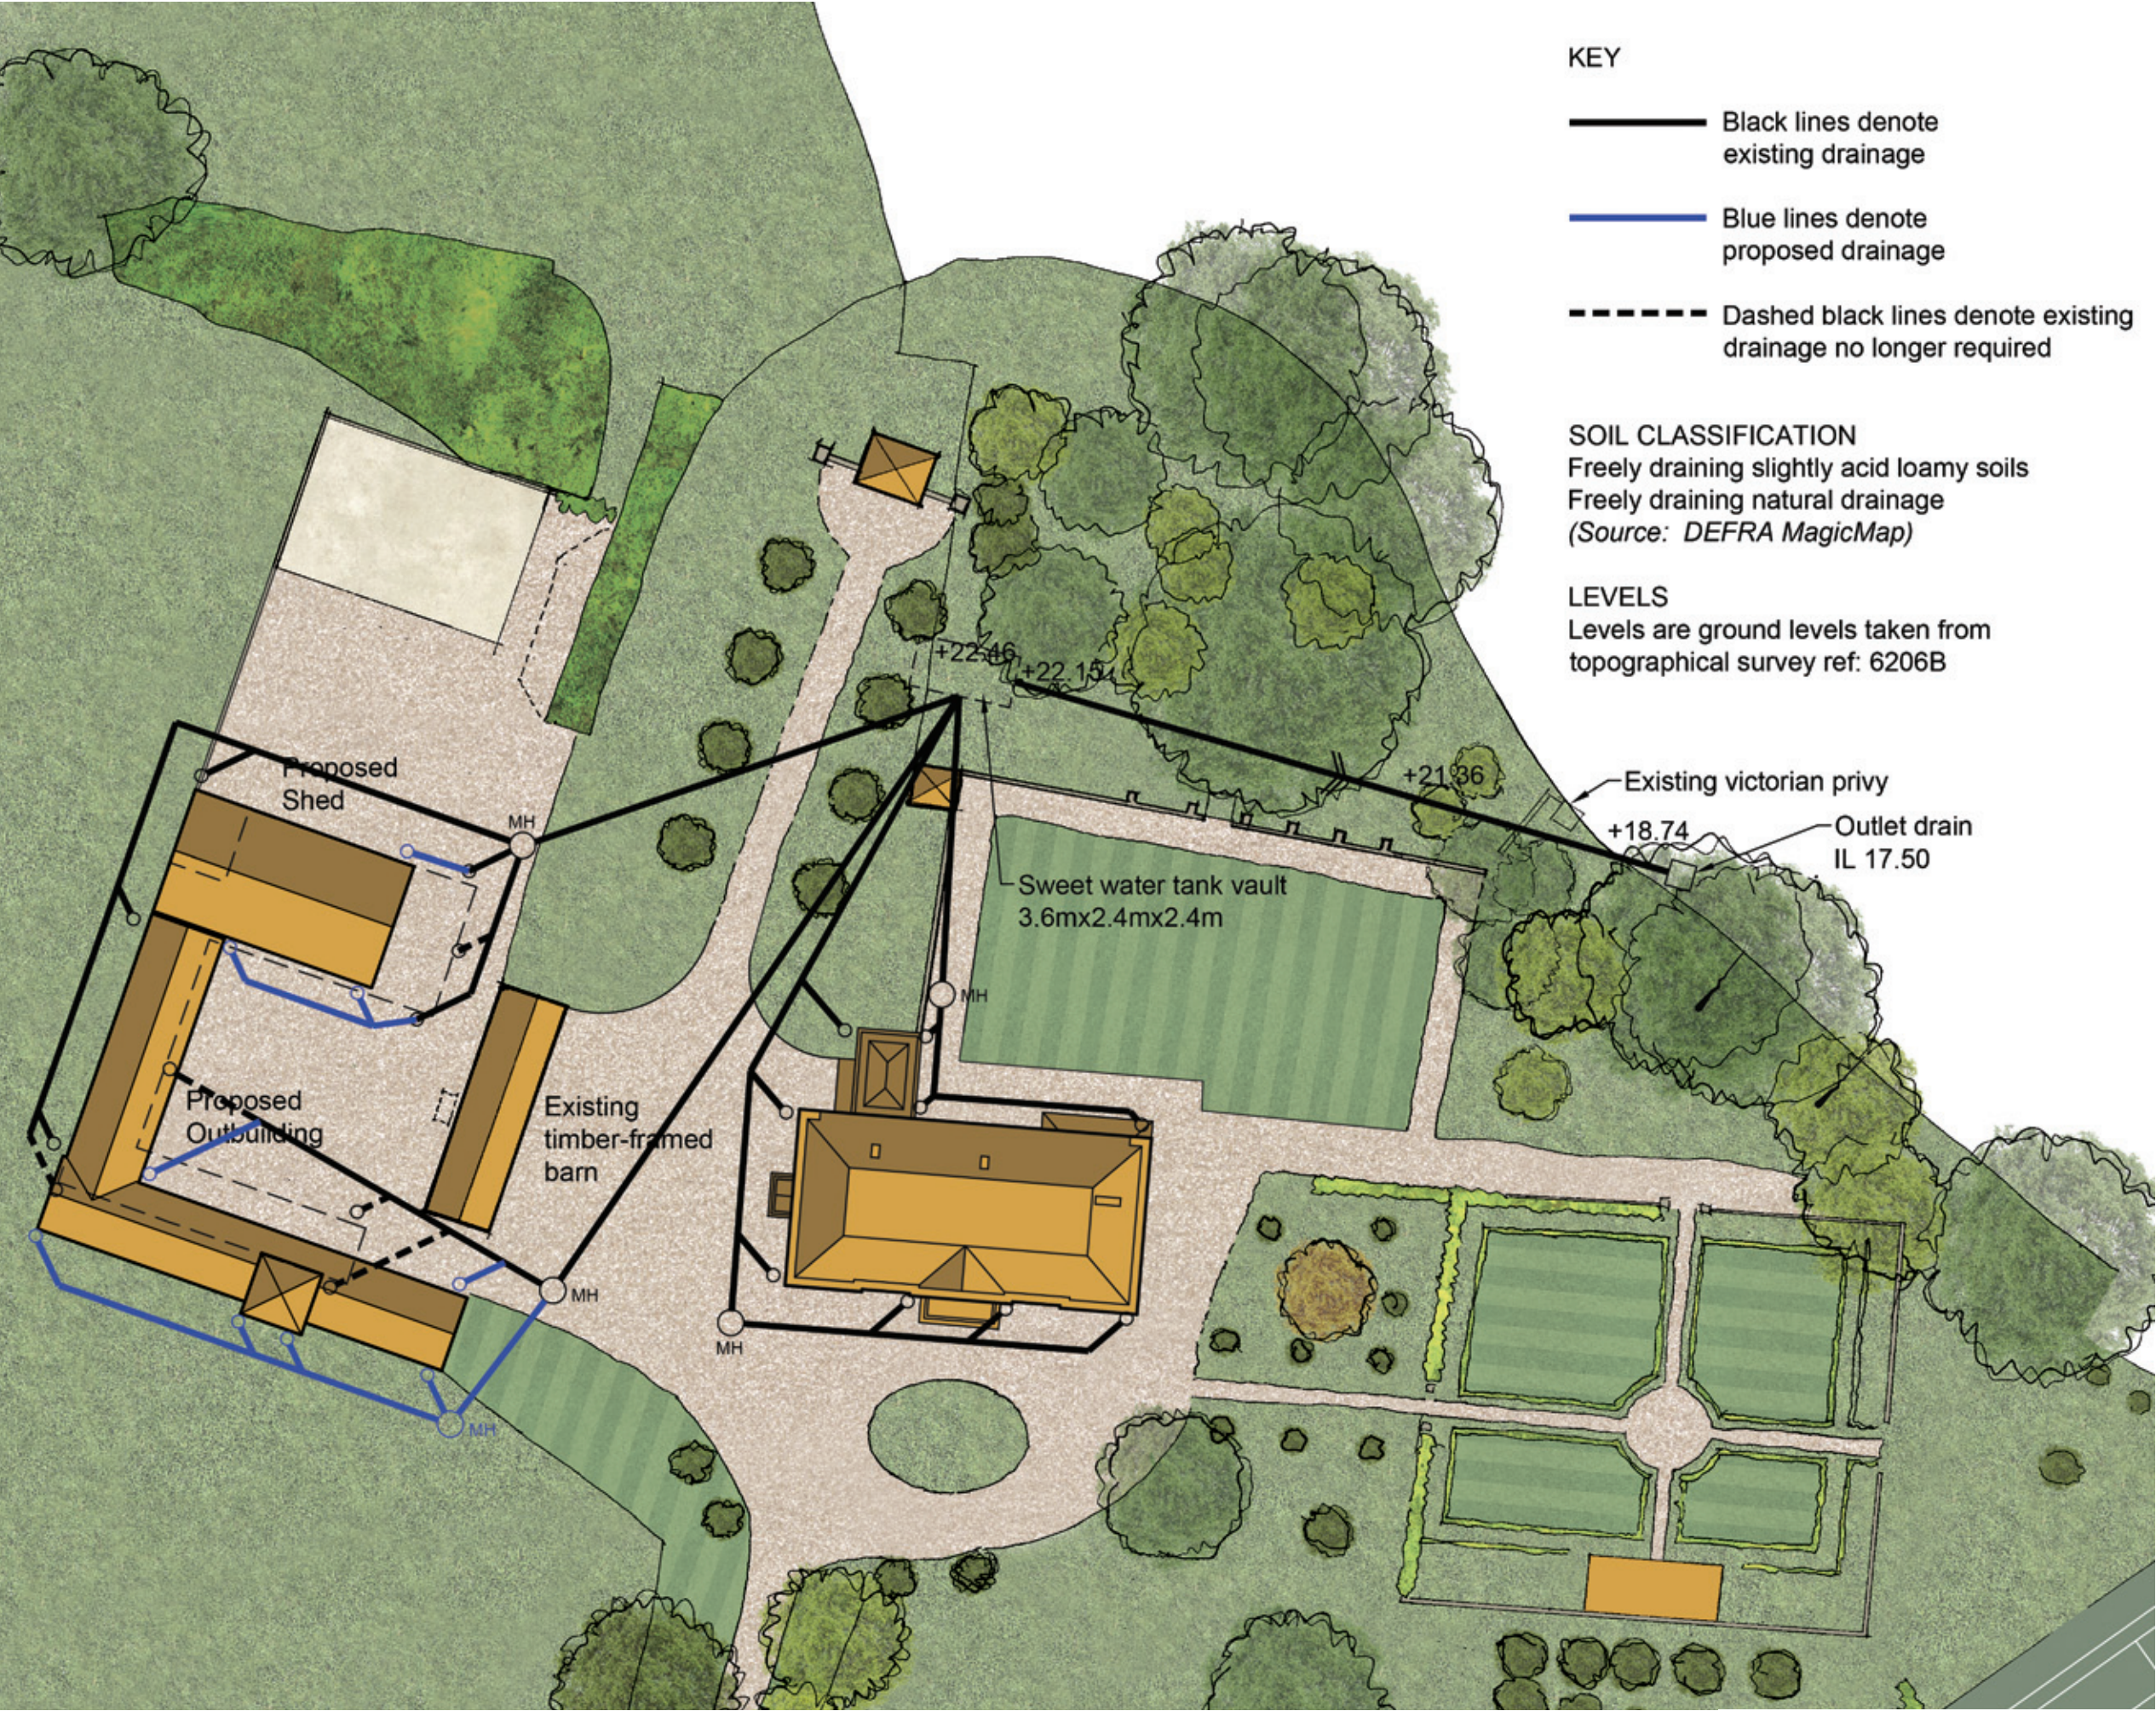

- KEY**
- Black lines denote existing drainage
 - Blue lines denote proposed drainage
 - Dashed black lines denote existing drainage no longer required

SOIL CLASSIFICATION
Freely draining slightly acid loamy soils
Freely draining natural drainage
(Source: DEFRA MagicMap)

LEVELS
Levels are ground levels taken from topographical survey ref: 6206B

NOTES
Drawing for planning only
All measurements to be checked on site

Revision	Description	Date
A	Drainage layout revised	07.10.20
B	Additional notes added	09.10.20
C	Additional notes added	21.10.20
D	Drawing revised following comments from Drainage Officer	04.11.20

project
ALTHREY WOODHOUSE

project no.
1124

client
MR AND MRS MINSHAW

drawing
PROPOSED SURFACE WATER DRAINAGE LAYOUT

drawing no. revision
41 **D**

status
PLANNING

scale date
1:500@A3 15.11.19

drawn by
GM/AB

