



Note:
This drawing is copyright protected; do not scale off, all dimensions are to be checked on site by contractor. Contractor to report any discrepancies in dimensions, errors or omissions prior to commencing work. Portman Surveyors Ltd. take no responsibility for any unauthorised use of the information contained herein.

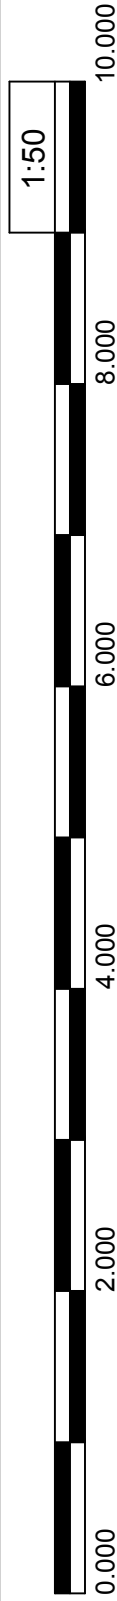

EXISTING
North Elevation

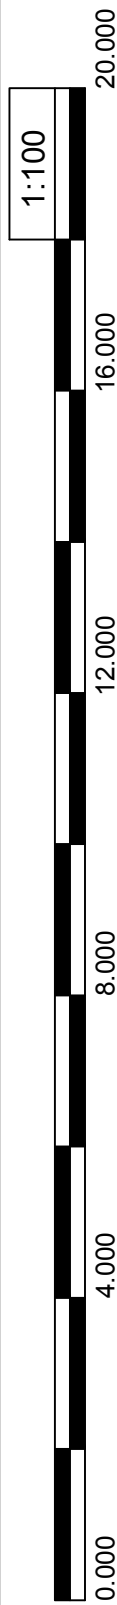

EXISTING
East Elevation

Rev	Date	Comment



Portman Surveyors Ltd
Chartered Building Surveyors



The Studio
Tarporley Business Centre
Nantwich Road
Tarporley
Cheshire CW6 9UT
Tel/Fax: +44 (0)1829 732696
Mobile: +44 (0)7812 021070
e: rob.lee@portmansurveyors.com

Client:		Date:	
Mr & Mrs R Jones		March 2021	
Project:			
Littleoaks Barn, Overton Road, Penley, Wrexham. LL13 0LU			
Drawing Title:		Scale:	
EXISTING Elevations		1:50	
		Status:	
		Sketch Design	
Drawing No:		Rev:	
A_309_03		-	