


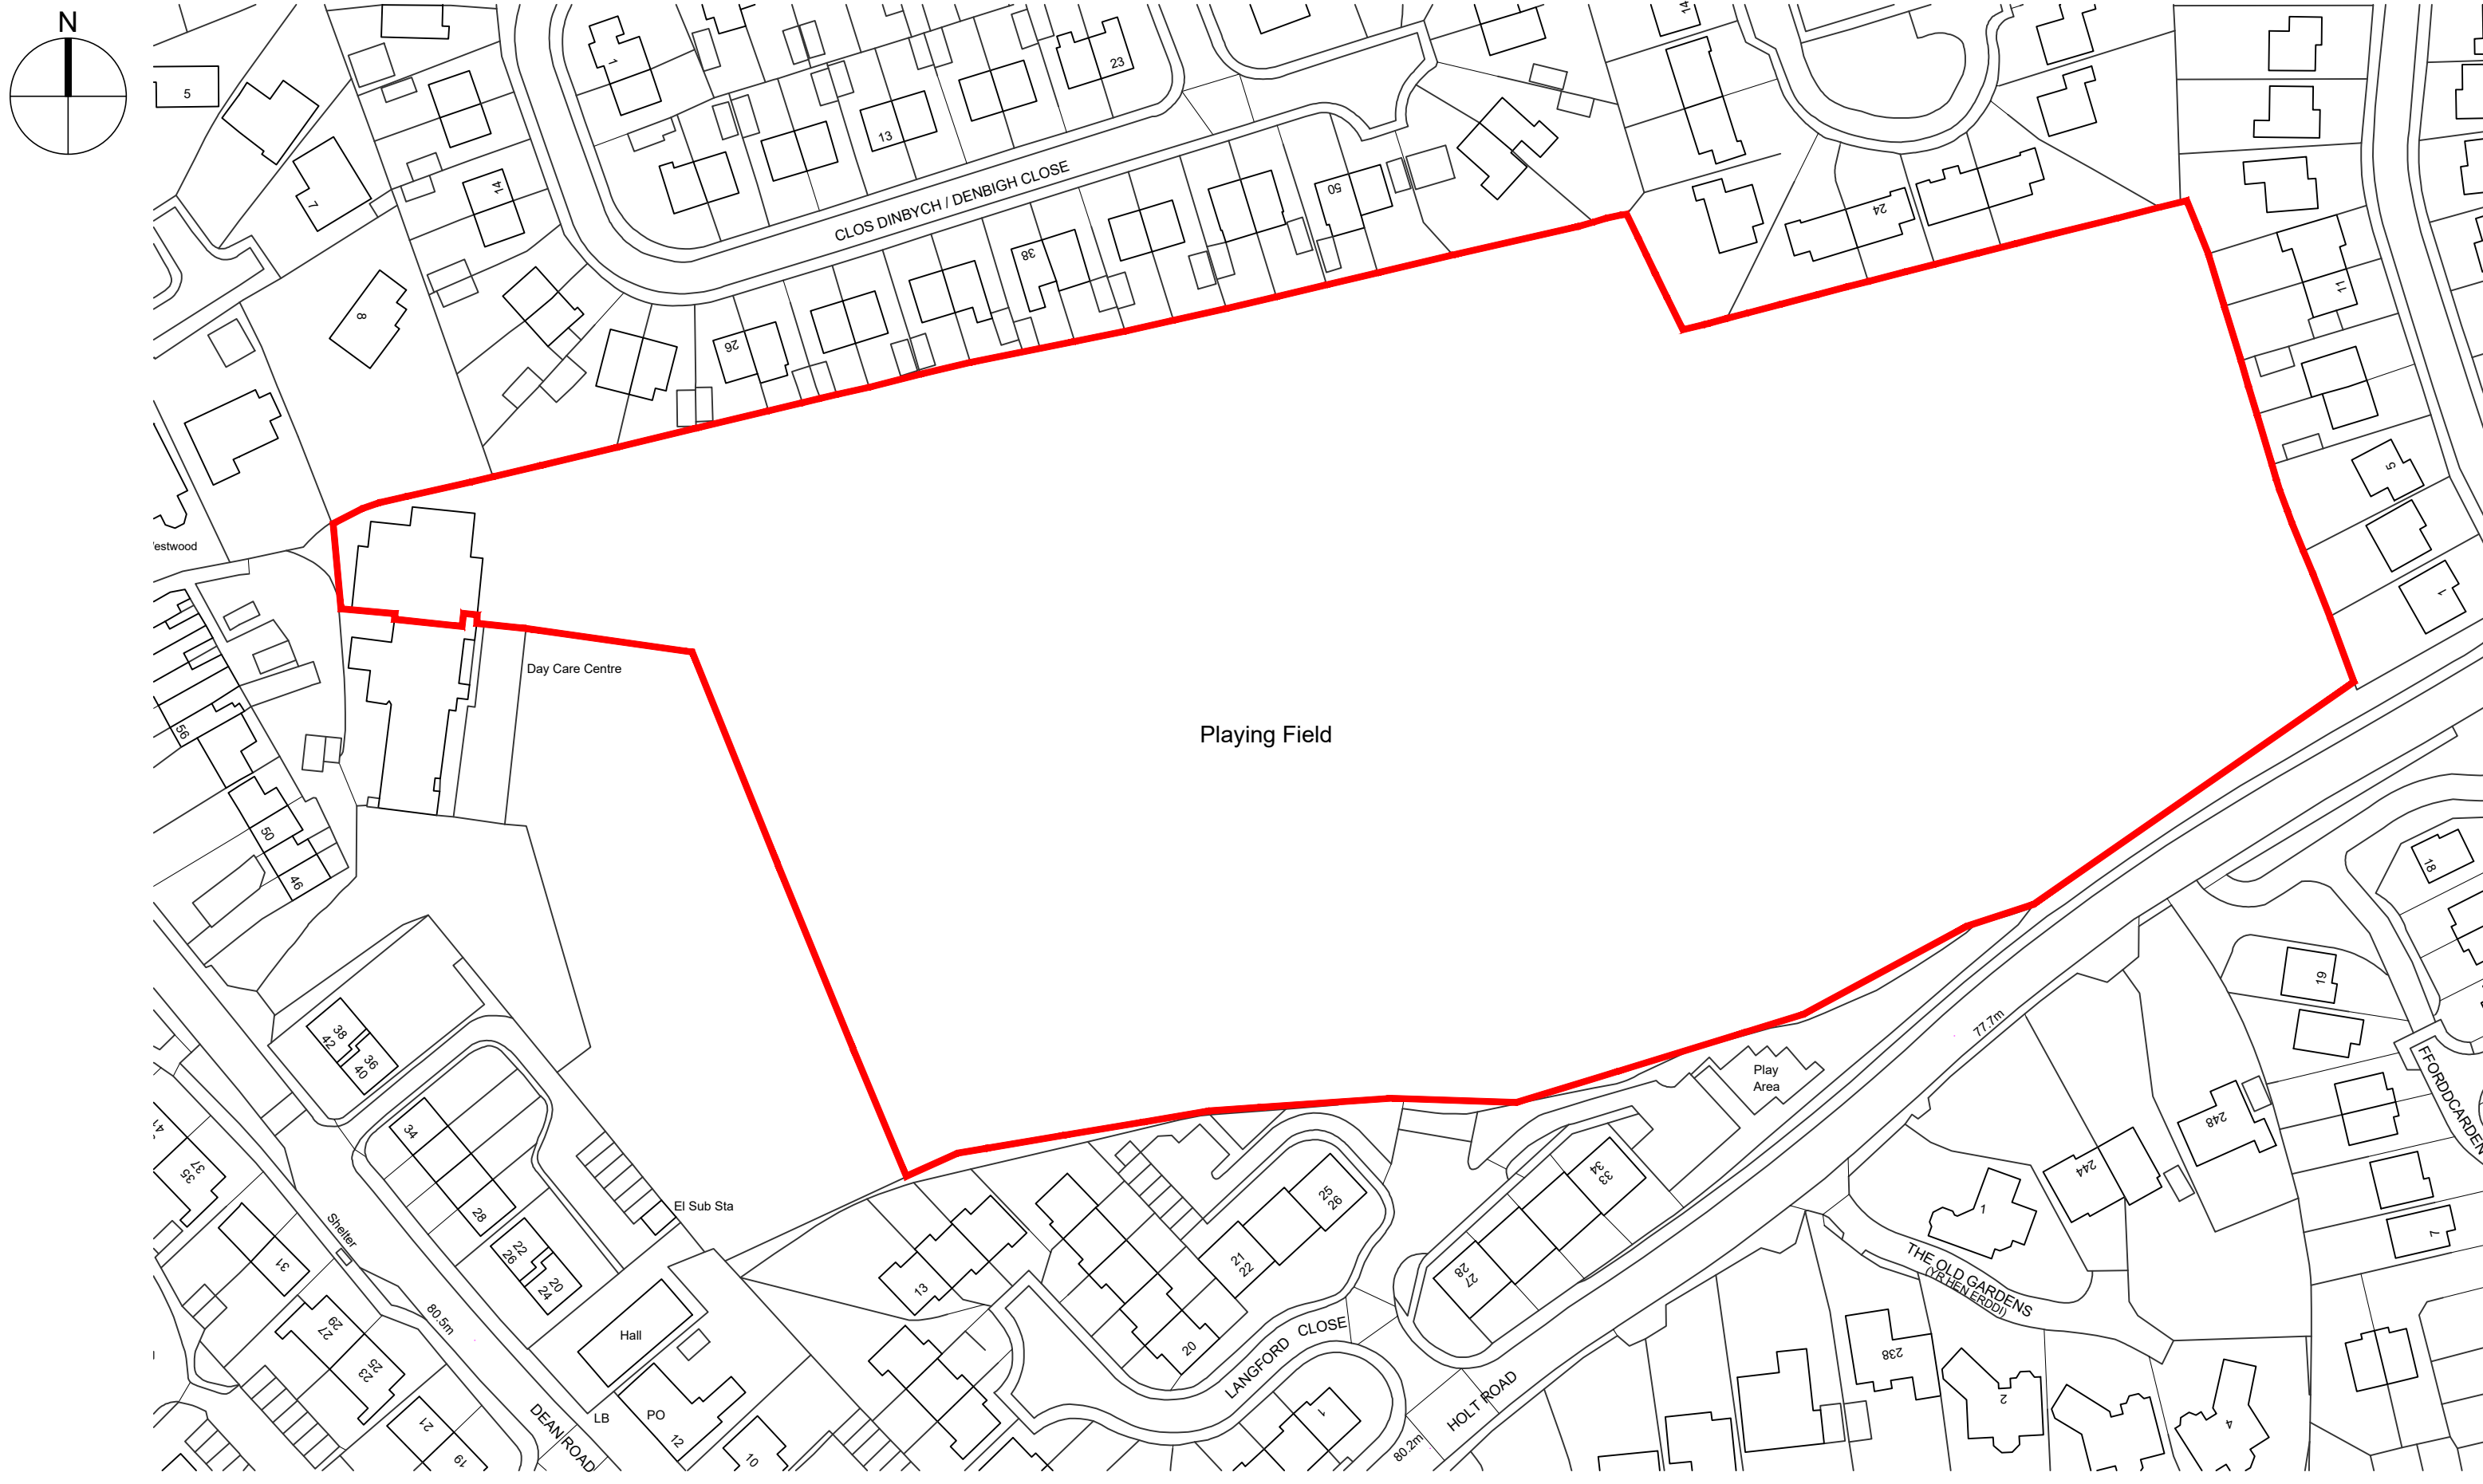

GENERAL NOTES: DAY Architectural Ltd accepts no responsibility for any costs, losses or claims whatsoever arising from these drawings, specifications and related documents unless there is full compliance with the Client or any unauthorised user of the following: 1. All boundaries, dimensions and levels are to be checked on site before construction and any discrepancies reported to the Architect / Designer. 2. Partial Service: Any discrepancies with site or other information is to be advised to the Architect / Designer and direction and / or approval is to be sought before the implementation of the detail. 3. Block and site plans are reproduced under license from the Ordnance Survey. 4. Do not scale this drawing. 5. For the purpose of coordination, all relevant parties must check this information prior to implementation and report any discrepancies to the Architect / Designer.									DRAWING NOTES:			SCALE 1:1000		PAPER SIZE A3		DRAWING Holt Road - Existing Site Plan		DAY ARCHITECTURAL LTD DAY ARCHITECTURAL LTD. 61 BURLINGTON STREET LIVERPOOL L3 6LG LIVERPOOL MANCHESTER 0151 203 9703, info@day-architectural.com, www.day-architectural.com	
DATE June 2018		DRAWN BY LB	
DWG No. 531-17-4-AL-100-002		REVISION P1		CLIENT Wrexham Glyndwr University	
DRAWING STATUS PLANNING				PROJECT Campus 2025	
STATUS			REVISION			DATE	