


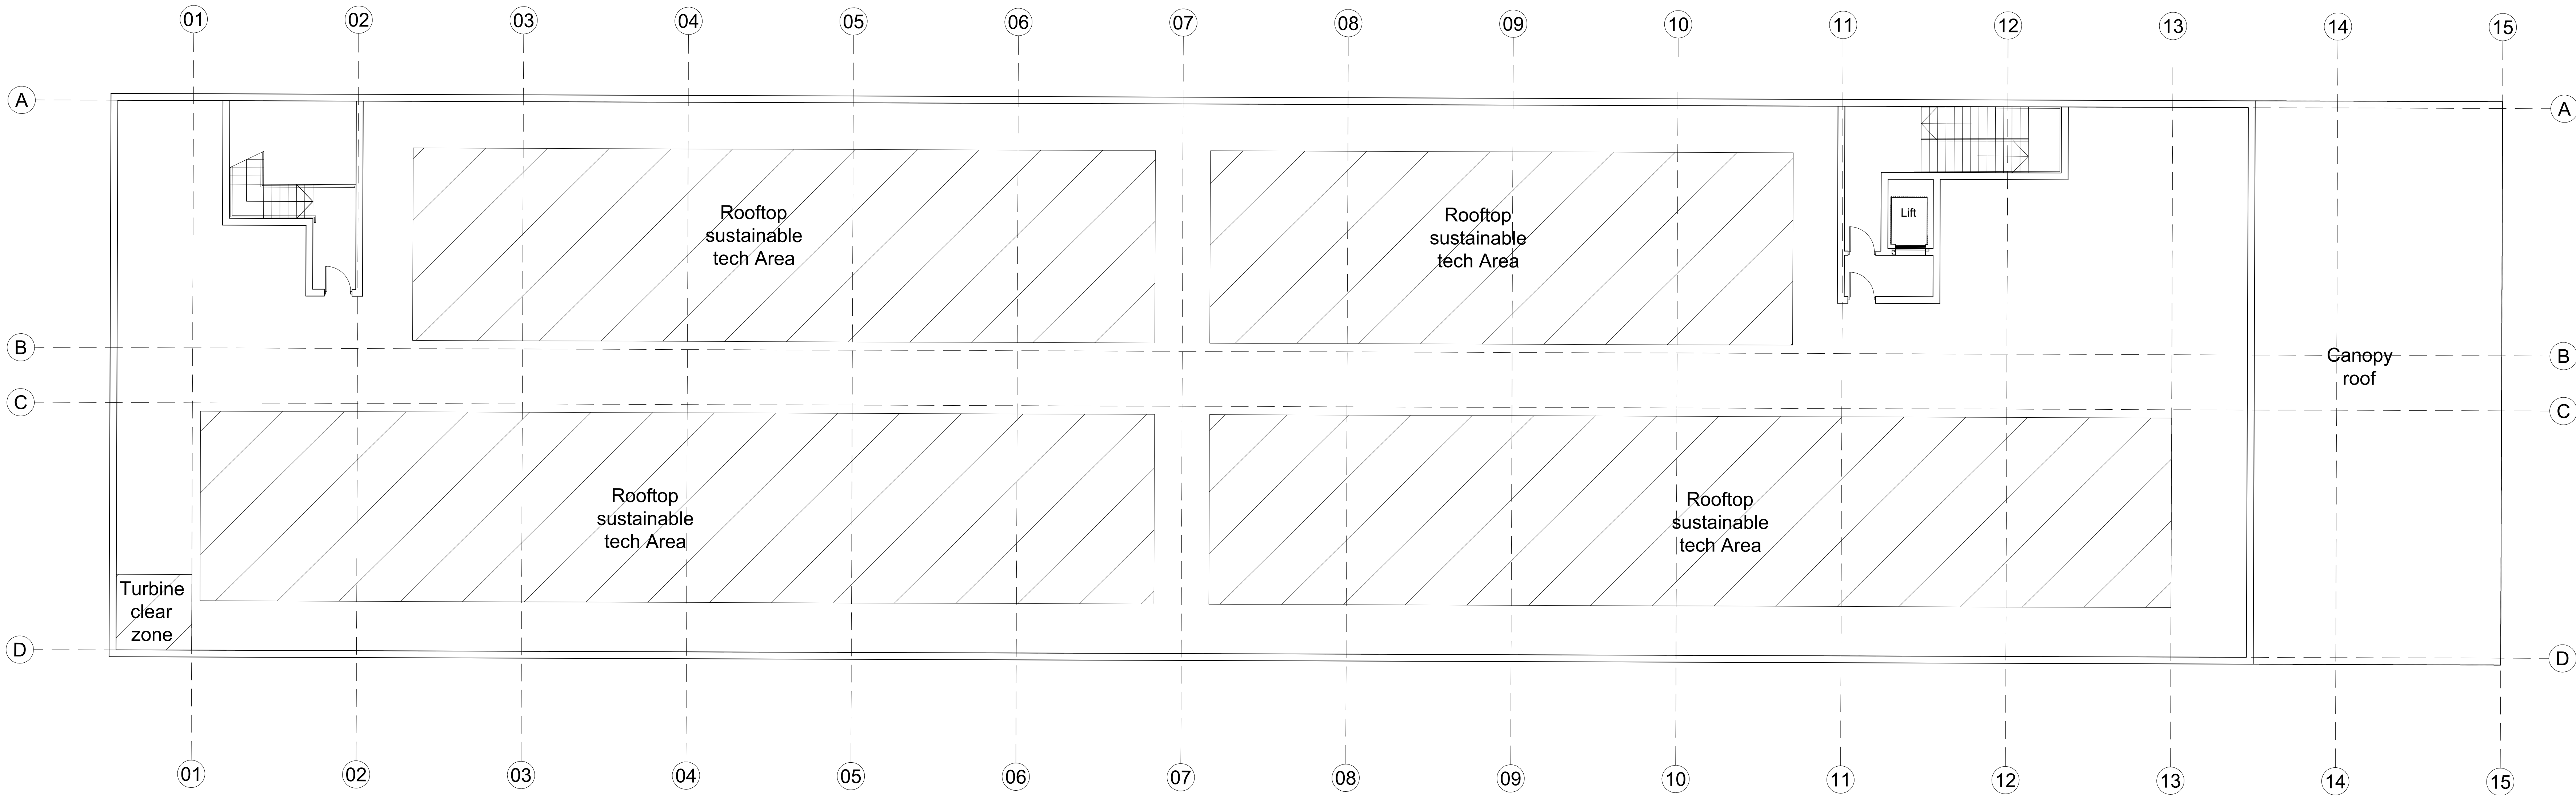

GENERAL NOTES:

DAY Architectural Ltd accepts no responsibility for any costs, losses or claims whatsoever arising from these drawings, specifications and related documents unless there is full compliance with the Client or any unauthorised user of the following:

1. All boundaries, dimensions and levels are to be checked on site before construction and any discrepancies reported to the Architect / Designer.
2. Partial Services: Any discrepancies with site or other information is to be advised to the Architect / Designer and direction and / or approval is to be sought before the implementation of the detail.
3. Block and site plans are reproduced under license from the Ordnance Survey.
4. Do not scale this drawing.
5. For the purpose of coordination, all relevant parties must check this information prior to implementation and report any discrepancies to the Architect / Designer.

DRAWING NOTES:

P1	Planning	14.06.2018
STATUS	REVISION	DATE

CLIENT
Wrexham Glyndwr University

PROJECT
**Campus 2025
Engineering Building**

DRAWING Engineering Building Proposed Roof plan	
SCALE 1:100	PAPER SIZE A0
DATE 07/06/2018	DRAWN BY DR
DWG No. AL-00-201	REVISION P1
PROJECT No. 531-17-6	
DRAWING STATUS PLANNING	

DAY
ARCHITECTURAL LTD
LIVERPOOL
15-16
17-18
19-20
2301-2302
230