



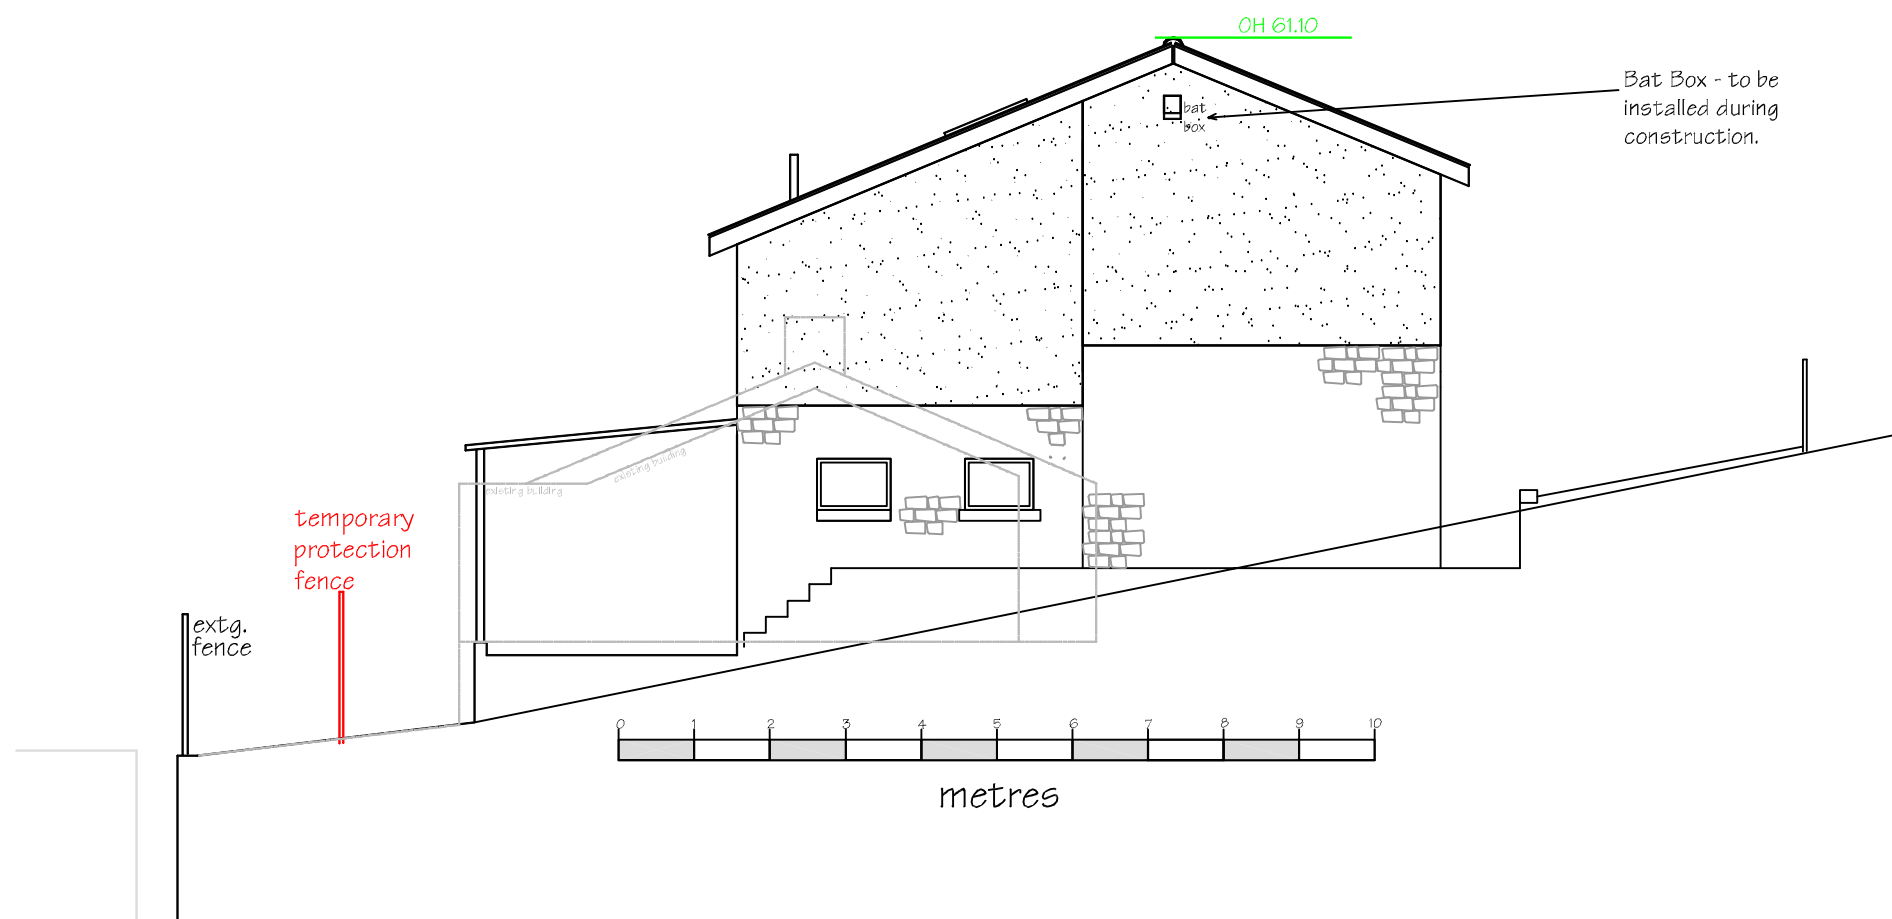

East Elevation

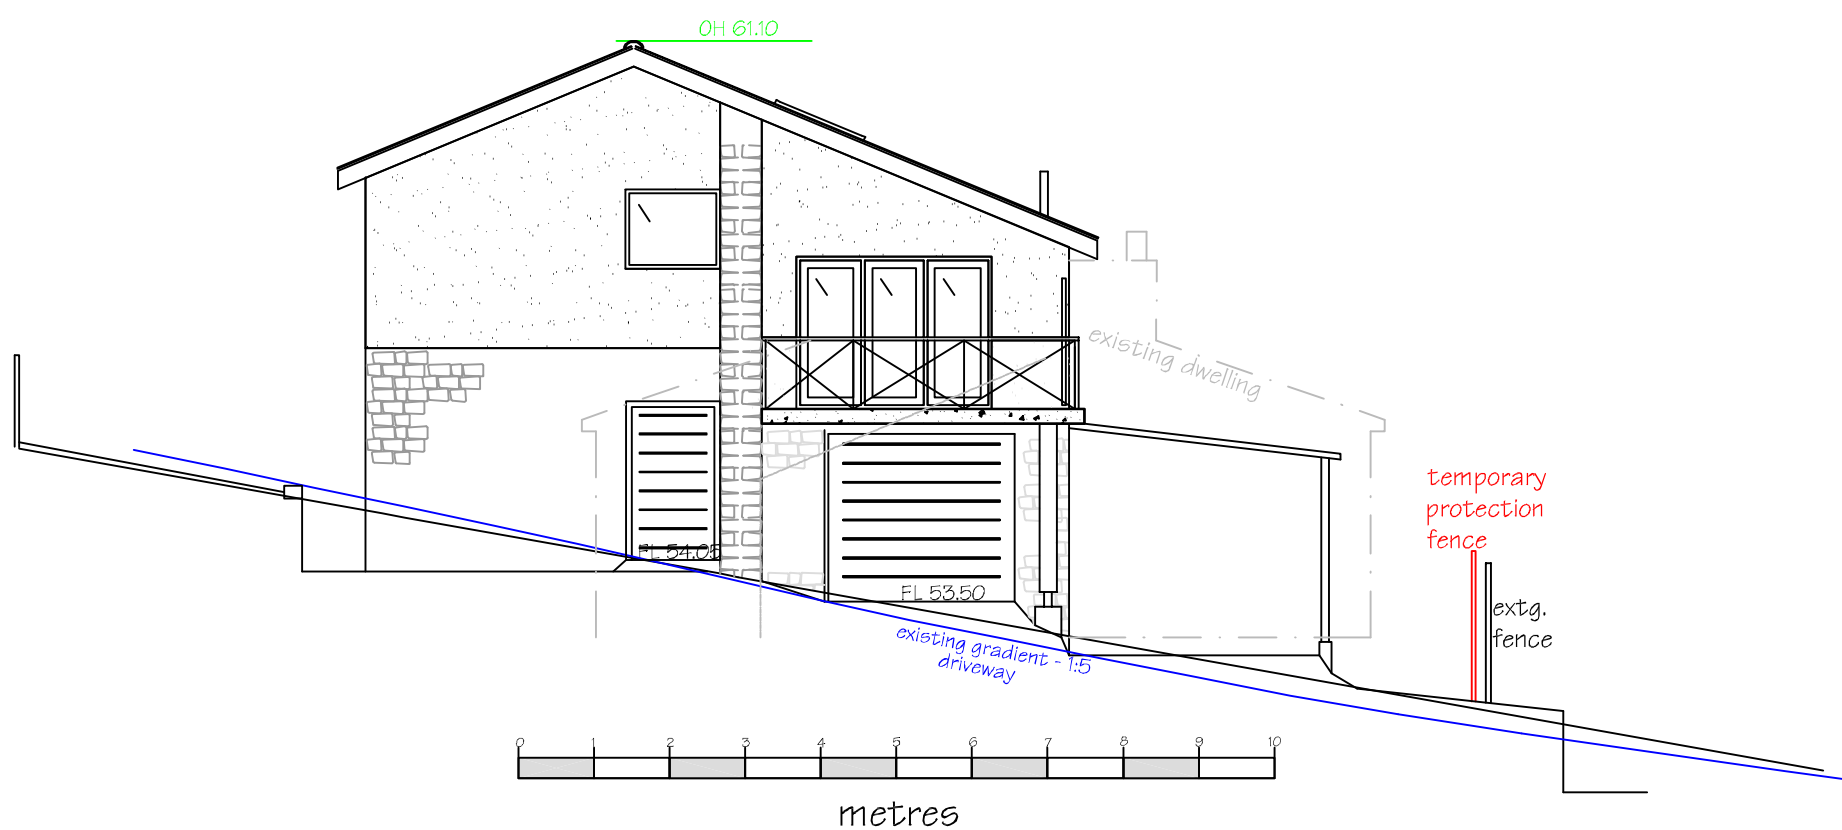

West Elevation

Rev A - 24 04 2018
 Bat box added East Elevation
 Rev B - 15 05 2018
 Bat box note added

BRYN Y GRAIG, GLYN CEIRIOG
 PO8A Proposed East & West Elevations
 Scale 1:100 @ A3