



CO 10 FUEL STORAGE HALL
FOUNDATION PLAN - S 1:100

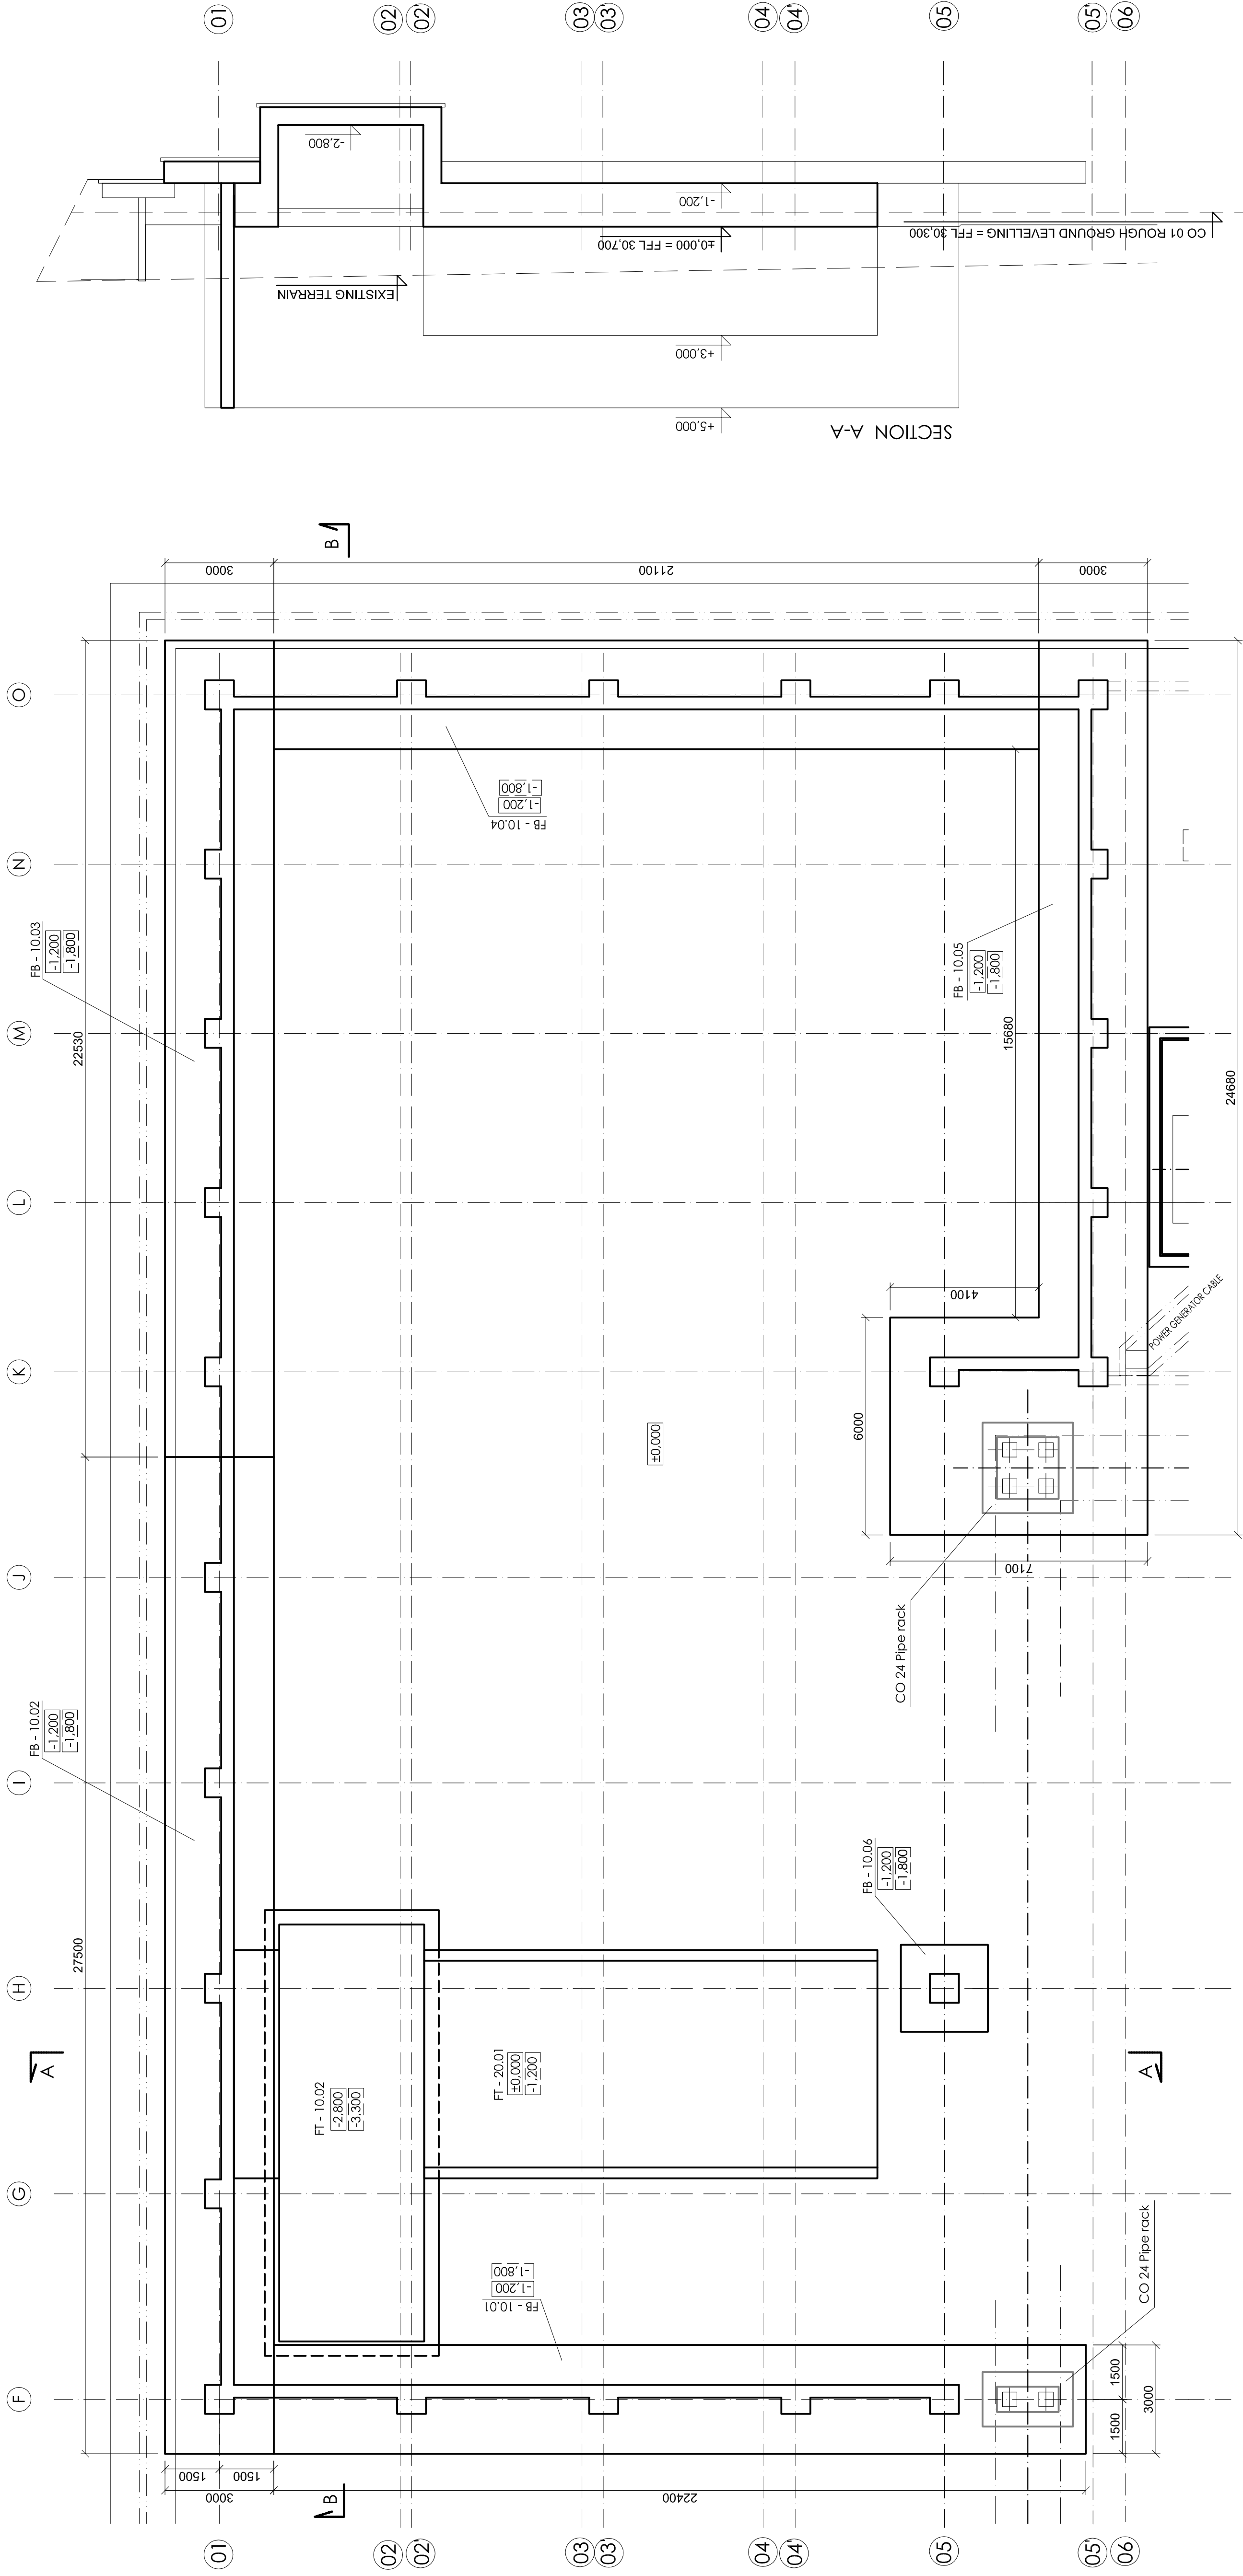

SECTION B-B

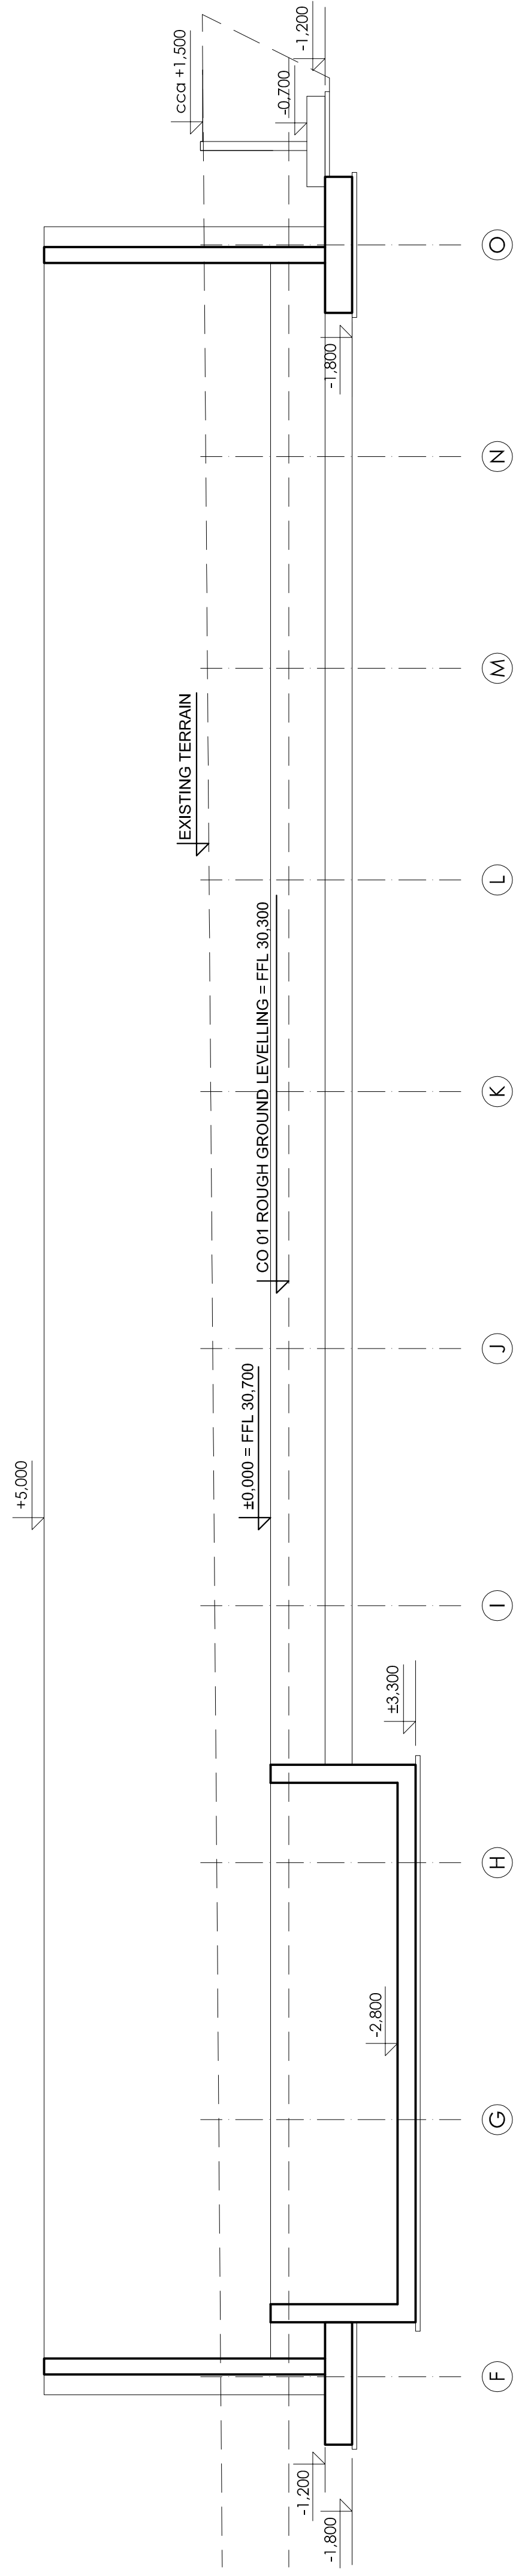

BESTER GENERATION, UNITED KINGDOM LTD., Suite 163, 2 Lamsdown Road, Mayfair W1J 6HL, London, UK										CONSTRUCTION SITE									
PROJECT NAME CO 10 FUEL STORAGE HALL										CONSTRUCTION SITE									
SCALE		DRAWN		BY		CHECKED		APPROVED		DATE		DATE		DATE		DATE			
1:100		BANKIN		ING. R. SHARR		ING. P. OULFORD		ING. R. SHARR		18/07/2016		18/07/2016		18/07/2016		18/07/2016			
(+)																			
NAME FOUNDATION PLAN										DRAWING NO.									
PROJECT OF CO 10 FUEL STORAGE HALL										PROJECT STATUS									
SCALE 1:100										BASIC DESIGN									
(+)										16-02-16-000.00.213									
NAME FOUNDATION PLAN										DRAWING NO.									
PROJECT OF CO 10 FUEL STORAGE HALL										PROJECT STATUS									
SCALE 1:100										BASIC DESIGN									