

KEY



— PROPOSED FOUL DRAIN

— EXISTING FOUL DRAIN TO BE RETAINED

— EXISTING FOUL DRAIN TO BE ABANDONED

NOTE

FOUL DRAINAGE LAYOUT WITHIN BIOMASS PLANT INDICATIVE.
DETAILED DESIGN TO BE PROVIDED BY OTHERS

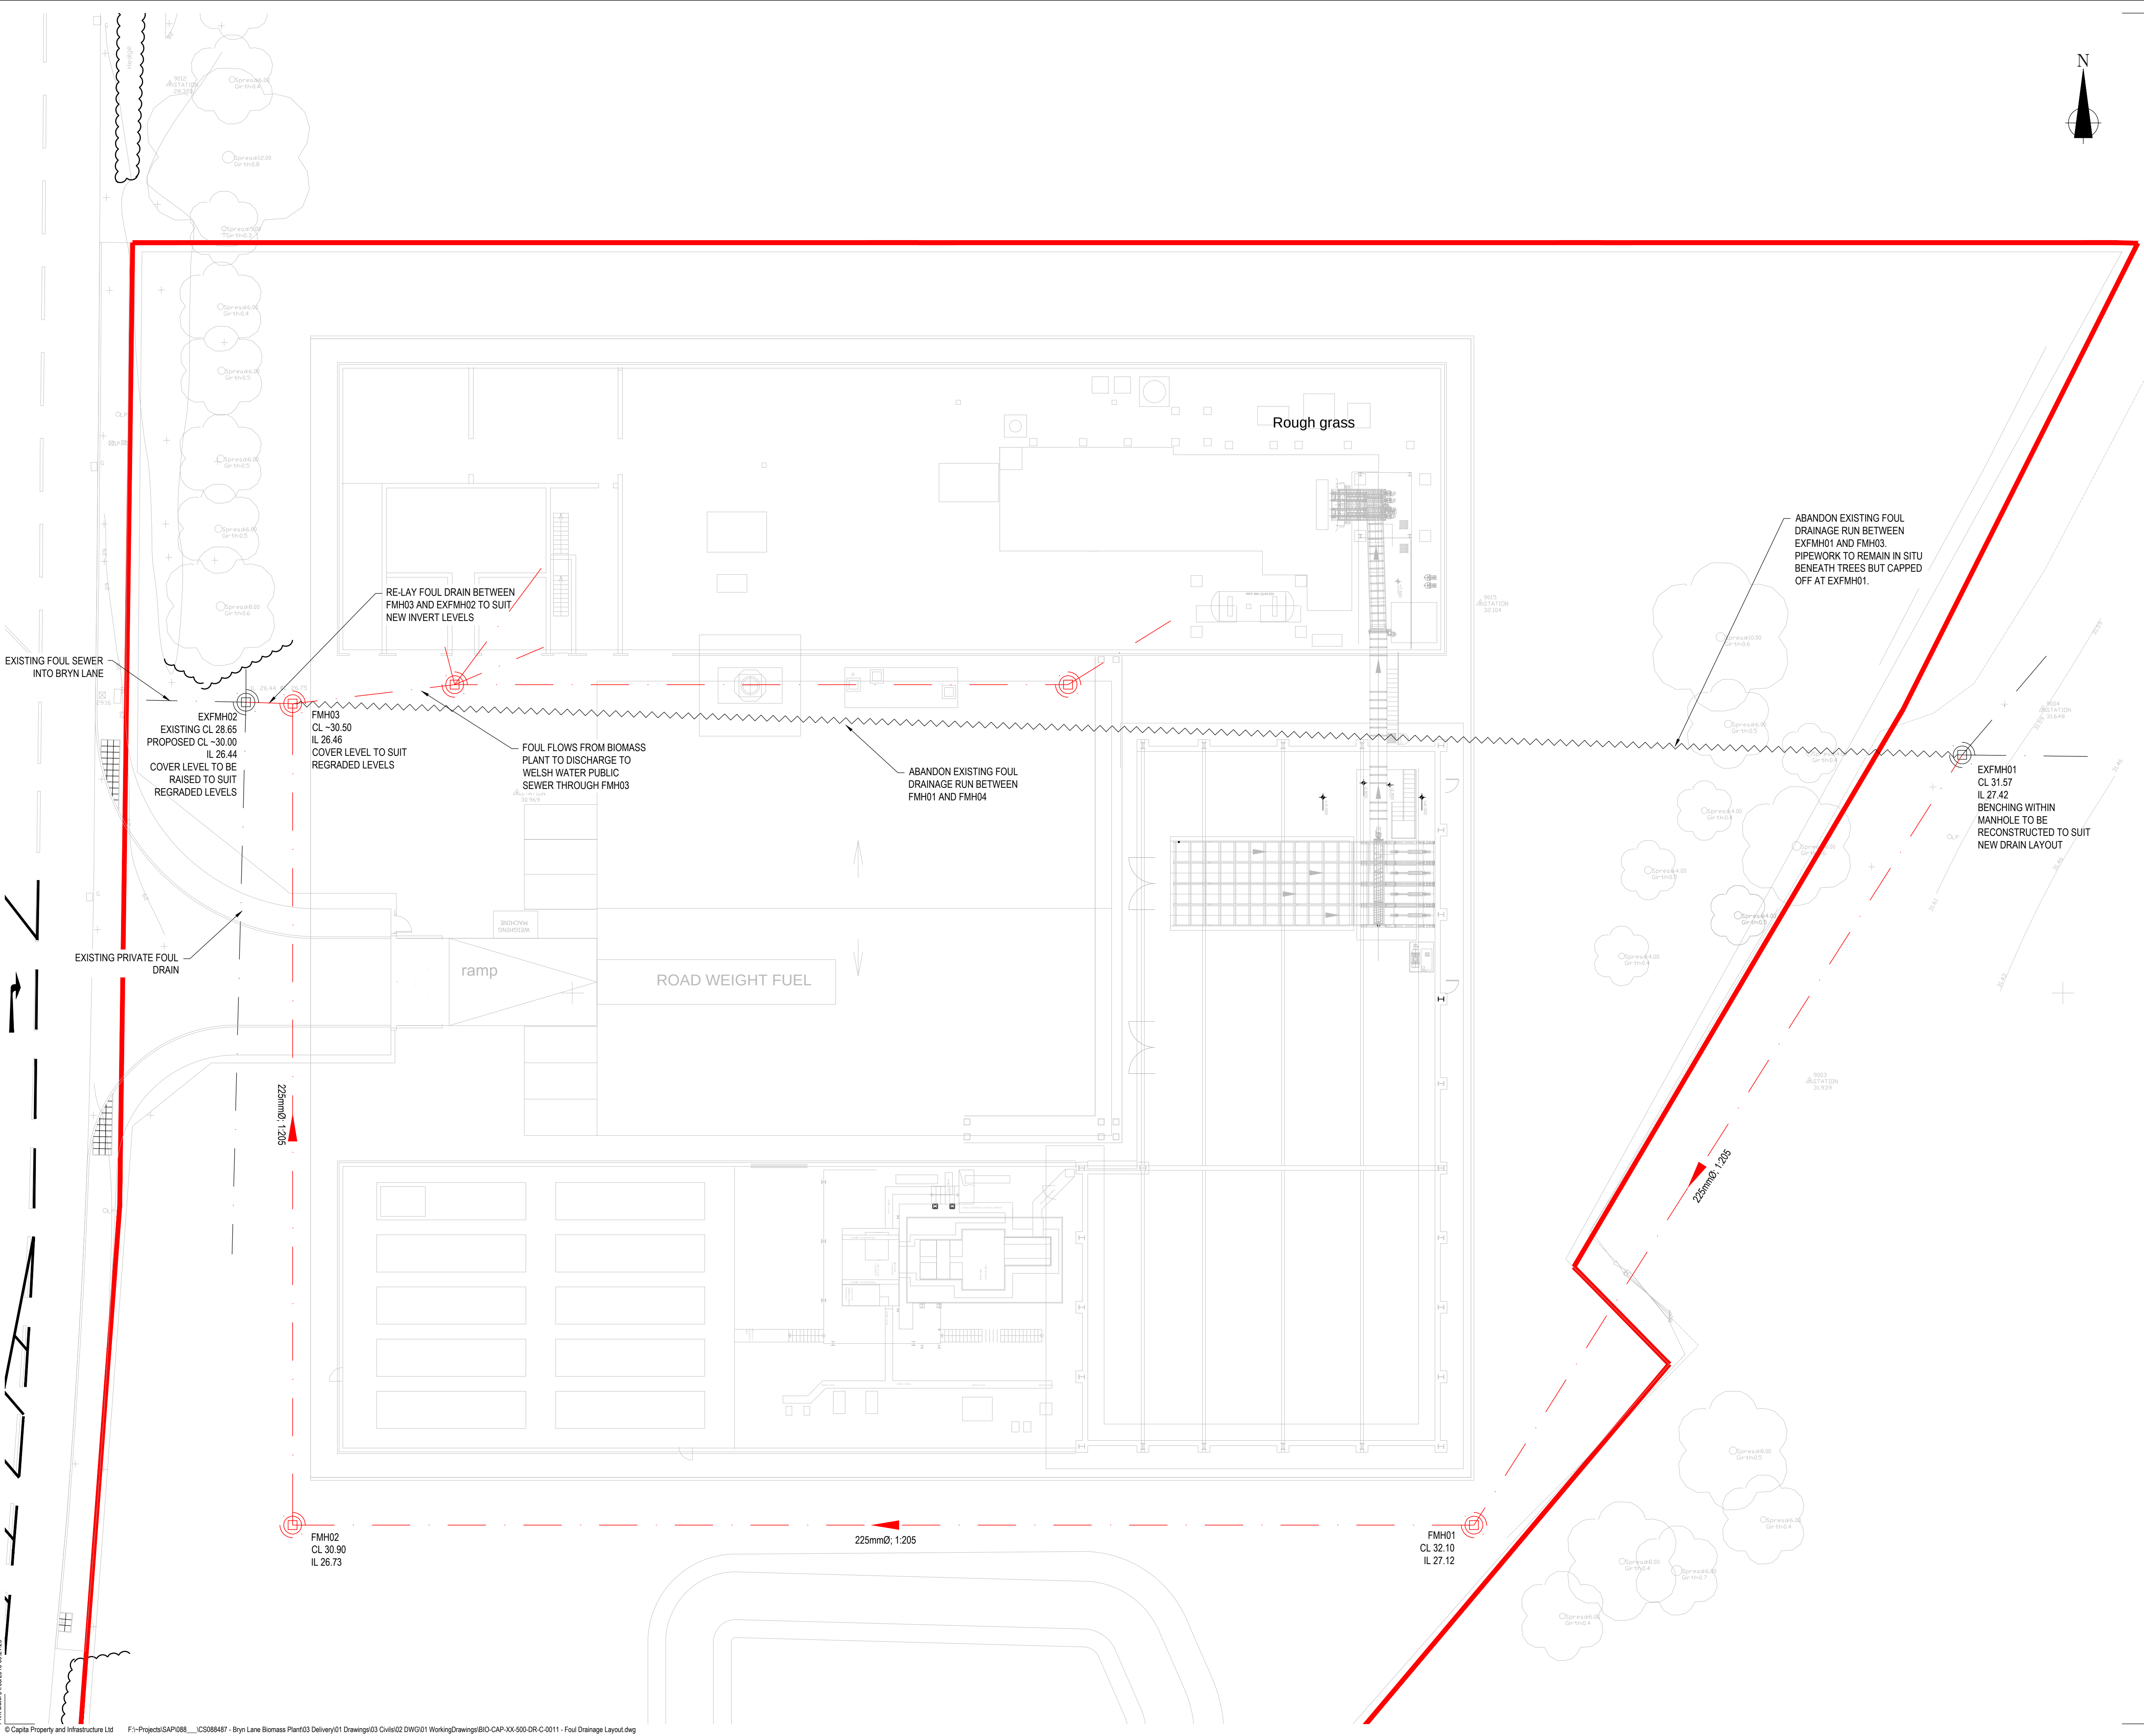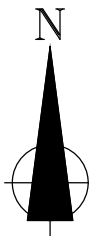

P03	ACI	WDR	WDR	Planning Issue	03/08/2016
P02	ACI	WDR	WDR	Alternative foul drainage route	26/07/2016
P01	ACI	WDR	WDR	First Issue	19/07/2016
Rev	Drawn	Chkd	Appd	Description	Date

Purpose of Issue

FOR APPROVAL

Classification

Commercial in Confidence

Client

Bester Ltd.

Project

Bryn Lane Biomass Plant
Wrexham

Drawing

Proposed Drainage Layout
Foul Drainage Diversion

Scale @ A1	Drawn	Checked	Approved
1:200	ACI	WDR	WDR

Project No.	Date
CS088487	03/08/2016

Drawing Identifier	BS1192 Compliant
Project - Originator - Zone - Level - File Type - Role - Number	revision
BIO-CAP-XX-500-DR-C-0011	P03

CAPITA
Property and Infrastructure
Bryn Eiras, Abergale Road, Colwyn Bay, North Wales
LL29 8BY - 01492 510 200
www.capitaproperty.co.uk
Capita Property and Infrastructure Ltd.