


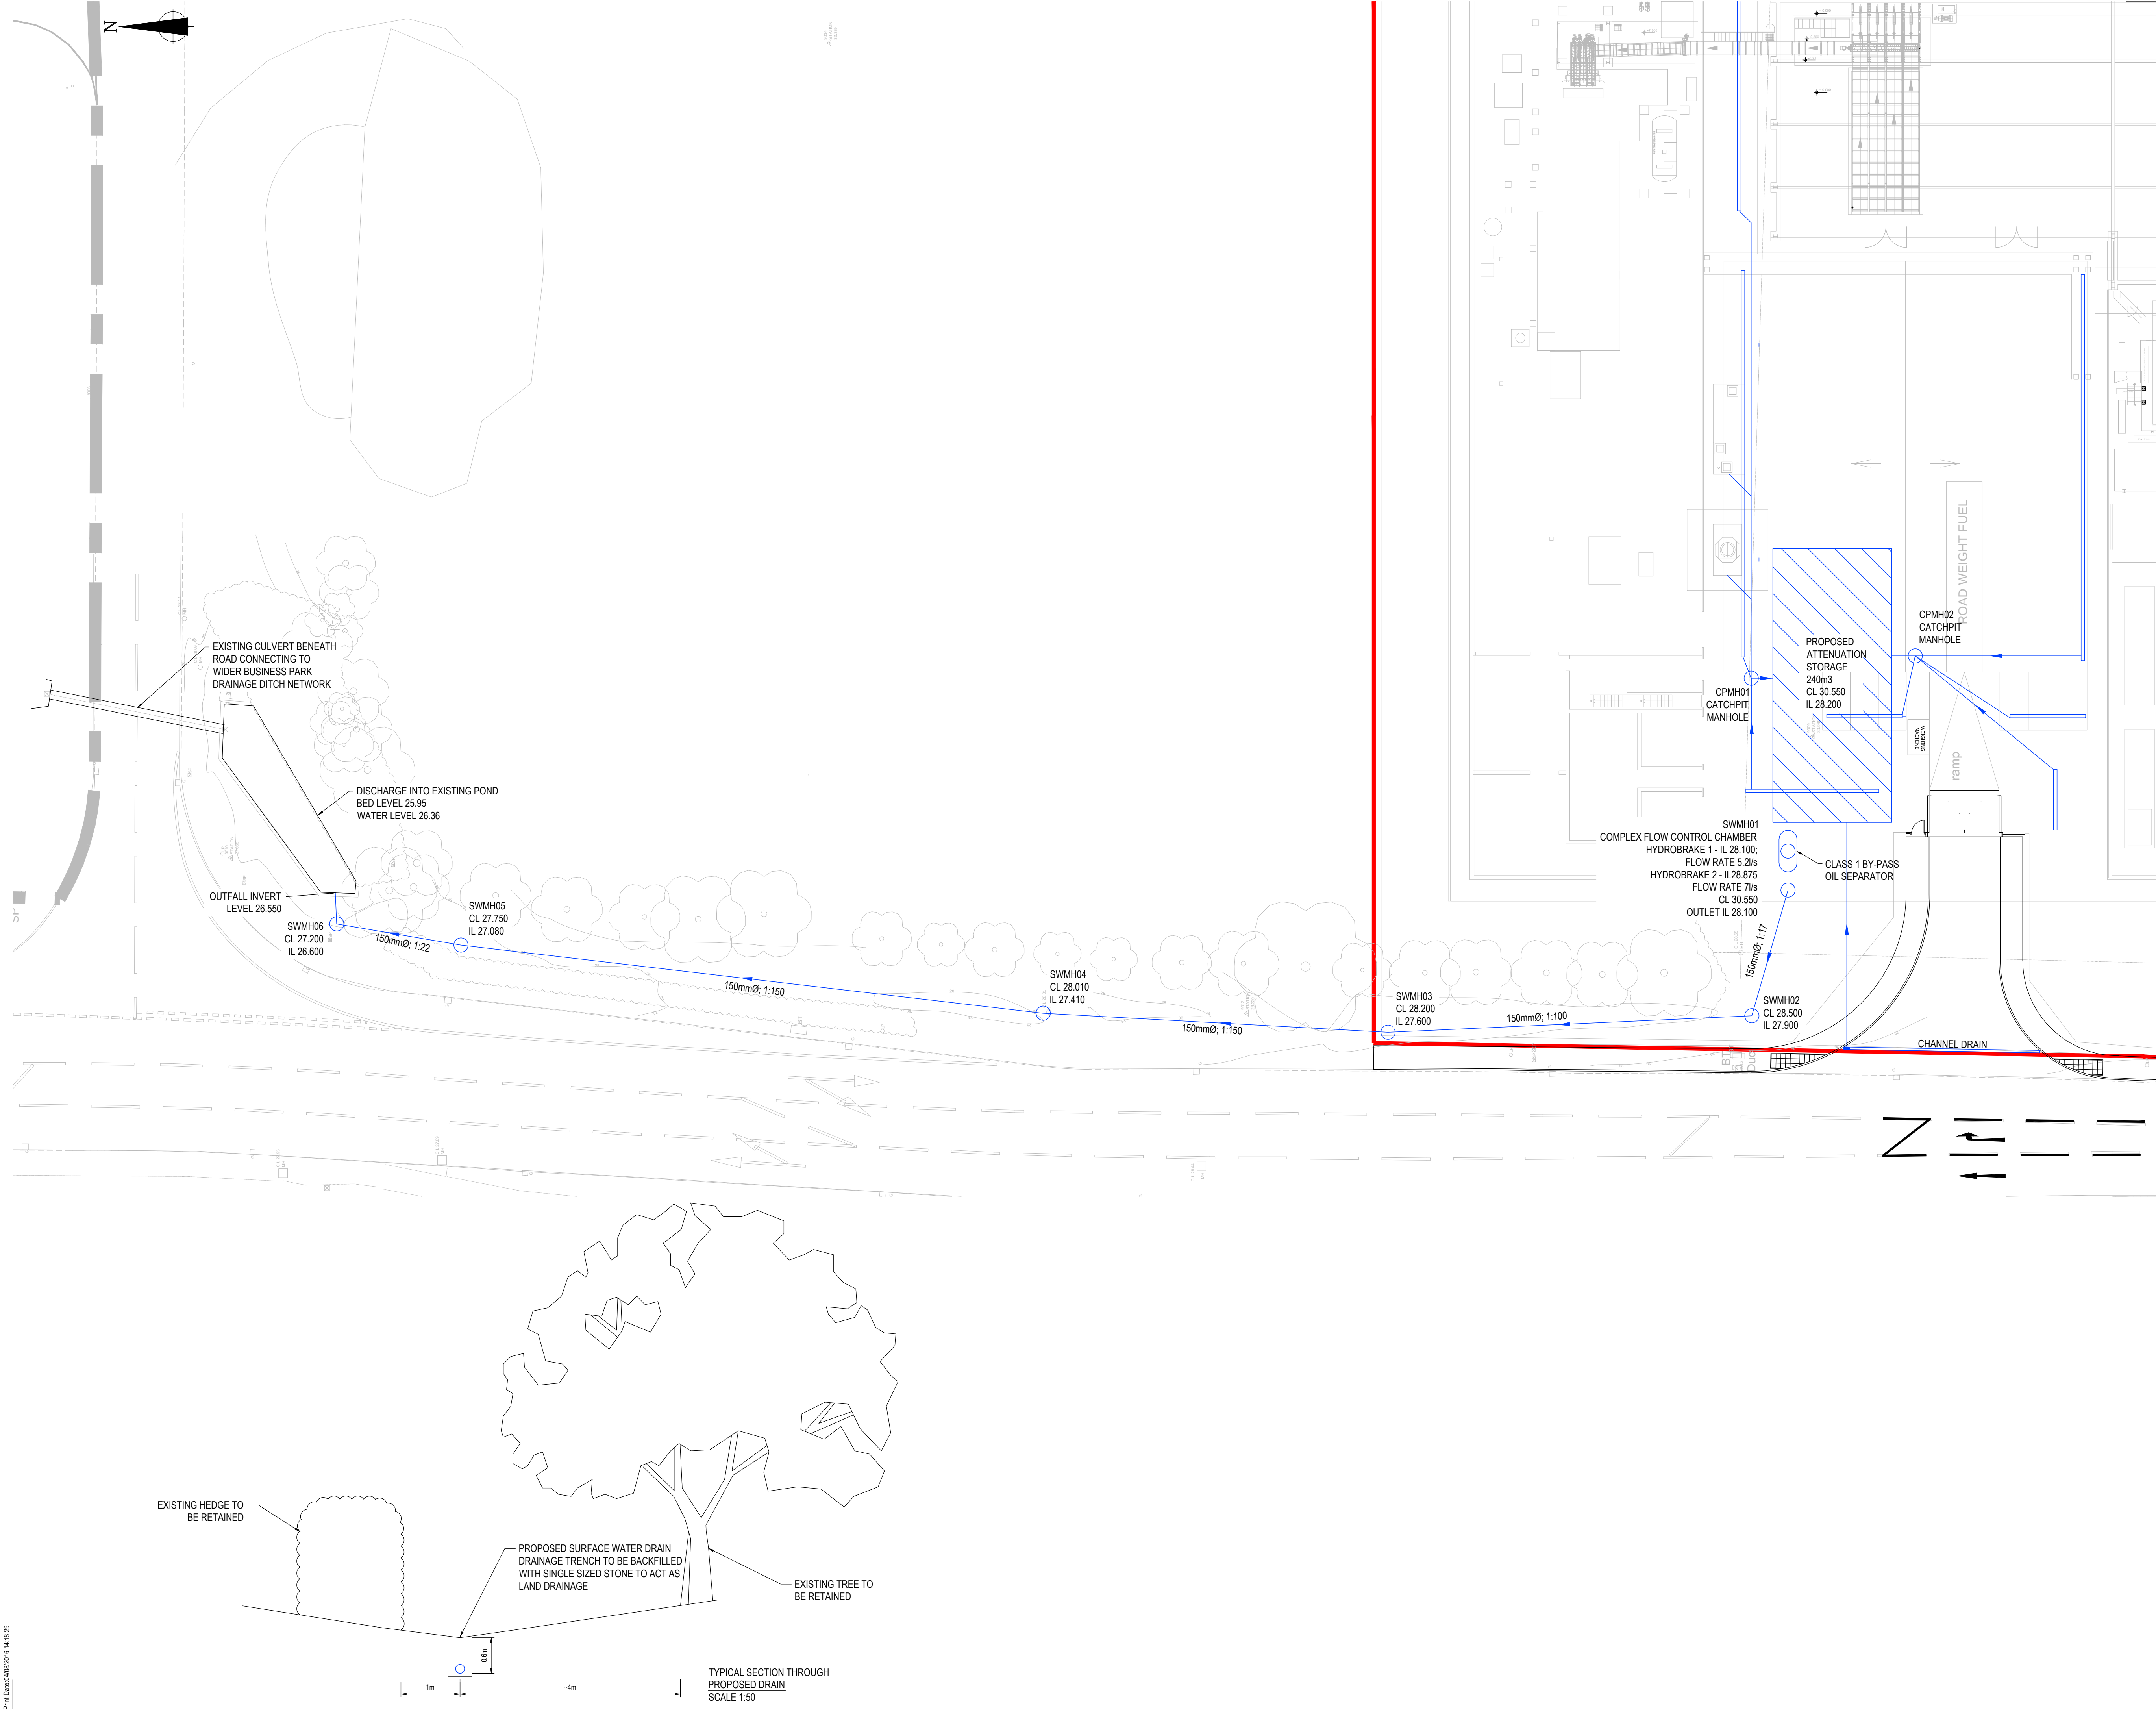

NOTE:
DETAILED DESIGN OF RWP AND CHANNEL DRAIN POSITIONS WITHIN
BIOMASS SITE BY OTHERS

P02	ACI	WDR	WDR	Planning Issue	03/08/2016
P01	ACI			First Issue	25/07/2016
Rev	Drawn	Chkd	Appd	Description	Date

Purpose of Issue
FOR APPROVAL

Classification
Commercial in Confidence

Client
Bester Ltd.

Project
**Bryn Lane Biomass Plant
Wrexham**

Drawing
**Proposed Drainage Layout
Surface Water Outfall**

Scale @ A1	Drawn	Checked	Approved
1:250	ACI	WDR	WDR

Project No.	Date
CS088487	03/08/2016

Drawing Identifier	BS1192 Compliant
Project - Originator - Zone - Level - File Type - Role - Number	revision
BIO-CAP-XX-500-DR-C-0010	P02

CAPITA
Property and Infrastructure
Bryn Eiras, Abergale Road, Colwyn Bay, North Wales
LL29 8BY - 01492 510 200
www.capitaproperty.co.uk
Capita Property and Infrastructure Ltd.