


Existing Natural Woodland Screening Proposed Site

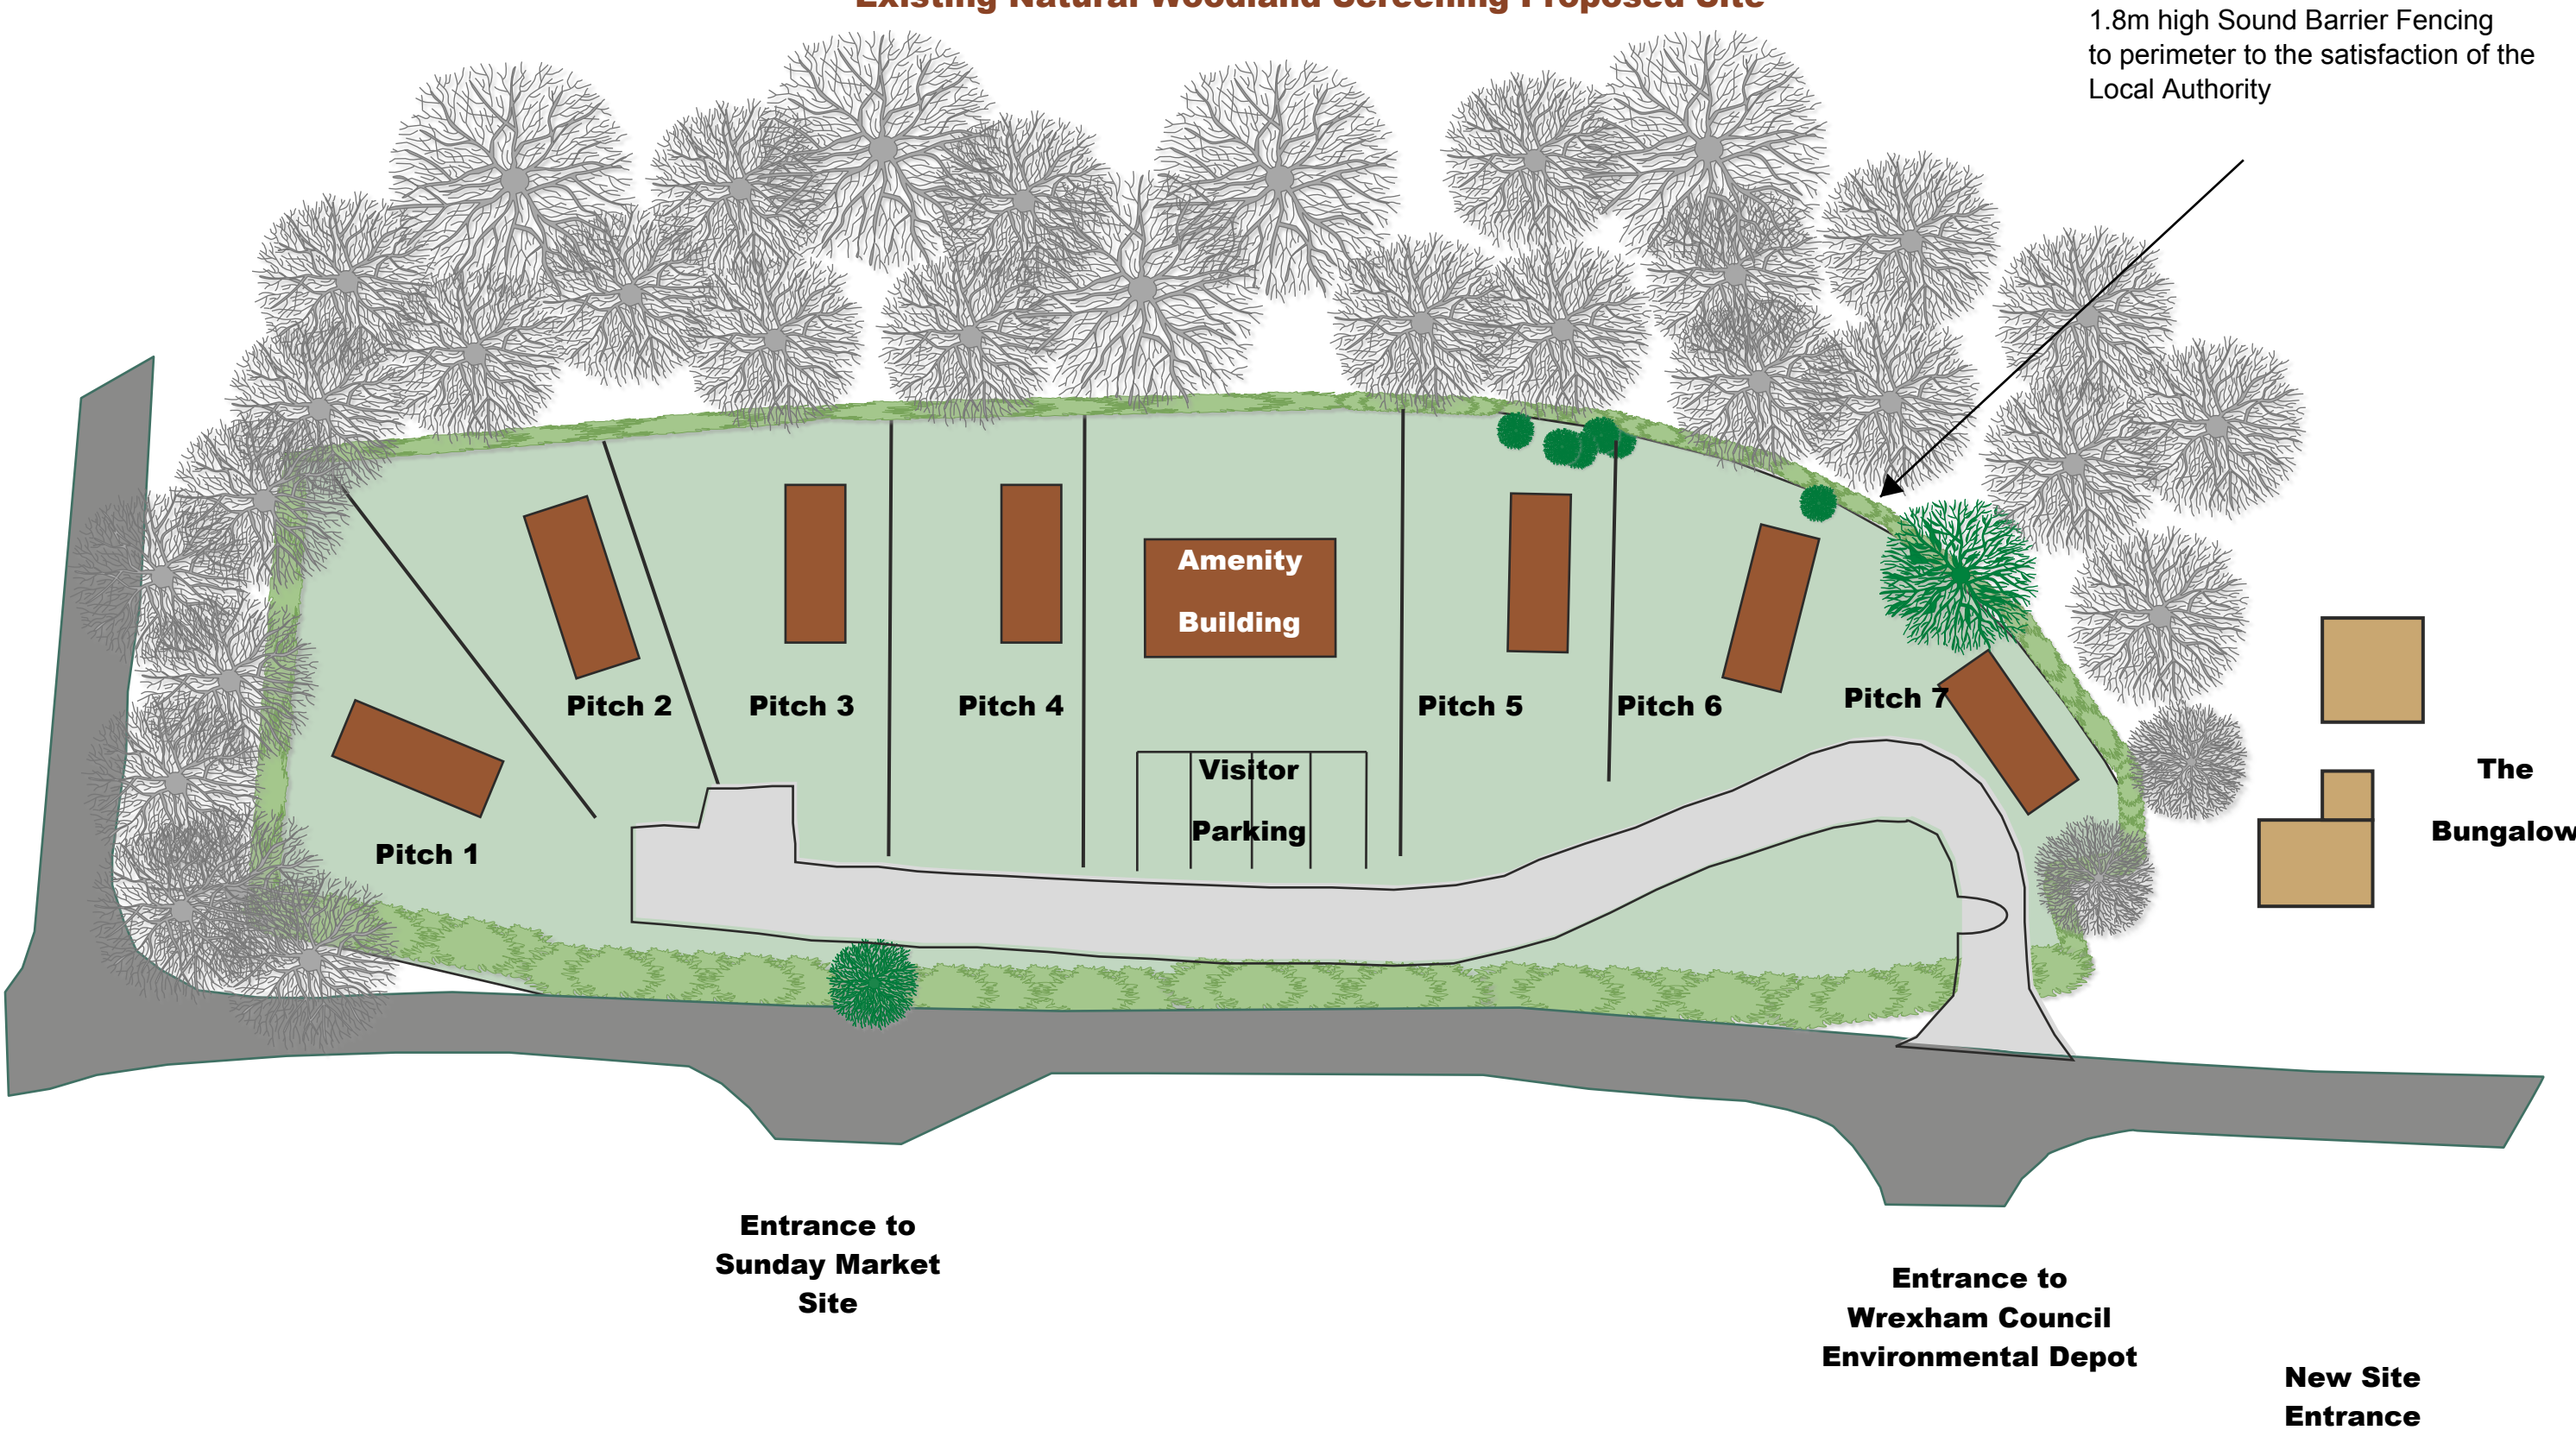

Proposed Illustrative Site Plan

Land at The Bungalow, Hatton, Chirk, Wrexham. LL14 5BG

Scale 1:500 @ A3