


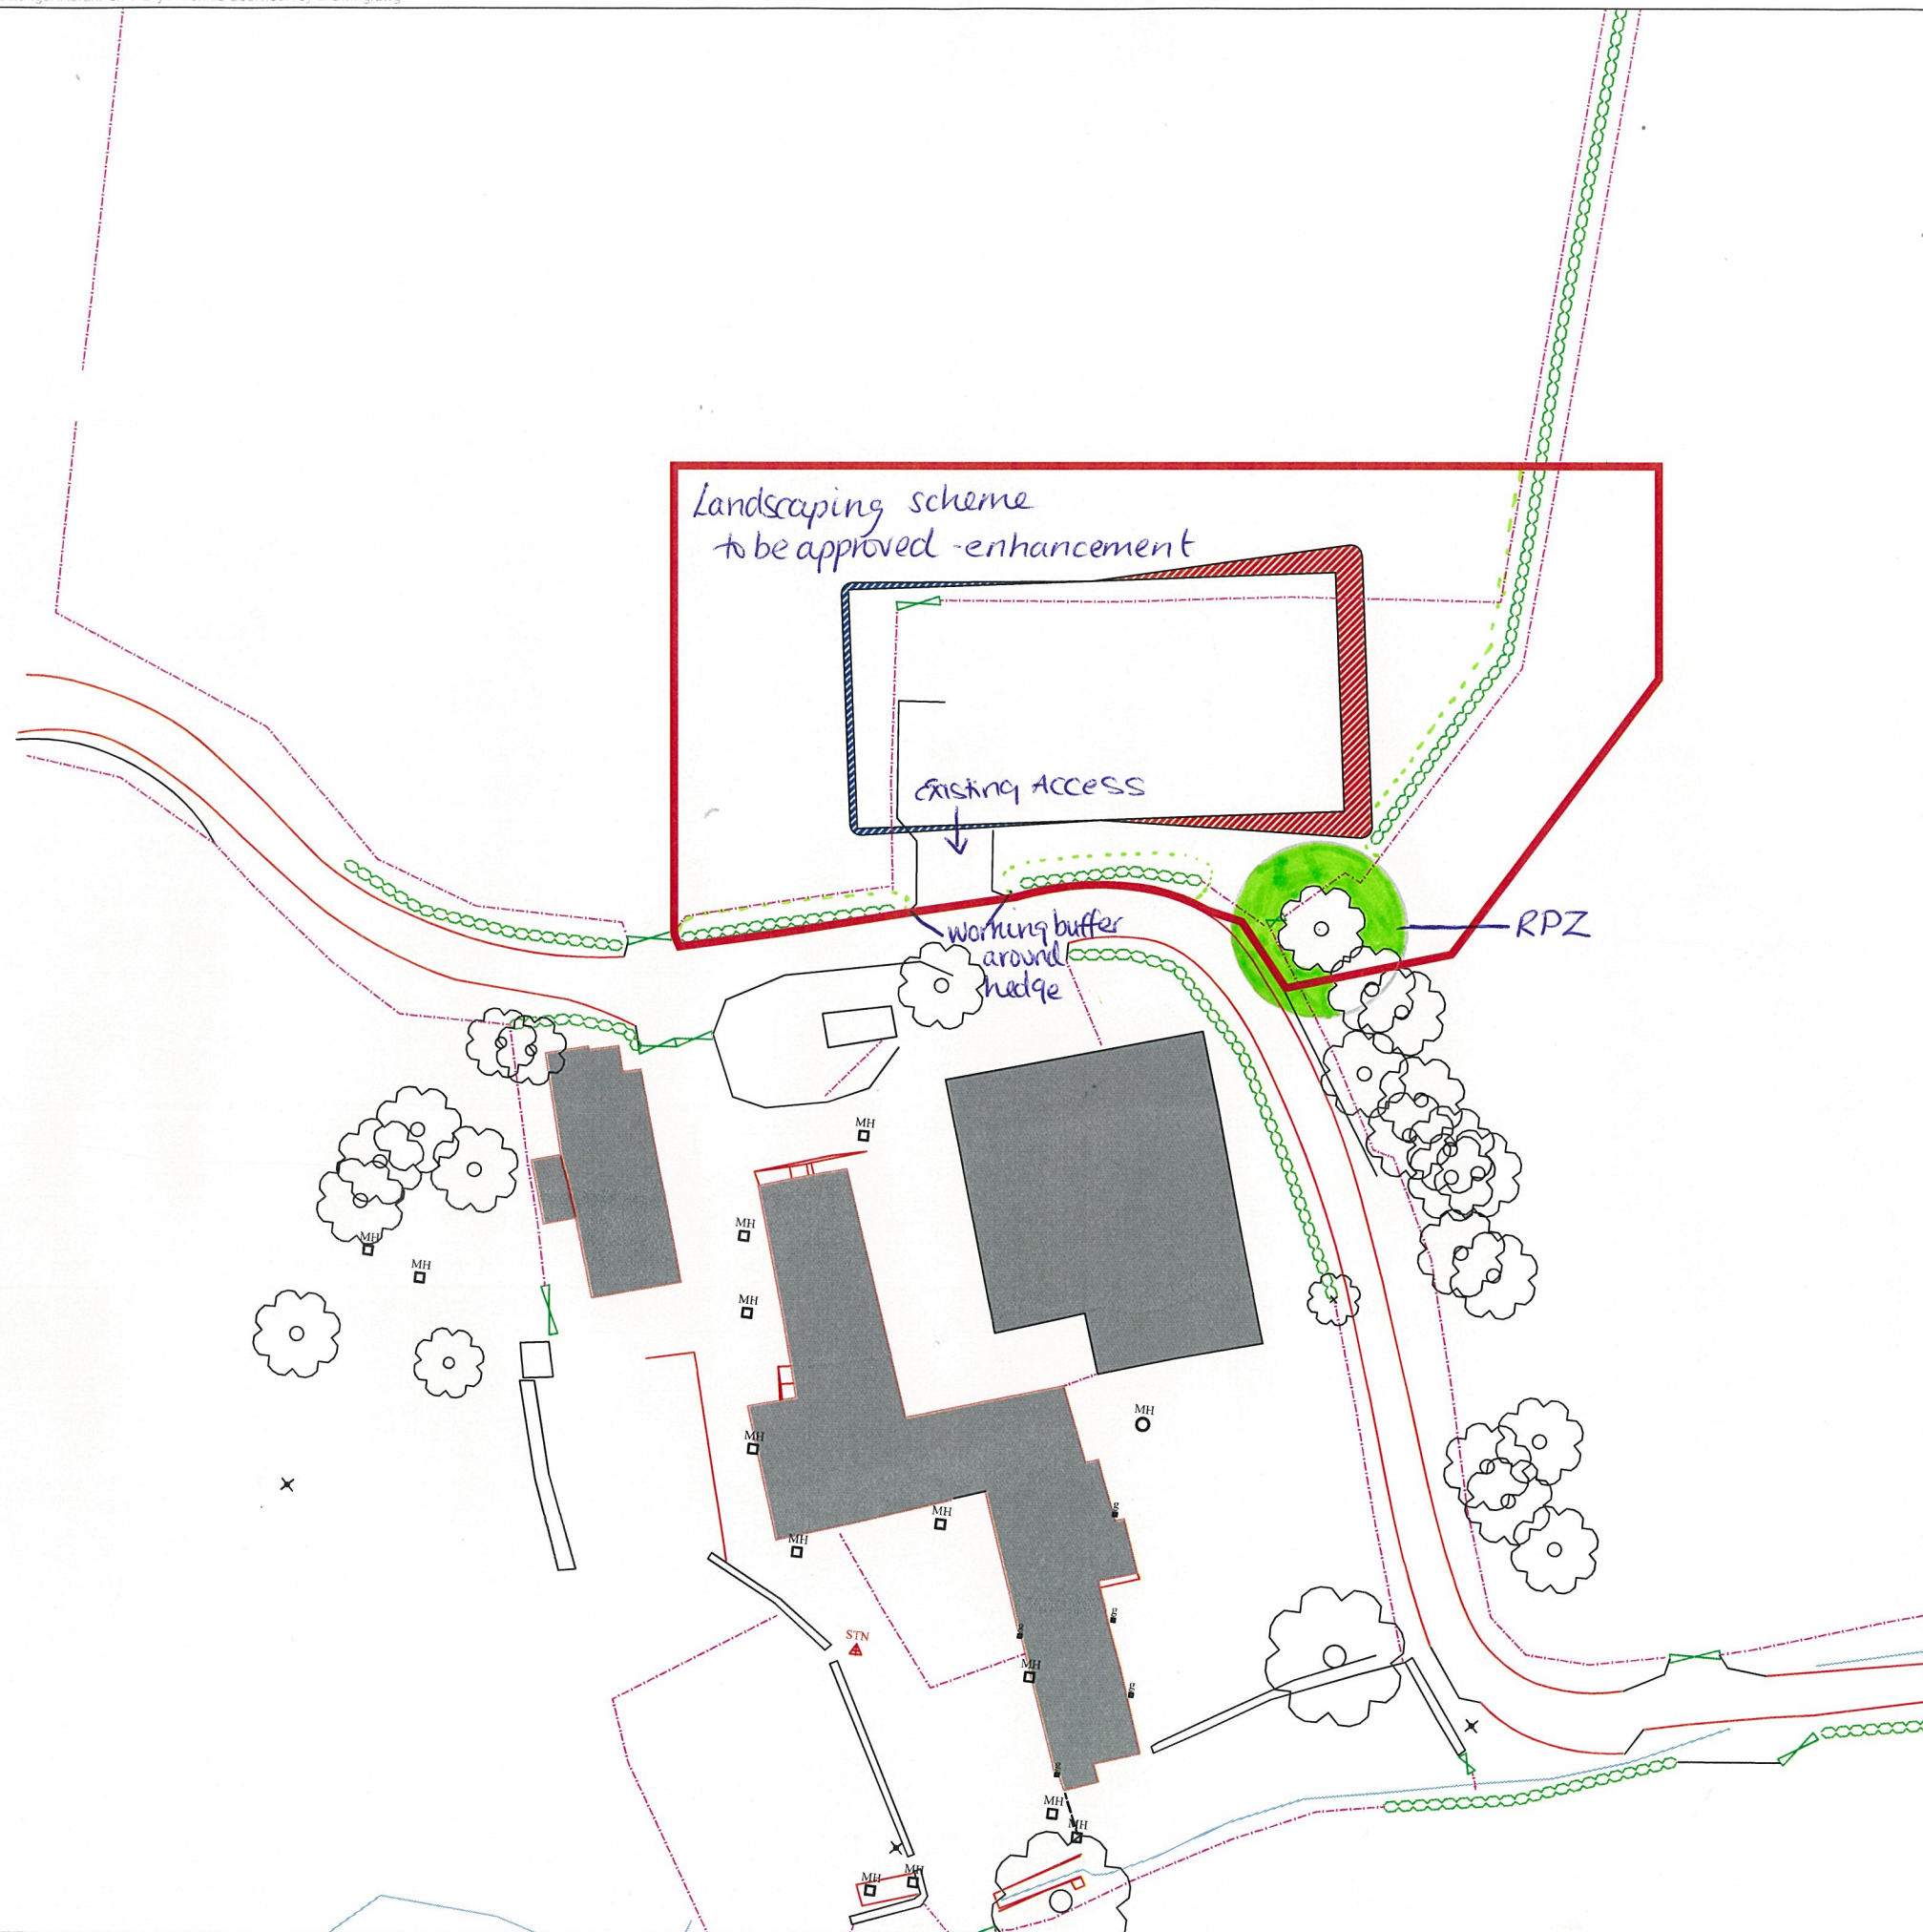

CARTER JONAS

South Pavillion, Sansaw Business Park,
Hadnall, Shrewsbury SY4 4AS
T:01939 210171 F:01939 210535
shrewsbury@carterjonas.co.uk
carterjonas.co.uk

Client: Llanarmon Estate

Project: Tennis Court

Title: Site Plan (?)

Scale: 1:500 @A3 Date: 22 Nov 2013

Drawn By: RAH Dwg No: 1010311