


Design & construction are carried out throughout the design stage of the project, in accordance with the relevant standards and regulations. The design is to be used in conjunction with the Construction Information Pack and Management Regulations 2007 and all subsequent amendments.

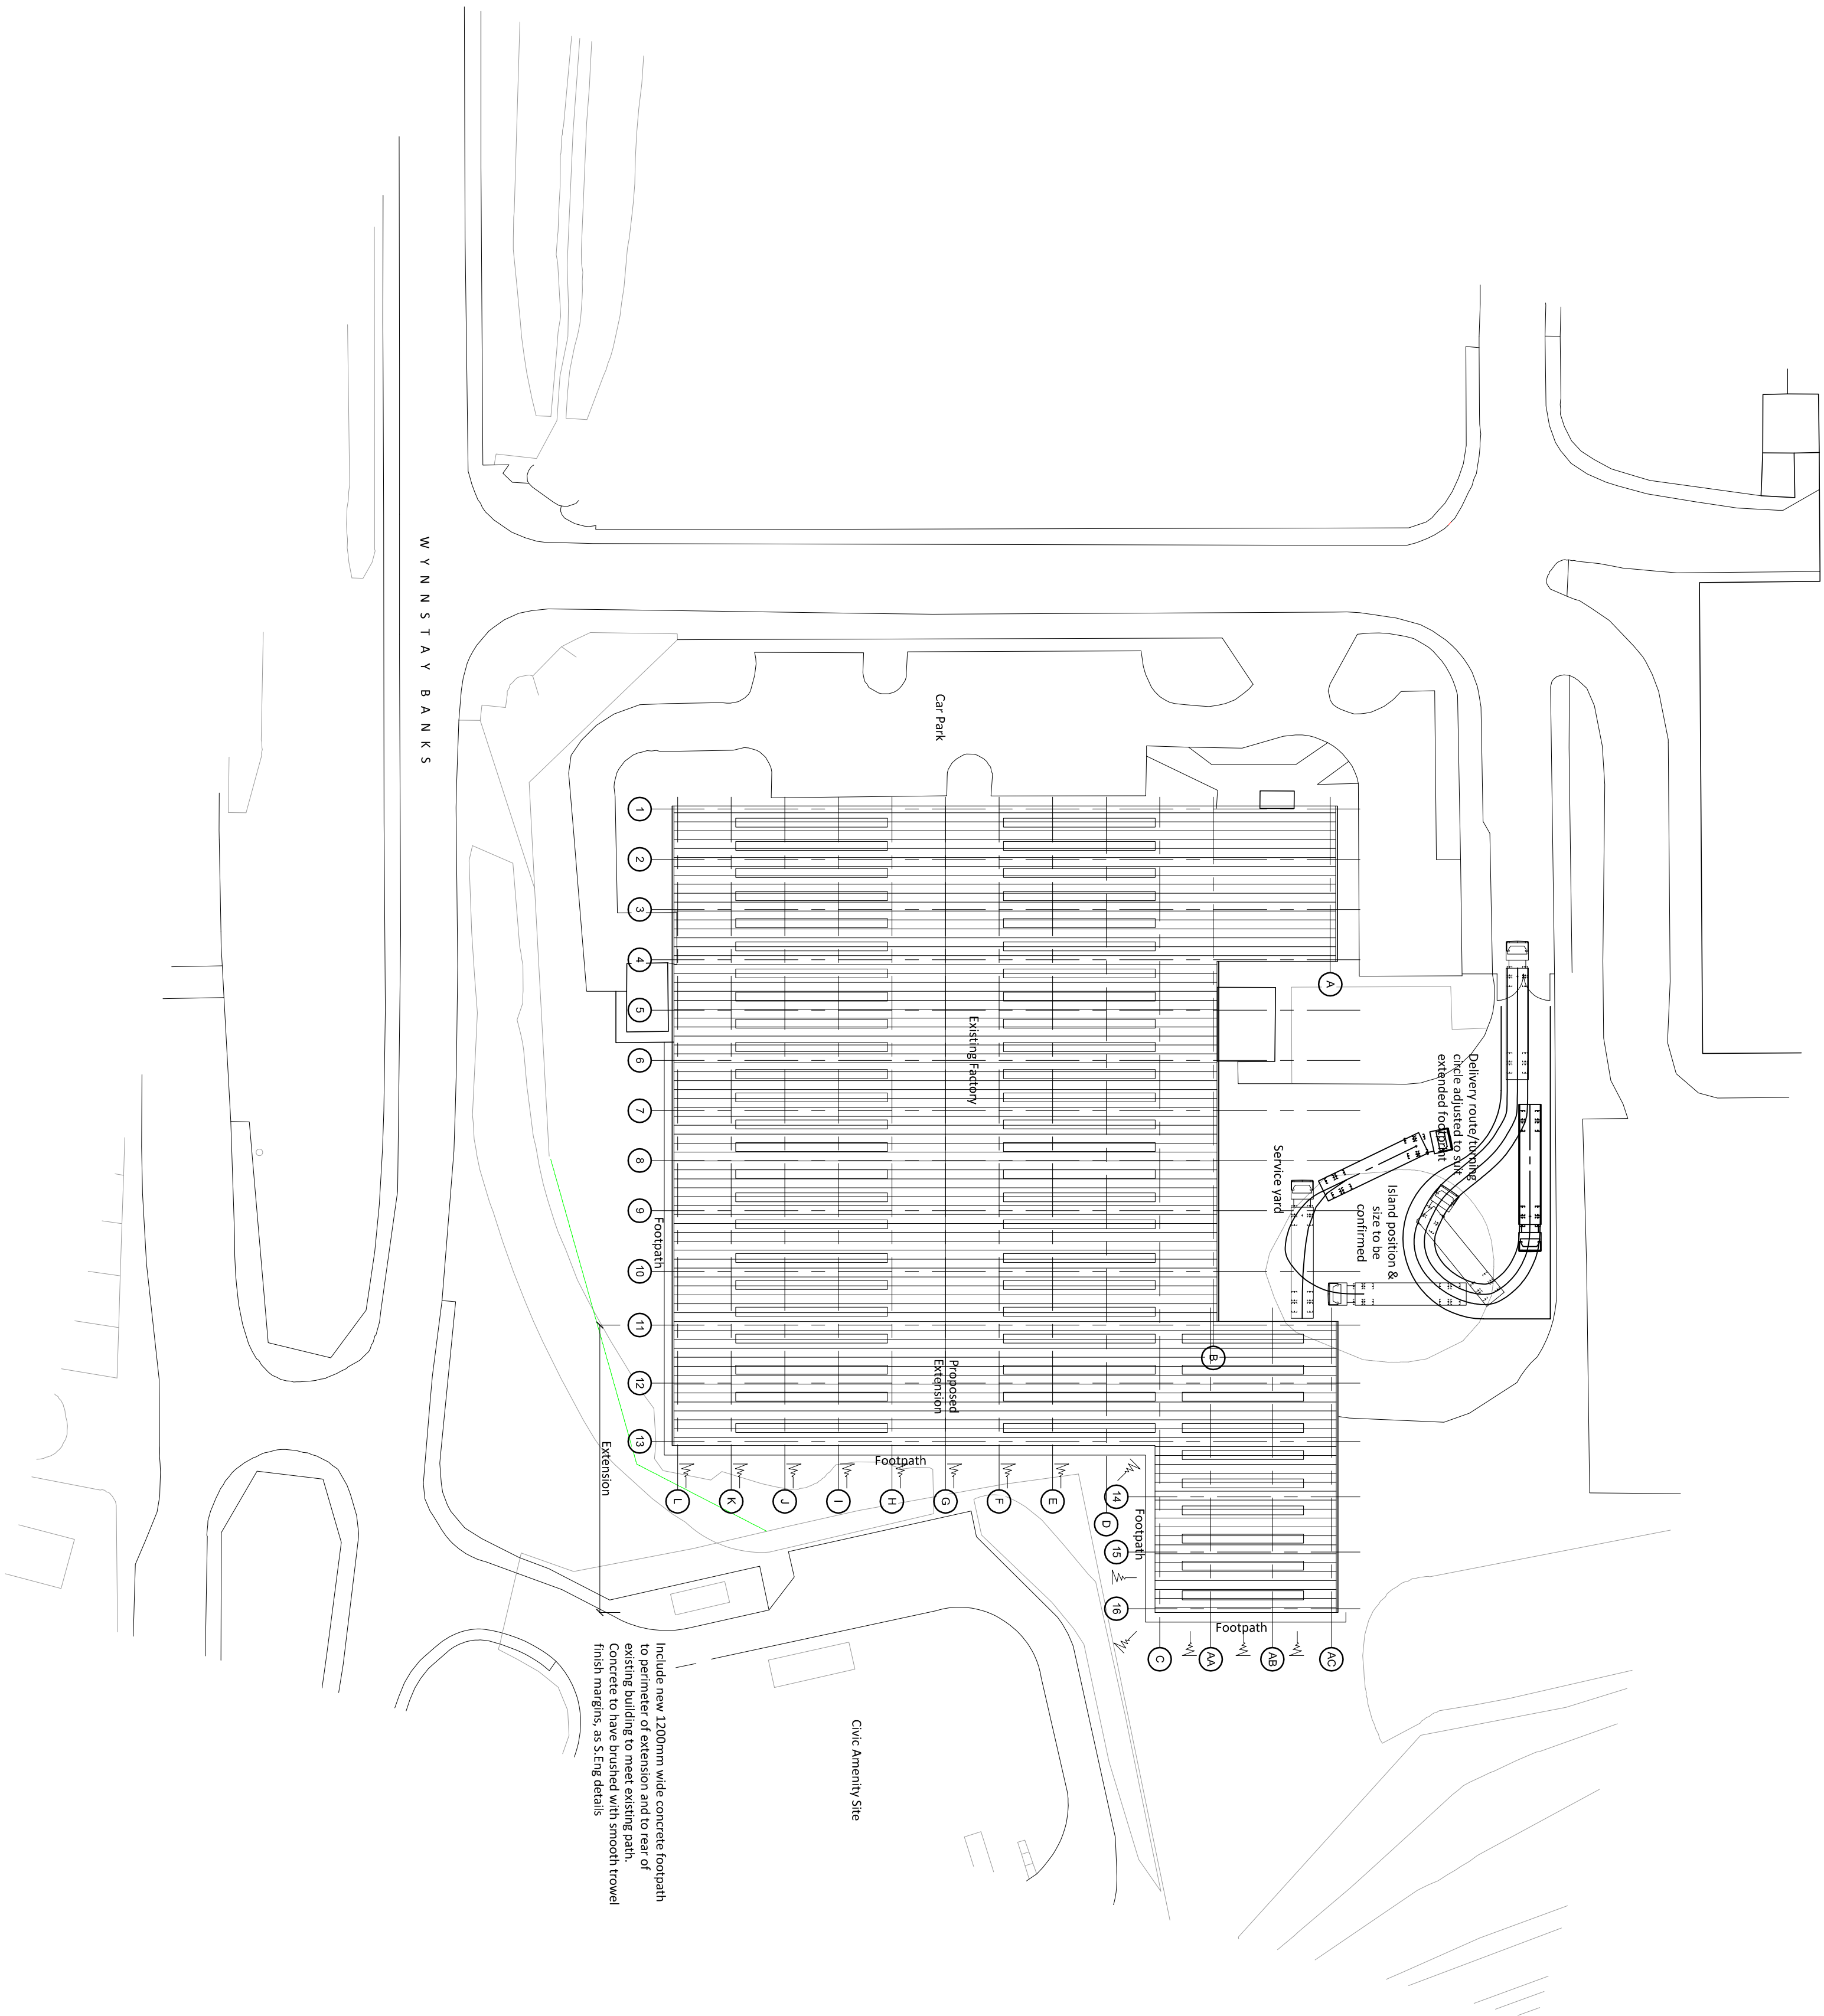

JOB TITLE
EXTENSION AND ALTERATIONS AT WREXHAM
MINERAL CABLES, RUABON
DRAWING TITLE
PROPOSED SITE PLAN

DATE	SCALE & UNIT	DESIGNER	CHECKED
08.13	1:500	COH	
DRAWING NO.	REV	DATE	BY
N1556	AX.02		C

Paul Hurley, Lead Designer, MHC
Wrexham, LL13 2YU
Tel: 01779 538000
Fax: 01779 538001
www.lawray-architects.co.uk
email@lawray-architects.co.uk
Also at Cardiff and London



C: Final Construction
A: Initial Construction
N: Not Constructed
FOR APPROVAL
FOR CONSTRUCTION
FOR TENDER
AS BUILT

13.03.13
20.03.13
21.03.13
22.03.13
23.03.13
24.03.13
25.03.13
26.03.13
27.03.13
28.03.13
29.03.13
30.03.13
31.03.13
01.04.13
02.04.13
01.05.13
02.05.13
01.06.13
02.12.13
