

173668\50.0200\50.0201\173668-10010-B1-V6>173668-10010-C-V1(S.P.13.06.11) - X\173668_gw_g_estbh

© Copyright Black & Veatch Ltd. 2011



Note: The limits, including the height and depths of the Works, shown in this drawing are not to be taken as limiting the obligations of the contractor under Contract.

NOTES


1. ALL DIMENSIONS IN MILLIMETRES UNLESS STATED OTHERWISE.
2. ALL LEVELS IN METRES ABOVE ORDNANCE DATUM (m OD) UNLESS STATED OTHERWISE.

BUILDINGS INCLUDED IN PLANNING APPLICATION

- 1 MAIN TREATMENT BUILDING
- 3 WREXHAM BOOSTER PUMP BUILDING
- 4 CENTRIFUGE BUILDING
- 5 RELIFT PUMPS BUILDING
- 13 STATIC MIXER CHAMBERS
- 16 MCC BUILDING
- 18 LAMELLA PUMP KIOSK
- 19 RELOCATED ORTHOPHOSPHATE TANK AND PUMPS (IN KIOSK)
- 20 KIOSK FOR THICKENER PUMPS
- 24 LIME BATCHING PLANT BUILDING

CONSTRUCTION CONSIDERED TO BE PERMITTED DEVELOPMENT

- 2 LIME STORAGE SILO
- 6 TEMPORARY SITE OFFICES
- 7 CHLORINE CONTACT TANK
- 8 LAMELLA SETTLERS
- 9 DIRTY WASHWATER STORAGE TANKS
- 10 ACCESS ROADS
- 11 SITE CLEARANCE / LANDSCAPING
- 12 ALL PIPEWORK
- 14 POLYMER DOSING PUMPS
- 15 INLET MAIN
- 17 WRC TANKS
- 21 2.8m HIGH SECURITY FENCE
- 22 TEMPORARY ACCESS ROAD
- 23 PROPOSED SITE CAR PARK (TEMPORARY)

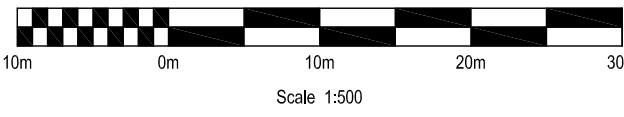

C	SPJ	PNa	BMa	RAF	13.JUN.11	PLANNING
B	SPJ	GMP	BMa	RAF	07.JUN.11	FOR COMMENT
A	SPJ	GMP	BMa	ADu	27.MAY.11	PERMITTED DEVELOPMENT
Rev	Drawn	Chkd	Rwrd	Apprvd	Date	Description

Designed by: SPC Date: 24.MAY.11

Client



Client Drawing No. Revision



Black & Veatch Limited
Grosvenor House, 69 London Road, Redhill, Surrey, RH1 1LQ, United Kingdom
Tel: +44(0)1737 774155 E-mail: bvl@bv.com

Project
LLWYN ONN WTW

Drawing title

SITE PLAN

Drawing scale: 1:500 Sheet size: A1

Drawing no. 173668 - 10010 Revision C