
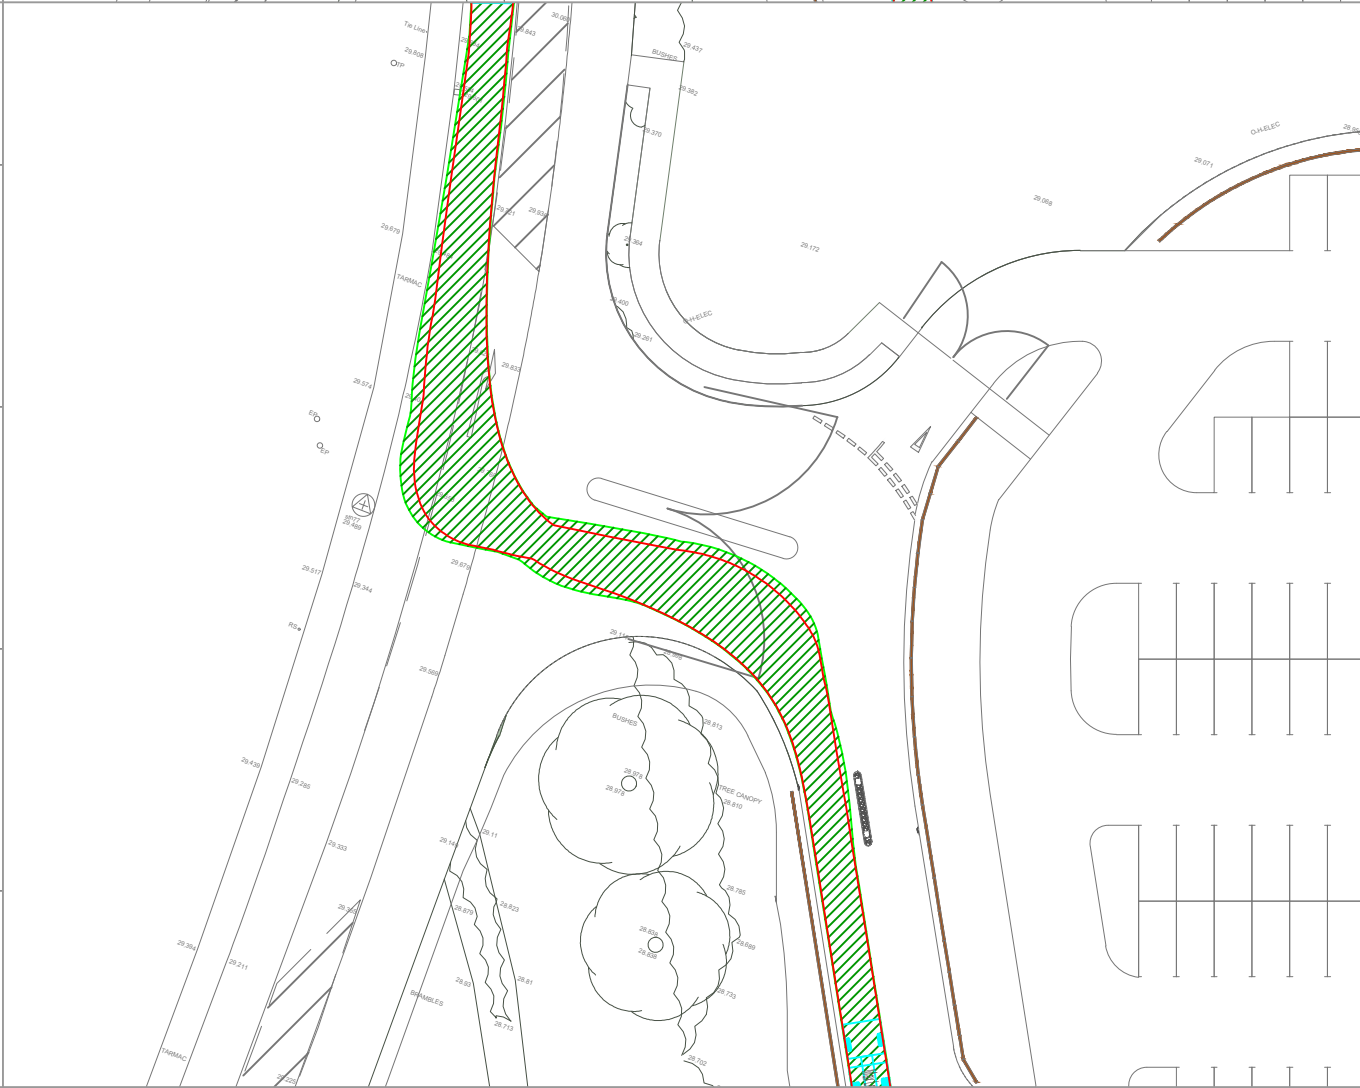
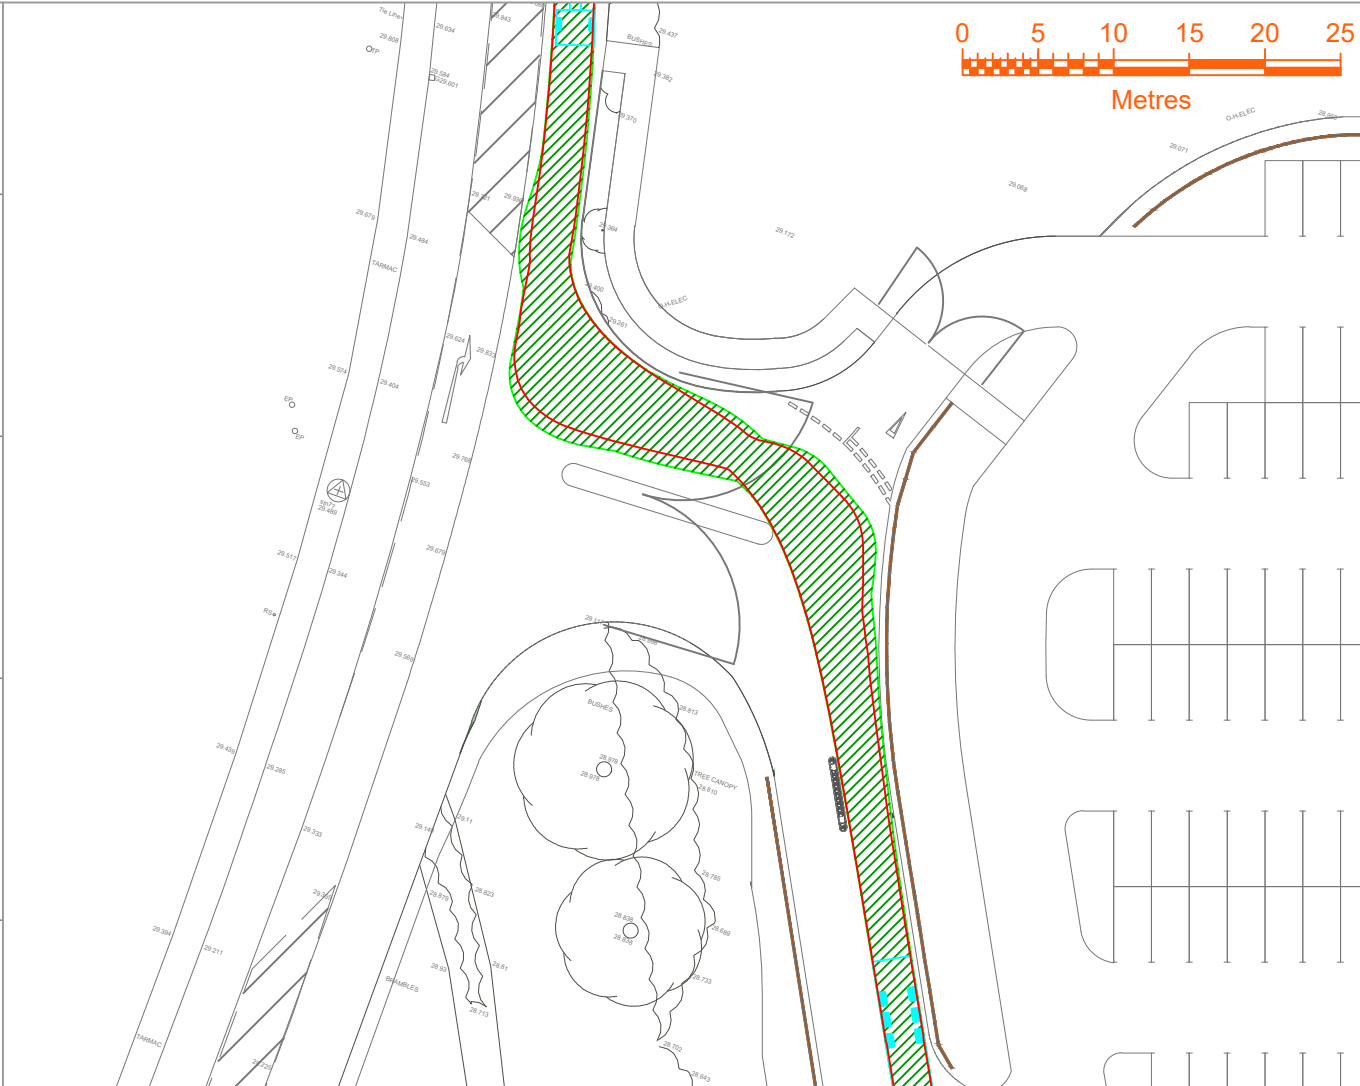


transport planning

t 0161 464 9495
e info@modetransport.co.uk
w www.modetransport.co.uk

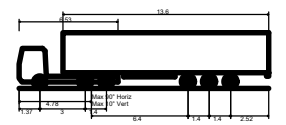

Max Legal Length (UK) Articulated Vehicle (16.50m)
Overall Length 16.50m
Overall Width 2.550m
Overall Body Height 3.651m
Min Body Ground Clearance 0.411m
Max Truss Width 2.500m
Lock to lock time 6.00s
Kerb to Kerb Turning Radius 6.530m

- notes:
1. this drawing is to be read in conjunction with all other relevant drawings, any discrepancies, errors or omissions to be brought to the attention of overseeing organisation.
 2. all dimensions to be checked before commencement of work on site.
 3. all dimensions in metres unless otherwise stated.
 4. the design is subject to approval of wrexham county borough council.
 5. drawing based on drawing 19153-c4p-av-zz-dr-a-0010_wip210512)_site plan as proposed provided y client.

issue/revision		
-	13/05/2021	issued
l/r	date	description

client: net world sports
project: new offices & distribution facility,
bryn lane, wrexham
project number: J325166

scale: 1:500@A3
drawing title:
swept path analysis - site access

drawing number:
J32-5166-PS-001