
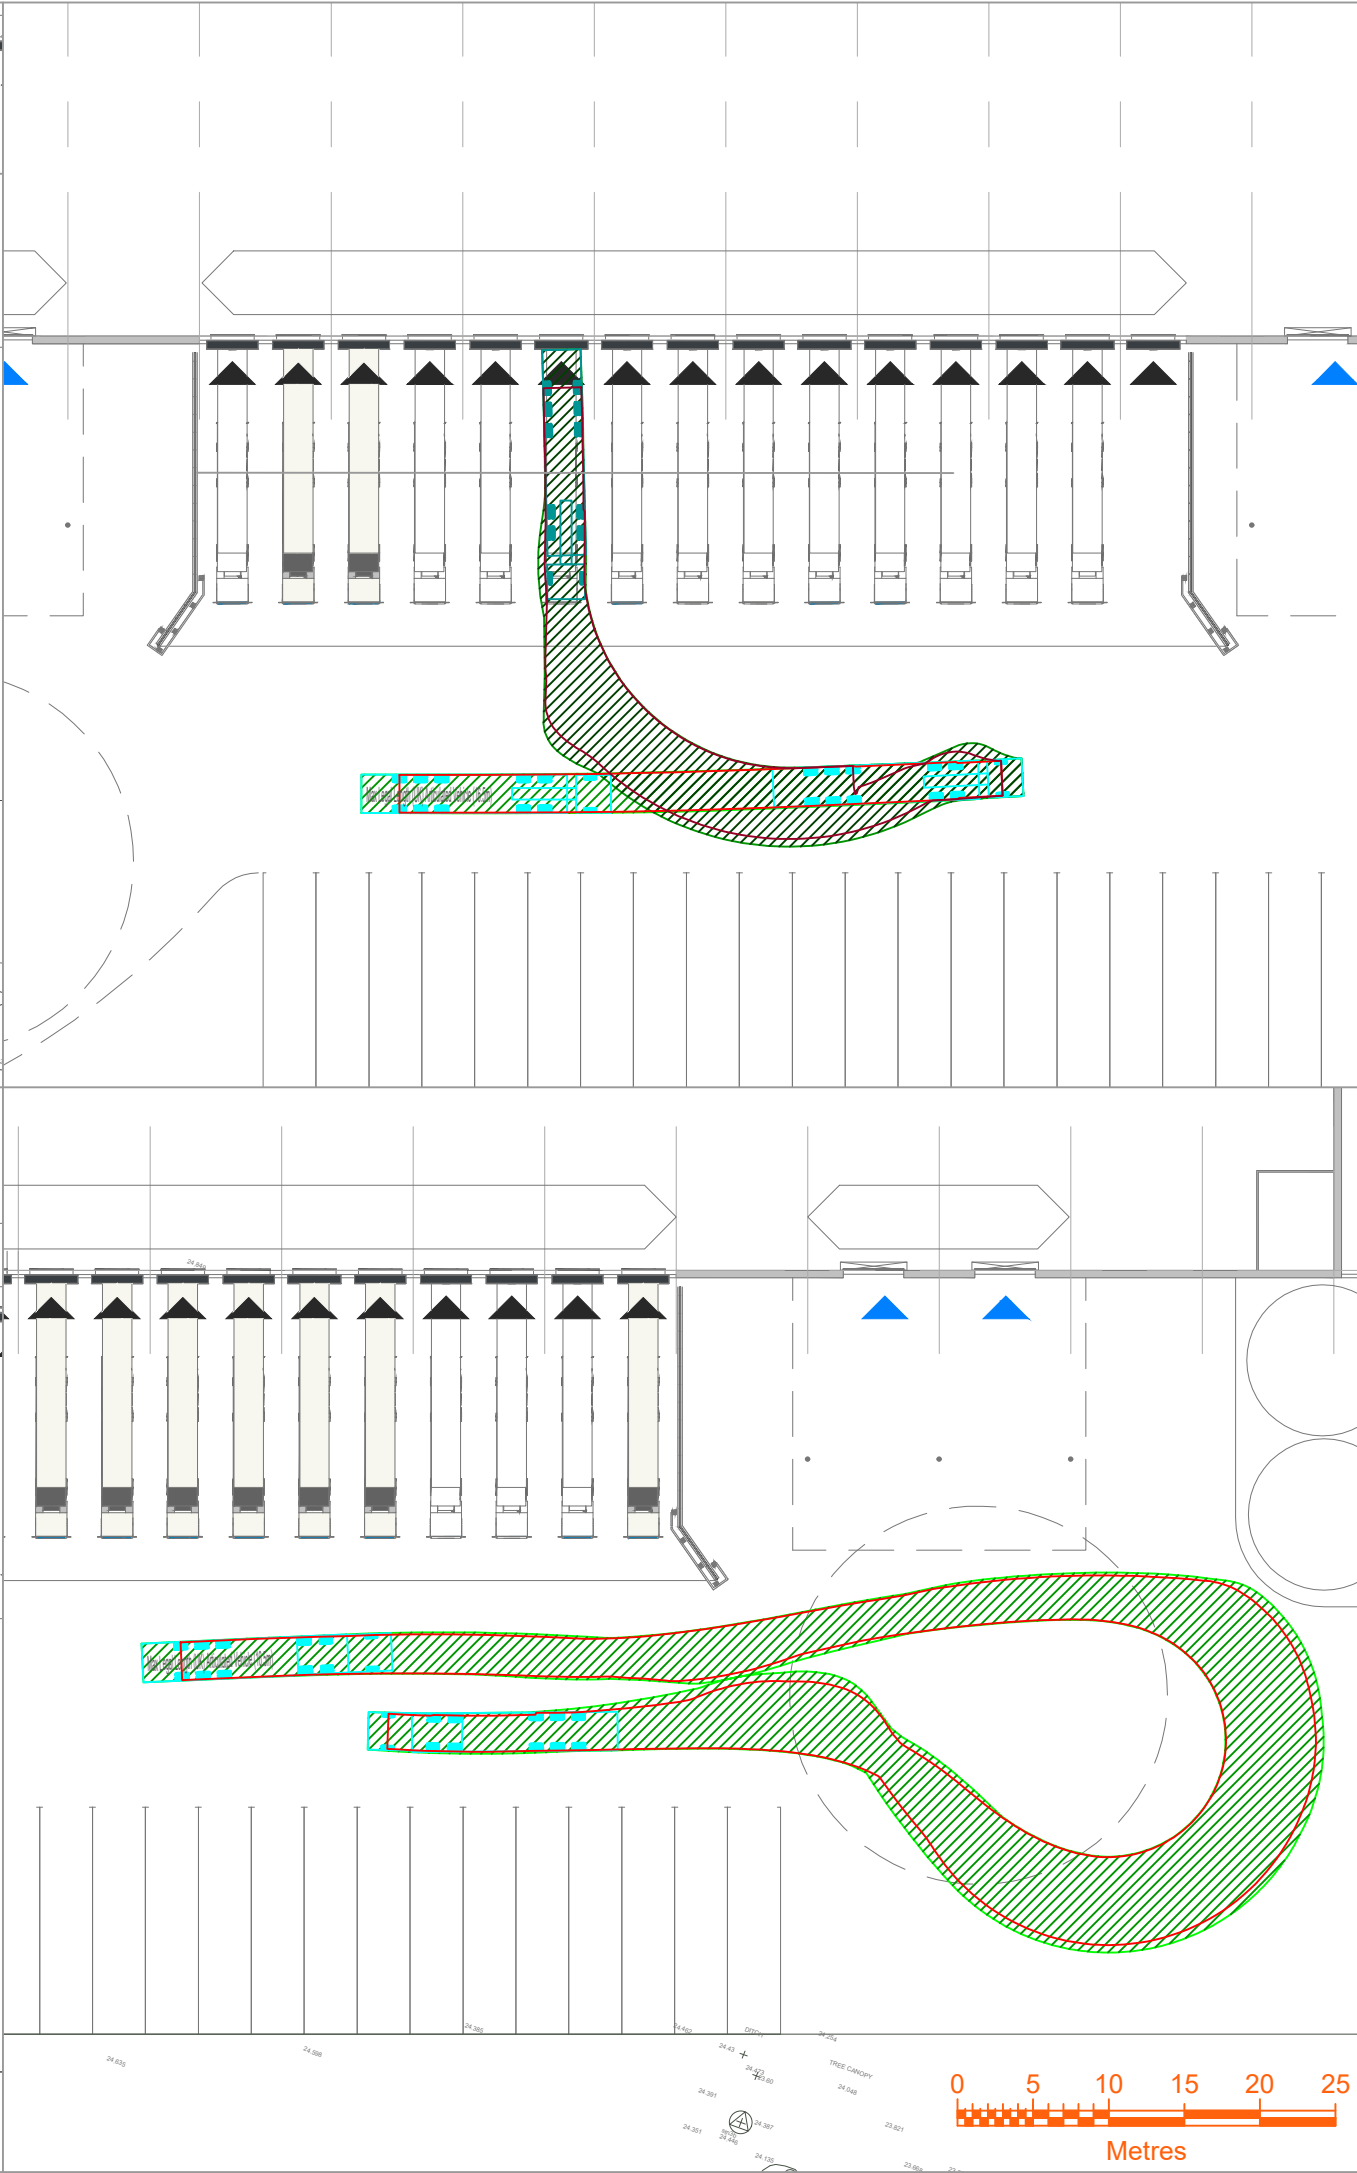


File name: C:\Users\MANCHA\Dropbox\MODE\PROJECT MANCHESTER\2 PROJECTS\J325166-NETS WORLD SPORTS, WREXHAM\5. GRAPHICS\2. CAD\2 SHEETS\J32-5166-PS-001 - REV ADWG
Last saved by: MANCHESTER MODE Last Plotted: 2021-06-03

Project Management Initials: Designer: LCW Checked: MA Approved: ME ISO A3 297mm x 420mm

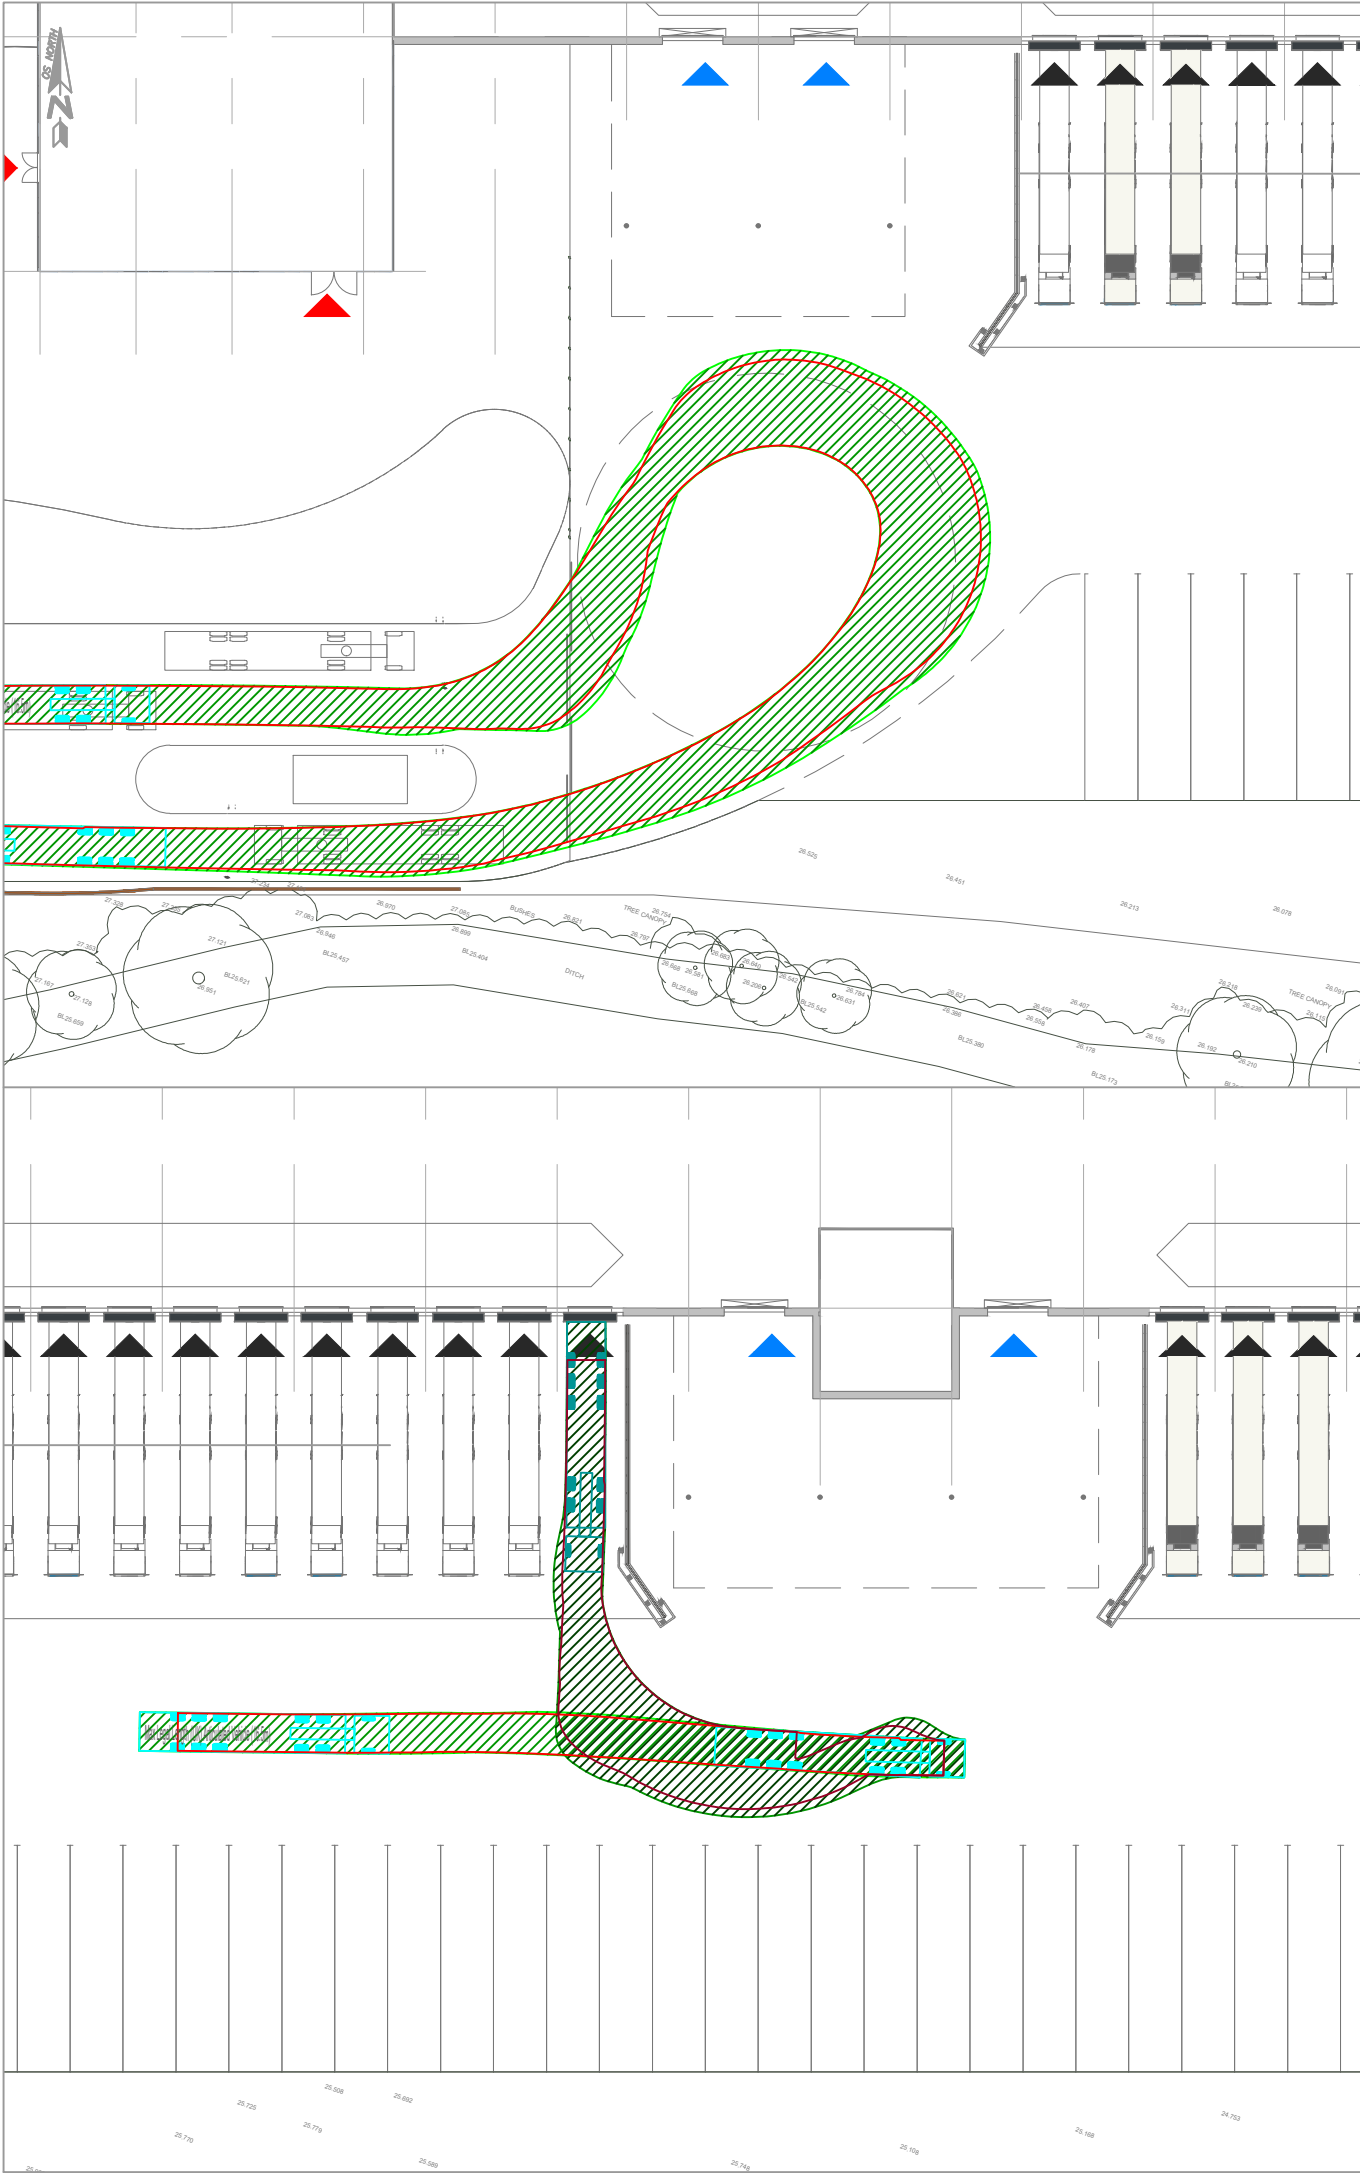

mode

transport planning

t

0161 464 9495

e

info@modetransport.co.uk

w

www.modetransport.co.uk

Max Legal Length (UK) Articulated Vehicle (16.5m)

Overall Length16.500m

Overall Width2.550m

Overall Body Height3.651m

Min Body Ground Clearance0.411m

Max Track Width2.500m

Lock to lock time6.00s

Kerb to Kerb Turning Radius6.530m

- notes:
1. this drawing is to be read in conjunction with all other relevant drawings, any discrepancies, errors or omissions to be brought to the attention of overseeing organisation.
 2. all dimensions to be checked before commencement of work on site.
 3. all dimensions in metres unless otherwise stated.
 4. the design is subject to approval of wrexham county borough council.
 5. drawing based on drawing 19153-c4p-av-zz-dr-a-0010_wip210512)_site plan as proposed provided y client.

issue/revision		
-	13/05/2021	issued
l/r	date	description

client: net world sports
project: new offices & distribution facility, bryn lane, wrexham
project number: J325166

scale: 1:500@A3
drawing title:
swept path analysis - internal layout

drawing number:
J32-5166-PS-002