



APPLICATION BOUNDARY INDICATED THUS: —————

Schedule of Areas	m ²
Application Boundary	366.6

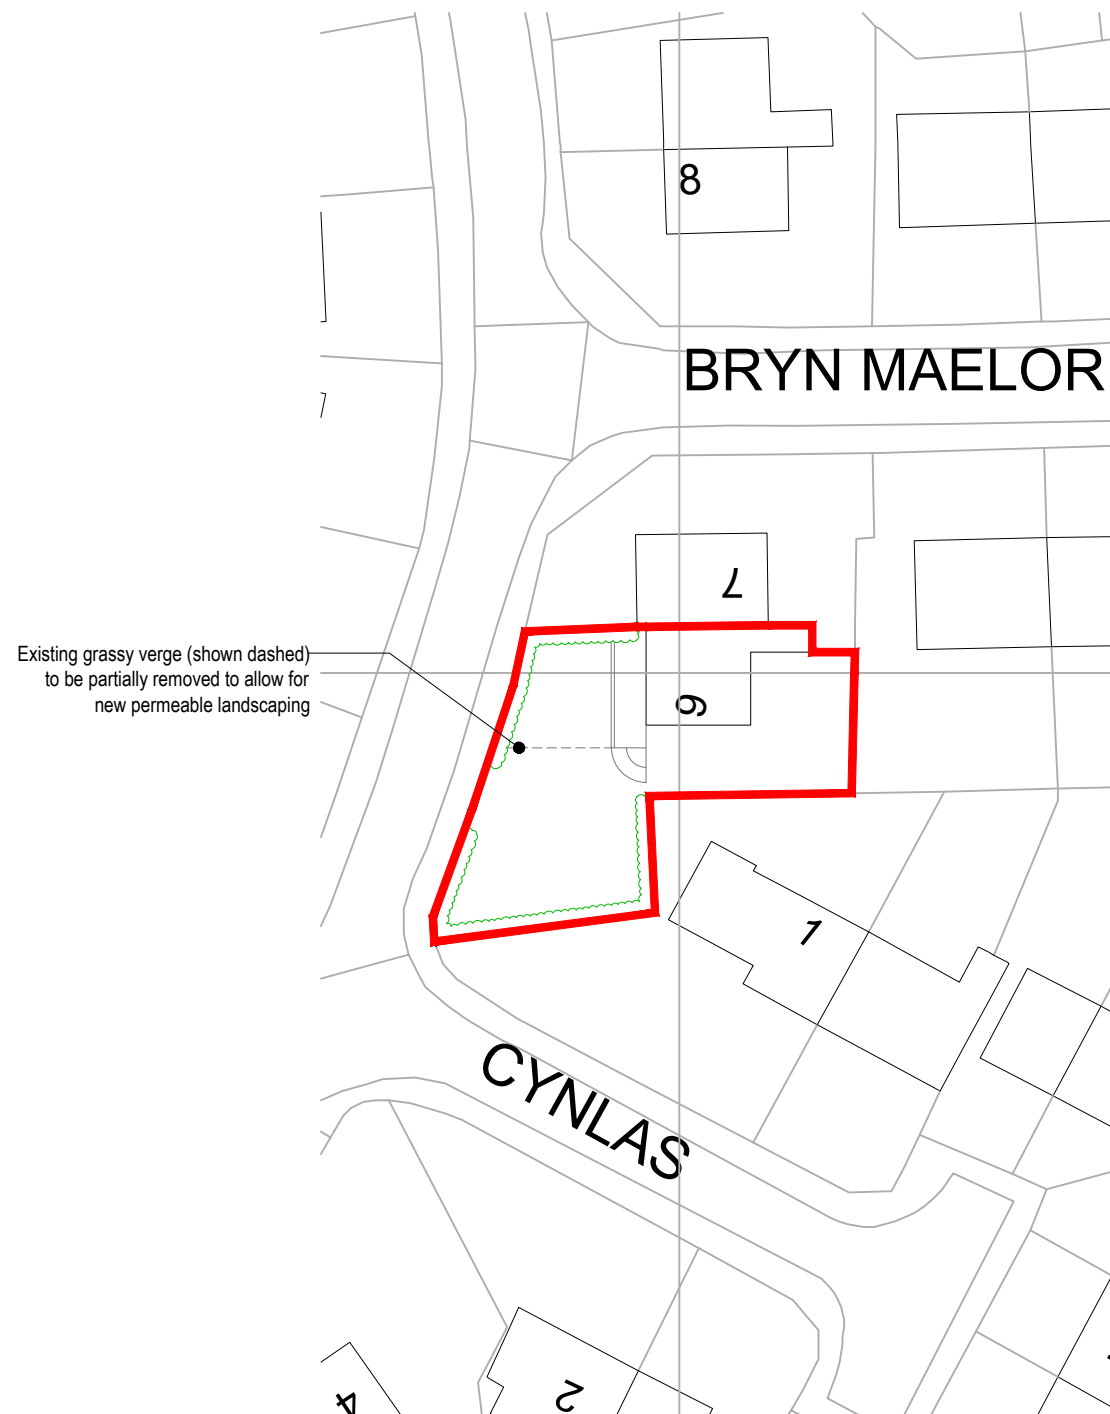

Existing Site Plan - 1:500

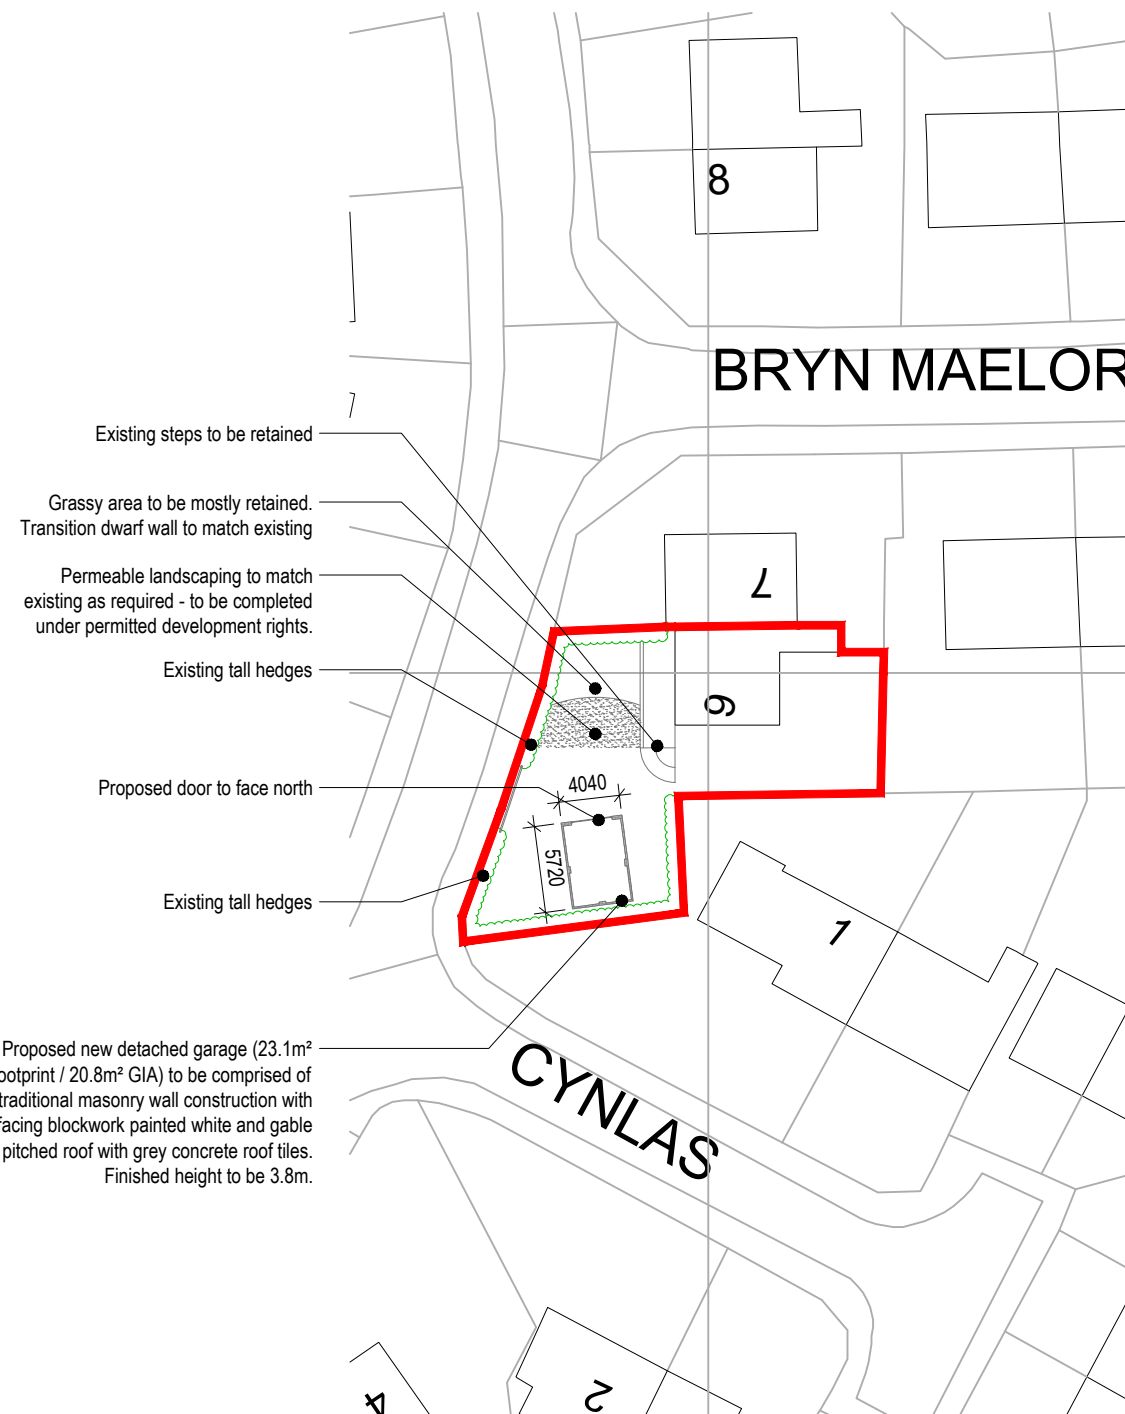

Proposed Site Plan - 1:500

Produced on 04 April 2021 from the Ordnance Survey National Geographic Database and incorporating surveyed revision available at this date. This map shows the area bounded by 330577 351915,330677 351915,330677 352015,330577 352015,330577 351915. Reproduction in whole or part is prohibited without the prior permission of Ordnance Survey. Crown copyright 2021. Supplied by copla ltd trading as UKPlanningMaps.com a licensed Ordnance Survey partner (100054135). Data licence expires 04 April 2022. Unique plan reference: v1c/605787/821601

D	25/06/2021
Updated following client's comments	
C	14/06/2021
Updated following client's comments	
B	11/06/2021
Updated following pre-planning application advice	
A	13/04/2021
Non-draft Issue	
-	12/04/2021
Draft Issue	
Rev	Date

Project 6 Bryn-Yr-Onnen Southsea, Wrexham, LL11 6RF					
Client Wendy Sides		Purpose of Issue For Approval		Drawing Stage Planning	
Title Existing and Proposed Site Plans					
Scale @ A3 1:500		Date April 2021		Ref 136	
Dwg No 136/BYO/PL/002				Drawn TBS	
				Rev D	