


GENERAL NOTES


1. This plan has been prepared for the submission and approval under Town and Country Planning only.

2. Fuel installation to be fully compliant with all relevant current Licensing and Environmental Standard and Regulations.


3. All advertisements outlined are subject to a separate Advertisement Application.

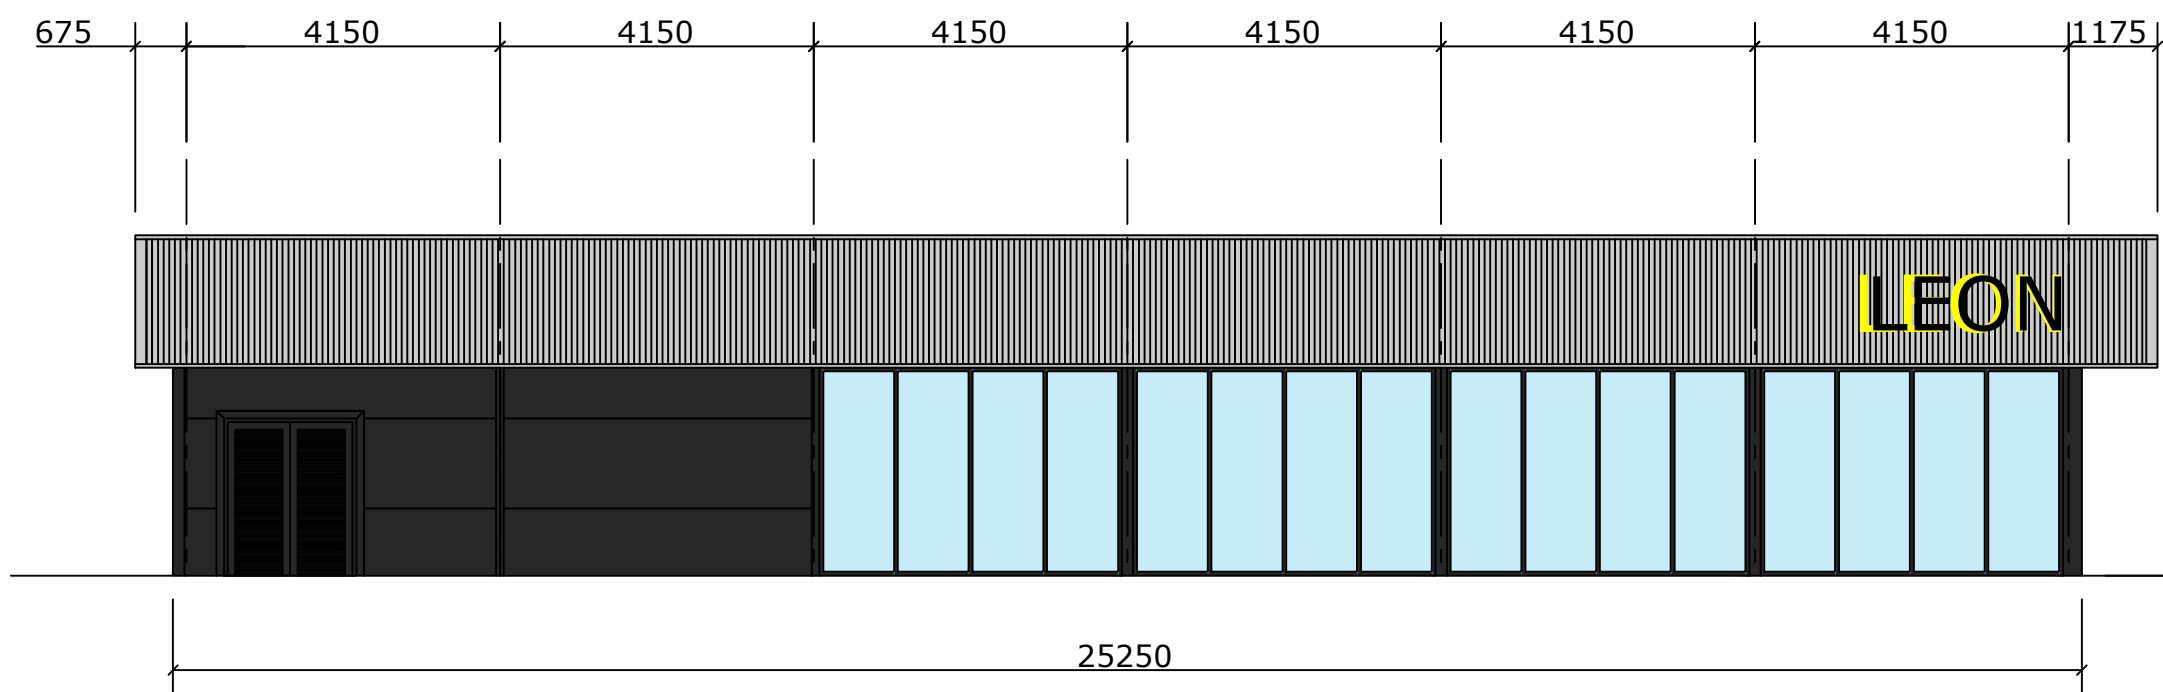


NORTH EAST ELEVATION

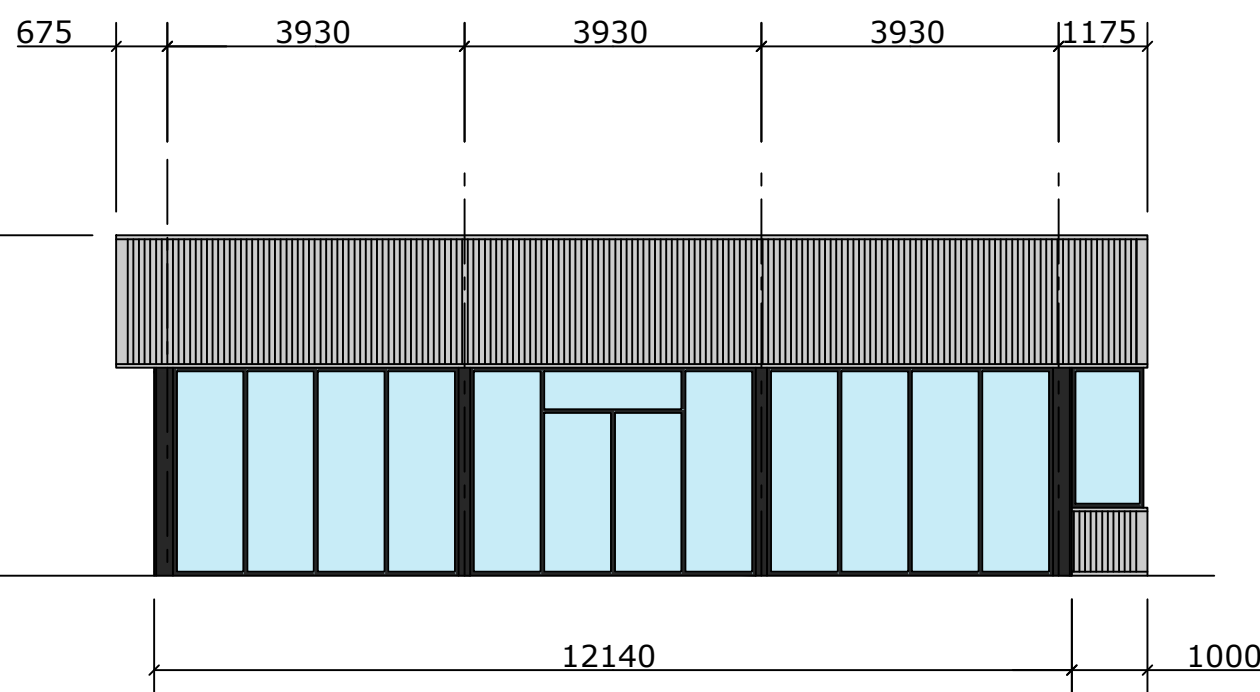


NORTH WEST ELEVATION

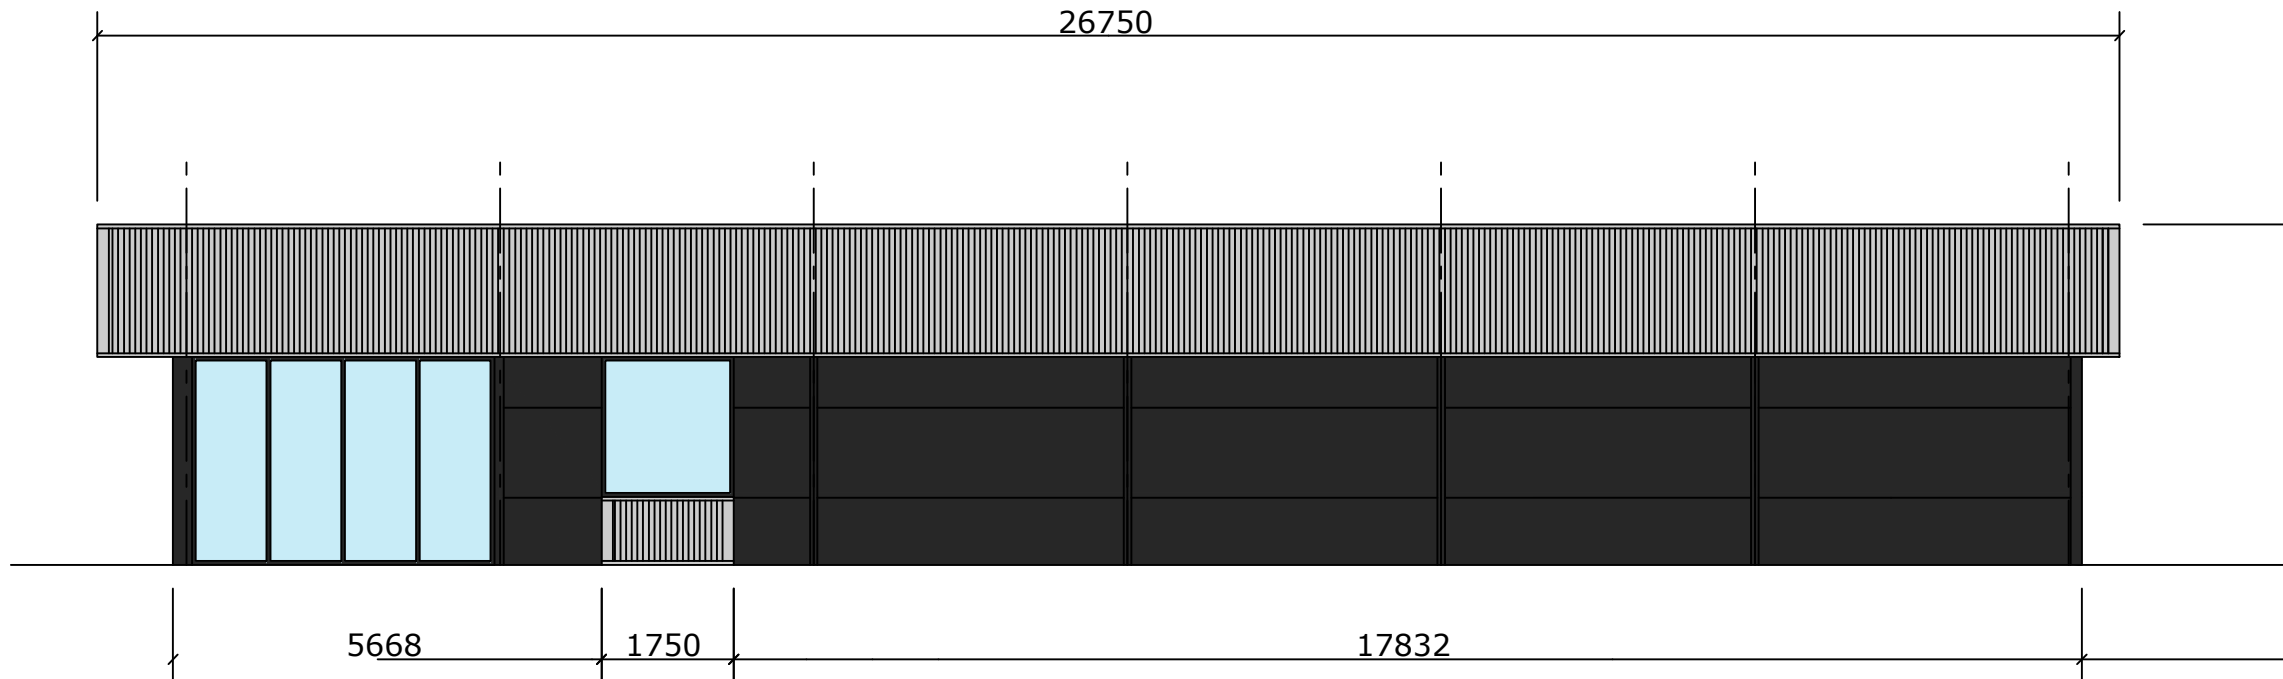

SOUTH WEST ELEVATION

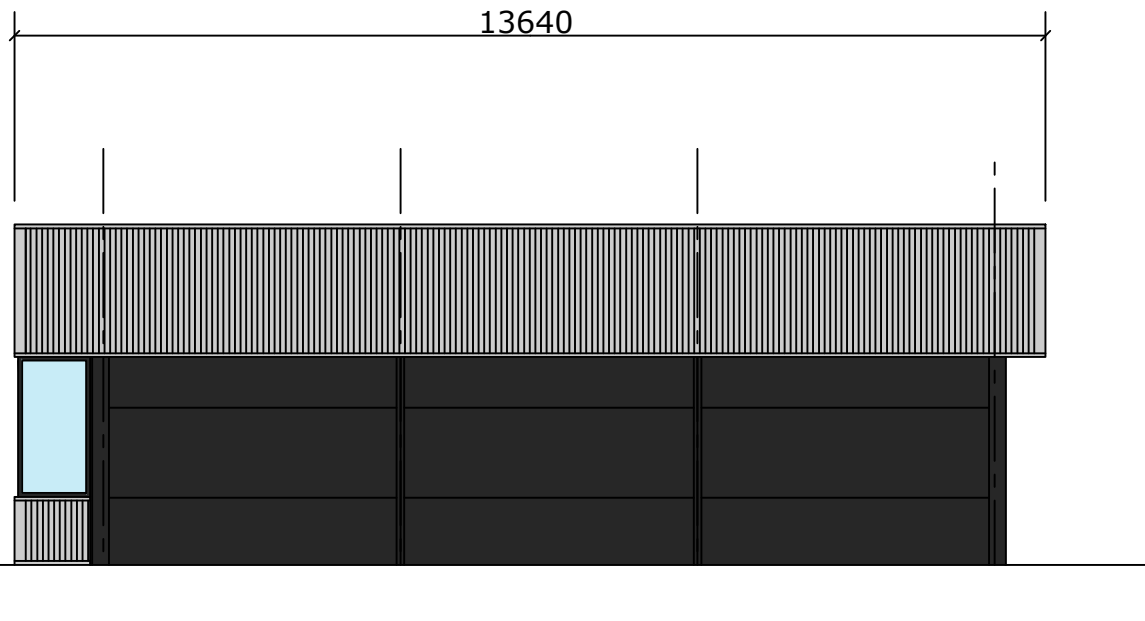

SOUTH EAST ELEVATION

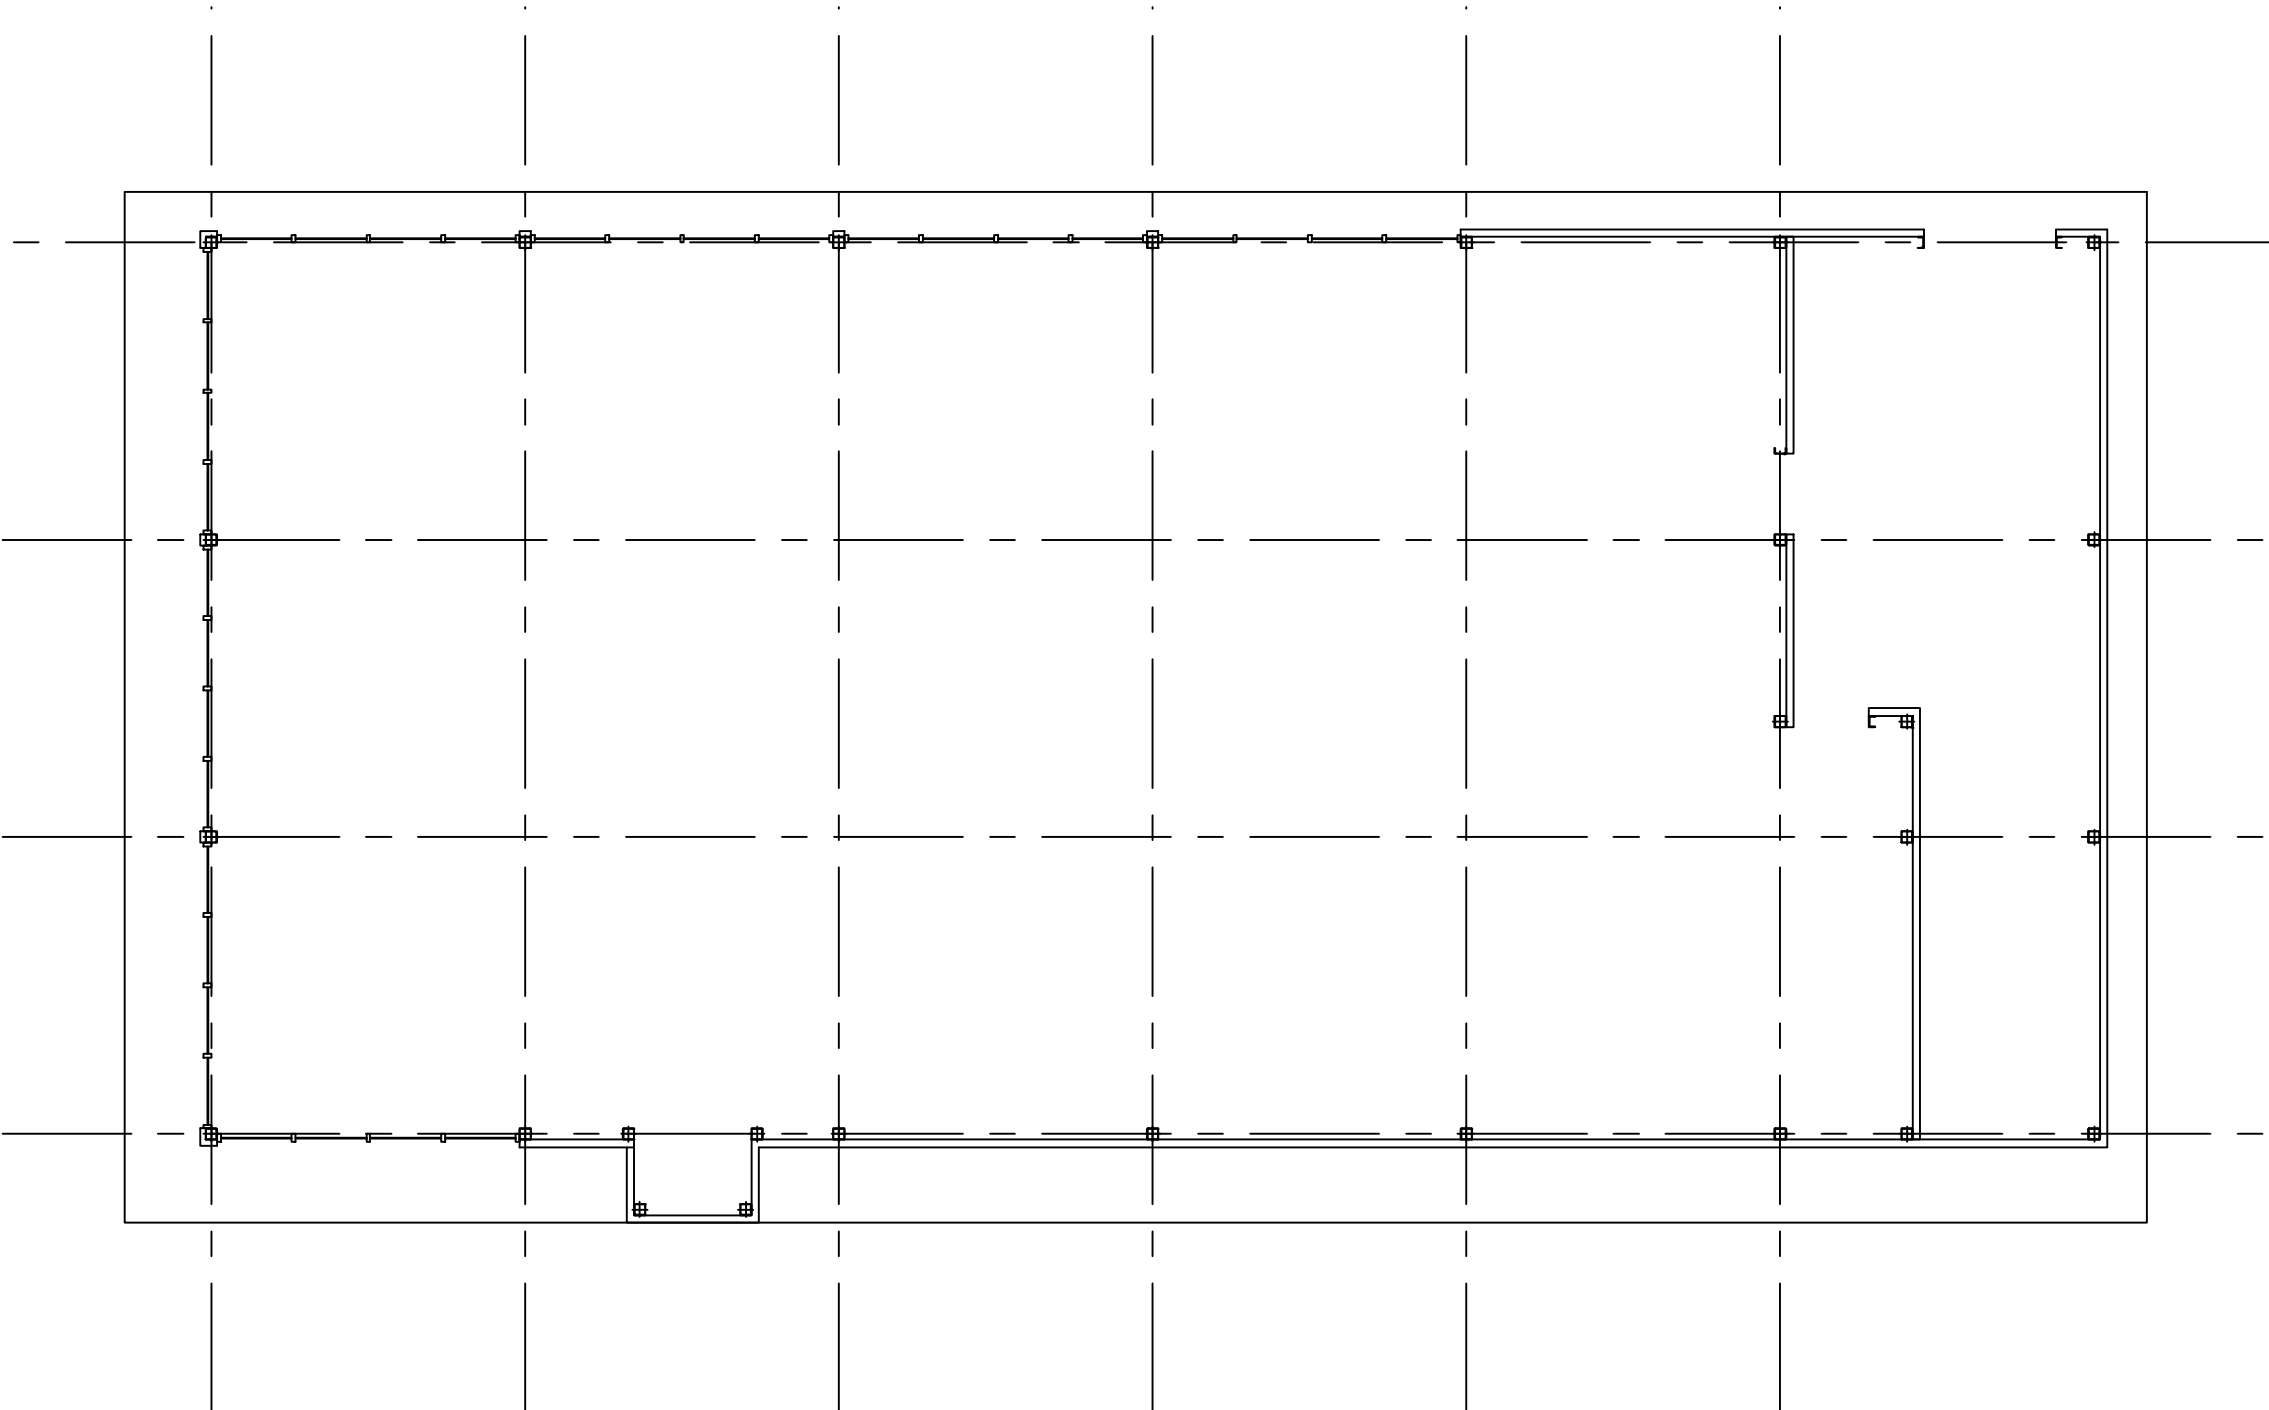

FLOOR LAYOUT

- KEY:
- MARLEY PROFILE 6 CLADDING IN NATURAL GREY
 - ISOCCLAD MICRORIB COMPOSITE PANEL IN BLACK RAL 9005
 - GLAZING (BY OTHER) FRAMES IN BLACK RAL 9005

Rev	Date	Comments	By:
STATUS	Planning		
PROPOSAL	Proposed New Dive Thru' units		
SITE LOCATION	Site off A5156 (Holt Road) A5156/A534 Roundabout Wrexham LL13 9SB		
TITLE	PROPOSED RESTAURANT DRIVE THRU ELEVATIONS		
CLIENT	Euro Garages Limited		
EG Euro Garages JENNINGS DESIGN LIMITED York House, Valley Court, Canal Road, Bradford, West Yorkshire, BD1 4SP. TEL. No. 01274 395422 FAX. No. 01274 395427 E-mail office@jen305.com			
Drawn by: KJA		Checked by: HJ	
Date: April '21		Scales: 1:100 @ A1	
PLAN NO.		181161-PLG-106	
0 5 10 <			