





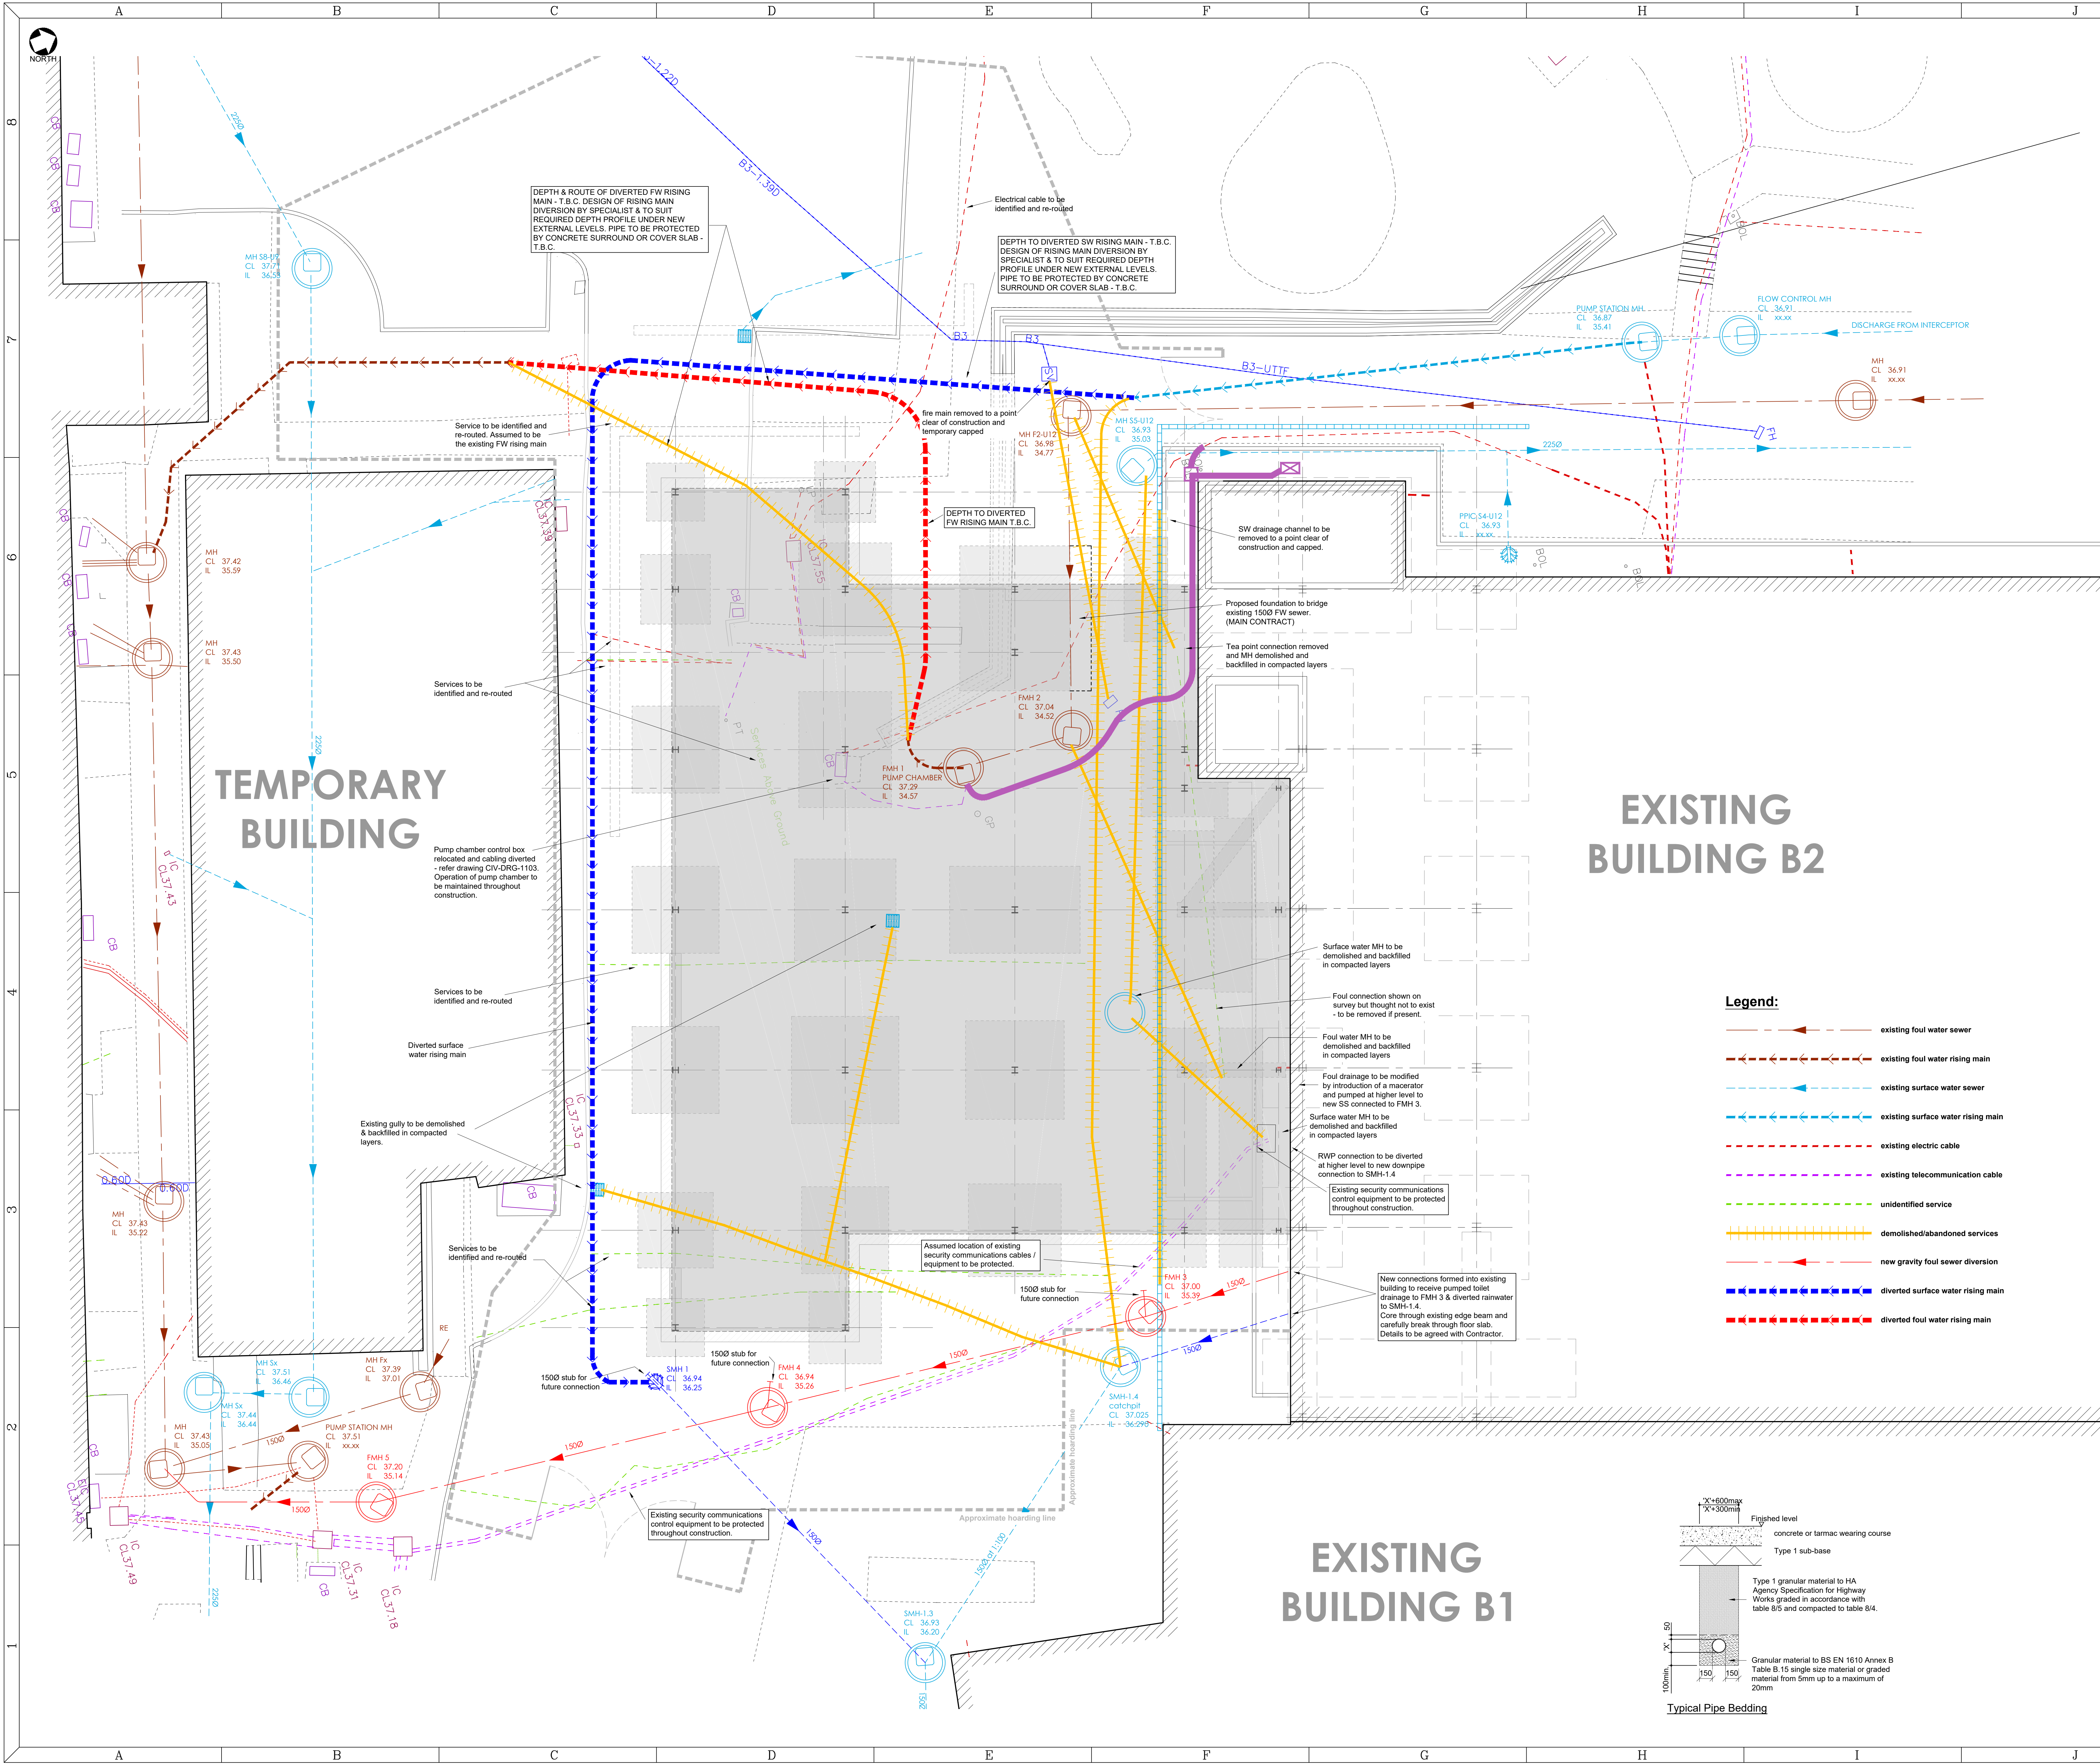

Integrated Project Services
Engineering Design/Build Compliance Consulting

2100 The Crescent,
Birmingham Business Park,
Birmingham, B37 7YE
PHONE: +44(0) 121 289 3471
www.ipsdb.com

CONFIDENTIAL
THE INFORMATION CONTAINED HEREIN MAY NOT BE USED OR REPRODUCED IN ANY MANNER WITHOUT WRITTEN PERMISSION OF INTEGRATED PROJECT SERVICES.

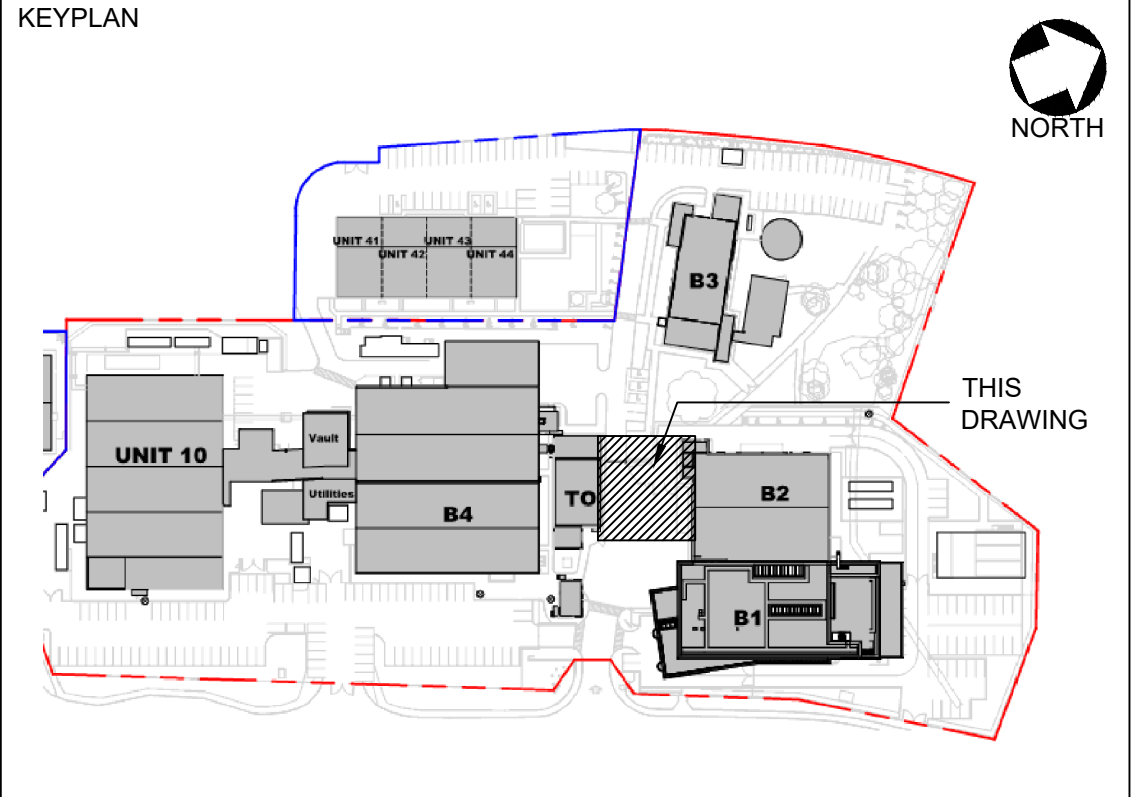

- NOTES:**
- All dimensions are in millimetres (mm) & levels in metres (m) unless noted otherwise.
 - All new manholes to be 4500 ppc unless subject to possible vehicle loading where they are to be 12000 ppc with the following covers specified to BS EN 124:
 - Subject to vehicle loading Internal covers
 - Grade D400, double-sealed, locking screws, recessed if Architects' finishes require.
 - Pump chamber
 - Grade D400, double-sealed, locking screws, recessed if Architects' finishes require.
 - All new pipes & fillings to be polypropylene, HDPE, vitrified clay or concrete. Option based on Contractors preference.
 - Work to comply with the Building Regulations 2010 Approved Document H.
 - Foul Pump chamber to be vented to the outside.
 - Foul Pump chamber to have access panel to allow routine sampling without removing cover.

BACKFILL TO DEMOLISHED CHAMBERS & PIPES TO BE TYPE 6F2/6F5 TO HA SPECIFICATION.

ALL INTERNAL PROPOSED DRAINAGE AS SHOWN IS PRELIMINARY & SUBJECT TO FINAL PROCESS DESIGN.

ALL EXISTING DRAINAGE COVER AND INVERT LEVELS ARE TO BE VERIFIED ON SITE BY THE CONTRACTOR.


ALL ELECTRICAL/TELECOMMUNICATION/UNIDENTIFIED SERVICES WITHIN OR ADJACENT TO THE NEW BUILDING FOOTPRINT TO BE IDENTIFIED AND FUNCTION CONFIRMED. SERVICES TO THEN BE MADE SAFE AND REMOVED/DIVERTED AS REQUIRED.

- Drawing based on:**
- Utility Mapping Survey by GEO Ltd, reference: LS-UT7023 (06/08/2020).
 - Building 1 Drainage Scheme by OPUS, reference: 6428-1P1-01C-XX-F1-DR-C-0501-P1 (11/05/2018).
 - Site Drainage Plan, reference: WM-001-05-02-002-F (23/01/2016).

T0	---	26 MAR 21	LRH	MF	LM	---
A	---	18 MAR 21	LRH	---	---	---
REV	CC No.	DATE	DRAWN	CHECKED	APPROVED	QA APPROVED

ISSUED FOR TENDER

If Uncontrolled is displayed above, the document was valid at the time of printing - user is responsible for ensuring document is current when used

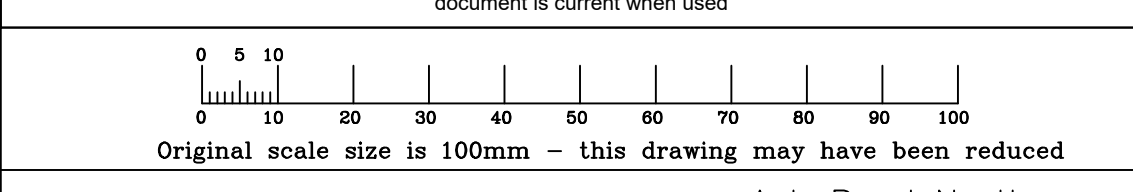



IPSEN
Innovation for patient care

Ash Road North
Wrexham Industrial Estate
Wrexham LL13 9UF

CONFIDENTIAL
THIS DRAWING EMBODIES CONFIDENTIAL INFORMATION WHICH IS THE PROPERTY OF IPSEN BIOPHARM LTD. TO WHOM THE COPYRIGHT AND ALL OTHER TITLE IN THE DRAWING BELONGS. THIS DRAWING MAY NOT BE COPIED OR USED FOR ANY PURPOSE EXCEPT WITH THE WRITTEN CONSENT OF IPSEN BIOPHARM LTD. THE PROVISION OF THIS DRAWING DOES NOT GRANT ANY RIGHTS TO INDUSTRIAL PROPERTY BELONGING TO IPSEN BIOPHARM LTD. OR ANY OTHER PARTY.

SCALE: 1:75 CAD X reference attached Y
Vendor/Original Drawing Ref 20382-CIV-DRG-1102

TITLE:
BUILDING 5: FDPF
Below Ground Services Diversions
Enabling Works

DRAWING No.
Sheet Size A0