


GENERAL NOTES

1. This plan has been prepared for the submission and approval under Town and Country Planning only.

2. Fuel installation to be fully compliant with all relevant current Licensing and Environmental Standard and Regulations.

3. All advertisements outlined are subject to a separate Advertisement Application.

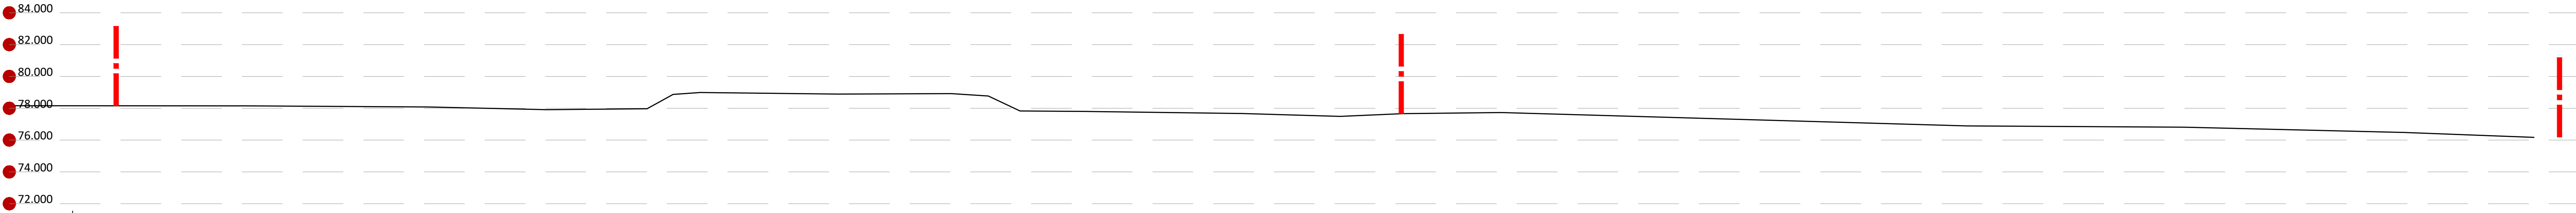

DATUM LINE - 70.000

SOUTH WEST ELEVATION - ELEVATION A




DATUM LINE - 70.000

NORTH WEST ELEVATION - ELEVATION B




DATUM LINE - 70.000

NORTH EAST ELEVATION - ELEVATION C

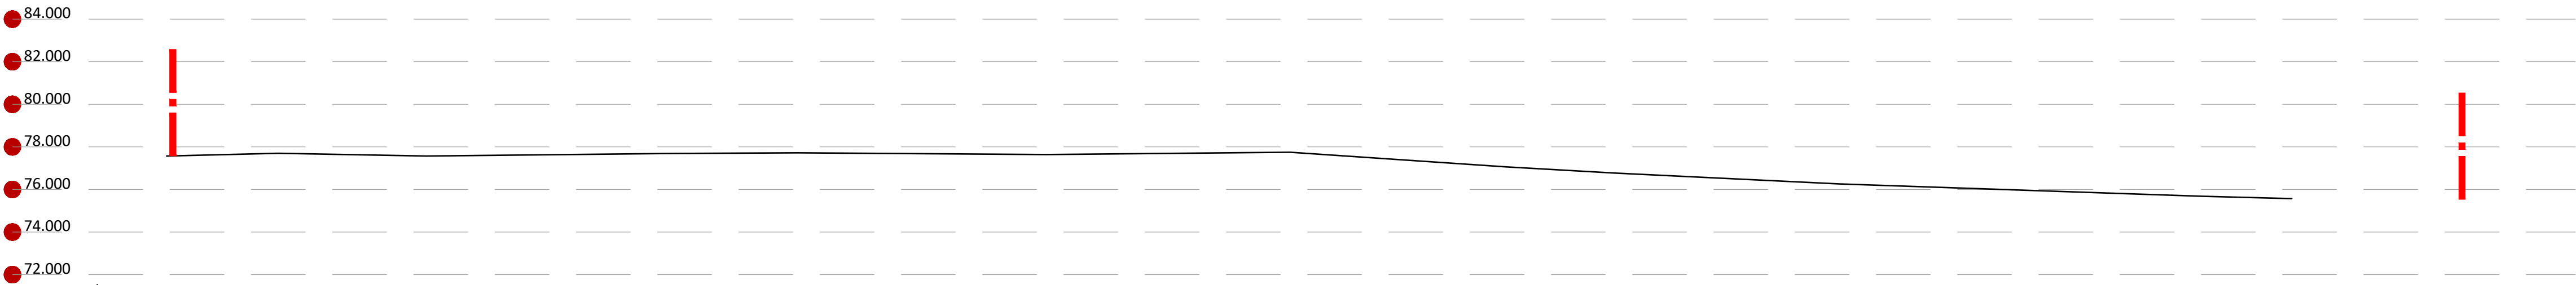

DATUM LINE - 70.000

SOUTH EAST ELEVATION - ELEVATION D

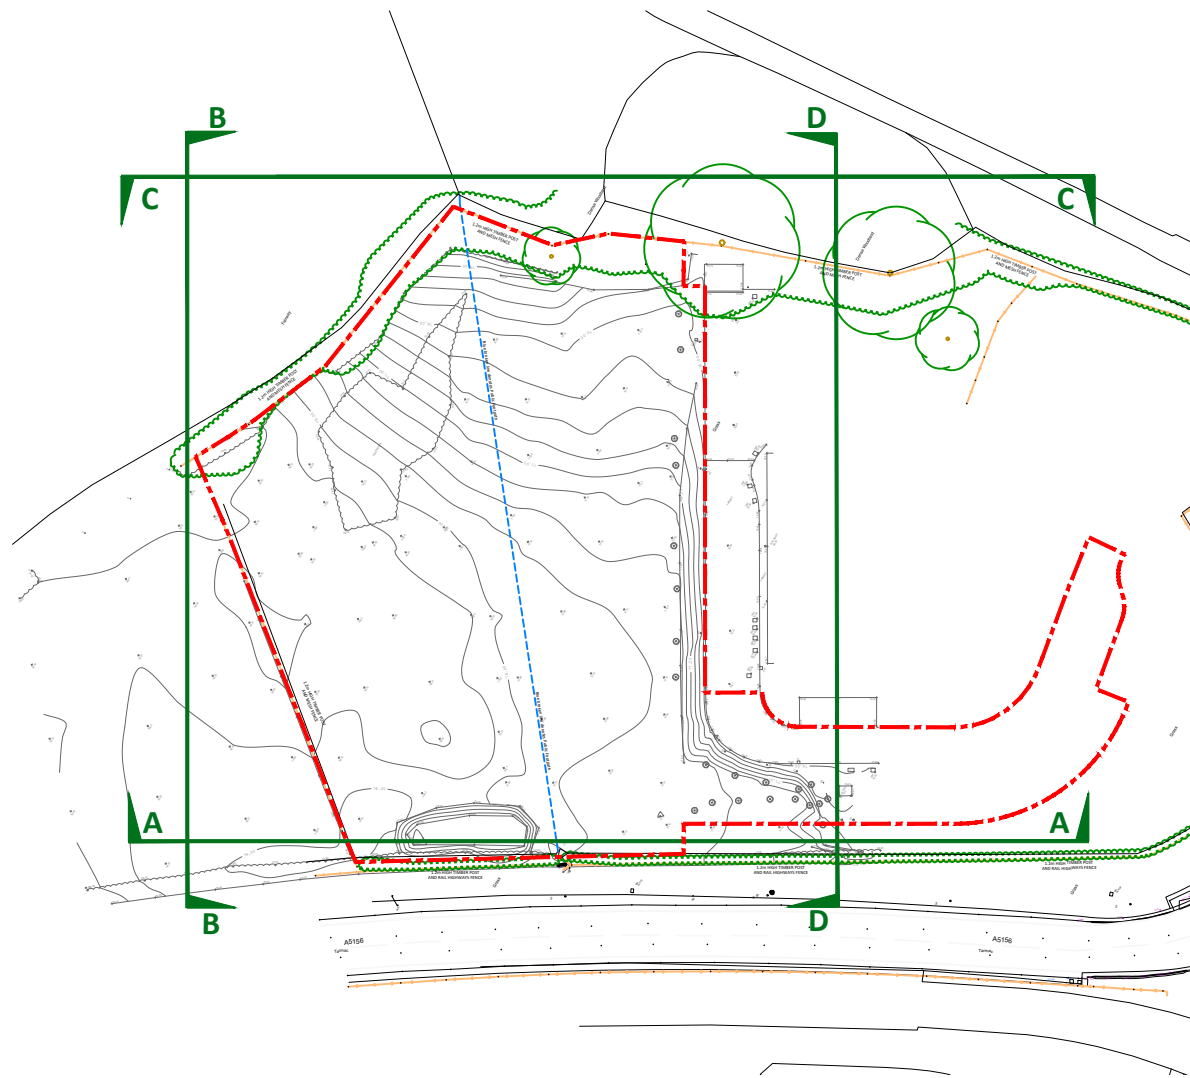

LOCATION PLAN
SCALE 1:1250

A	09.01.19	Red line adjusted to remove PFS from application	MDB
Rev	Date	Comments	By:
STATUS	Planning		
PROPOSAL	Proposed New Dive Thru' units		
SITE LOCATION	Site off A5156 (Holt Road) A5156/A534 Roundabout Wrexham LL13 9SB		
TITLE	<u>EXISTING SITE ELEVATIONS</u>		
CLIENT	Euro Garages Limited		
EG Euro Garages			
JENNINGS DESIGN LIMITED York House, Valley Court, Canal Road, Bradford, West Yorkshire, BD1 4SP. TEL. No. 01274 395422 FAX. No. 01274 395427 E-mail office@jen305.com			
Drawn by: CJW		Checked by: NIJ	
Date: December 2018		Scales: 1:200 @ A1	
PLAN NO.		181161-PLG-102	
0 </			