


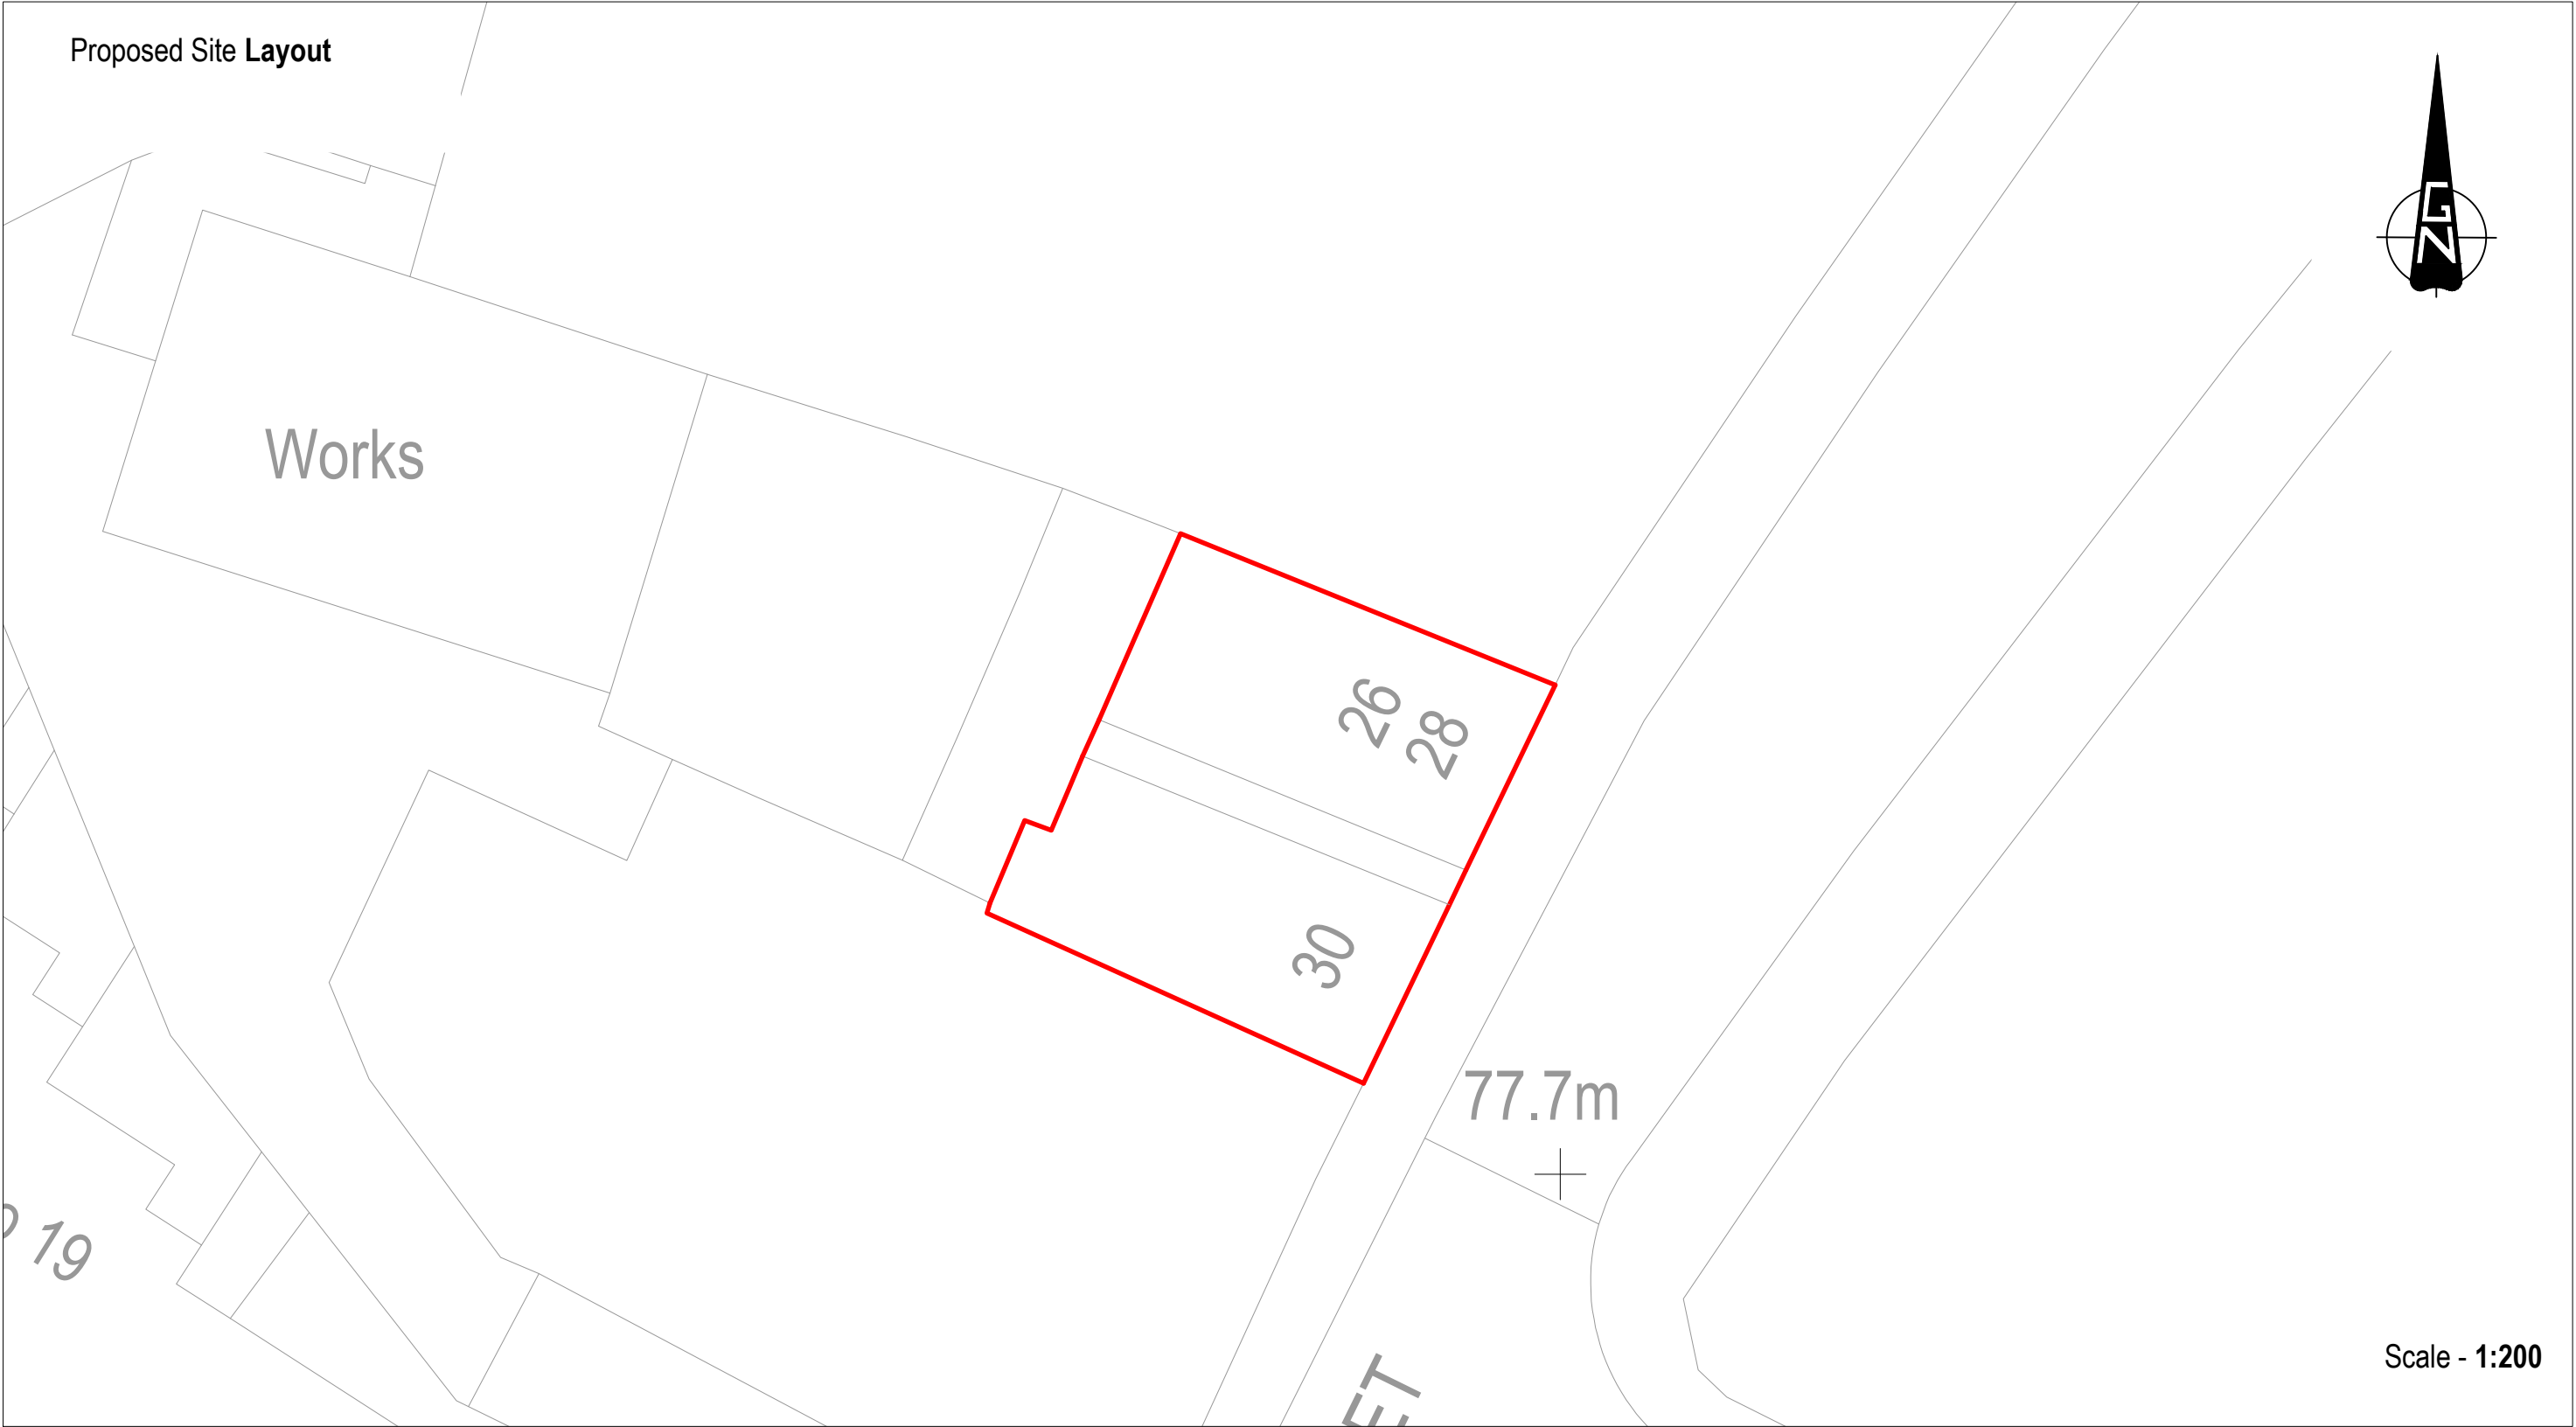

Legend

 Development Site

 Extent of Ownership

Copyright

© Crown Copyright and Database Rights 2021
Ordnance Survey 0100031673

FOR PLANNING ONLY

A: 14 Llys Marina
Bangor Road
Y Felinheli
Gwynedd

E: info@bds-gwynedd.co.uk

T: 01248 295 093



© This drawing is the property of BDS Gwynedd and must not be copied in whole or in part without their written permission. All discrepancies and errors or omissions must be reported to BDS Gwynedd prior to works commencing. This drawing must not be scaled.

Address: **Listed Building Consent**
Flat 4, Burton Buildings, Wrexham

Title: **Site Plan**

Drawn: HGJ	Checked: -	Date: 17.04.21
Scale: 1:200@A3	Job: 12392	Drawing No: AL.00.02

Rev: -