


Floor Plan

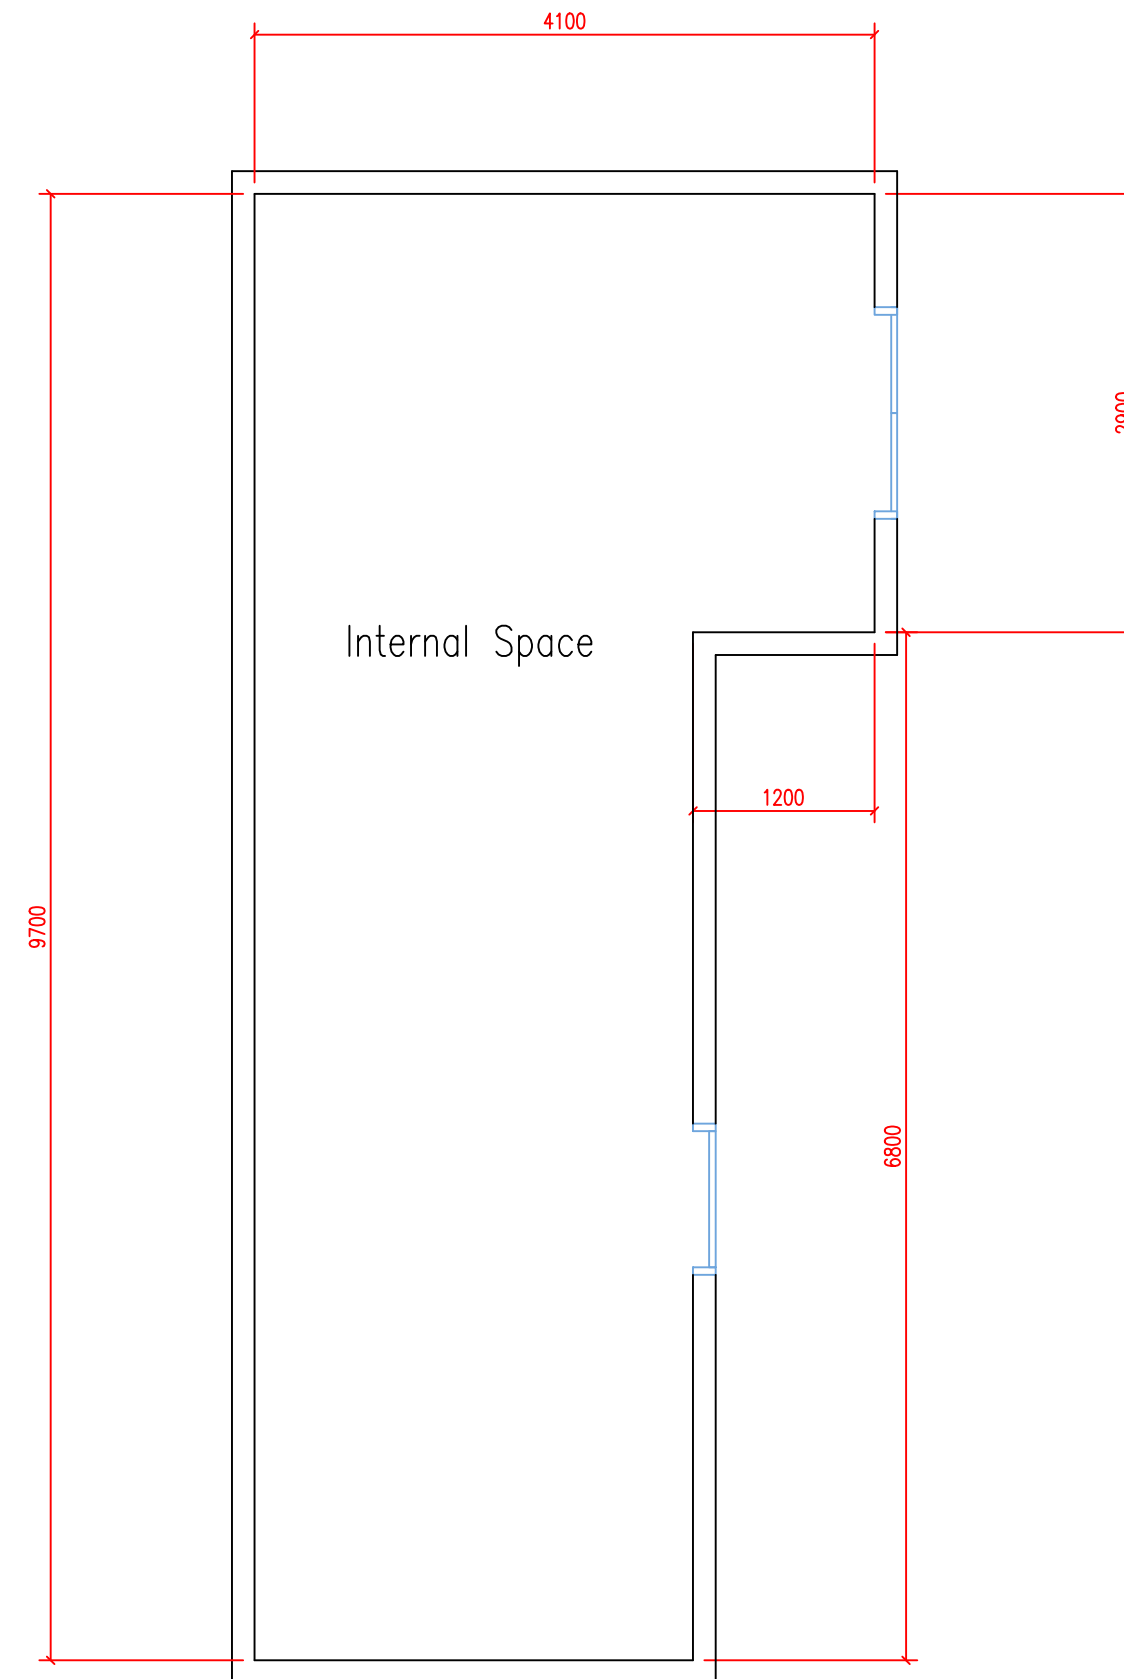

Address: Harebell Cottage		
Detail: Timber Shed Floor Plan		
Scale: 1:50	Date: April 2021	A2