


CROWN COPYRIGHT AND DATABASE RIGHTS 2020 OS LICENSE 100019980

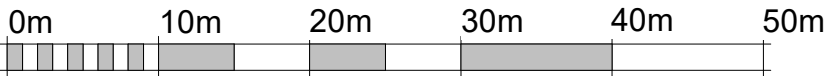

VISUAL SCALE 1:500 @ A3

Existing Site Plan

1 : 500

Rev.	Revision description	Drawn	Checked	Date
------	----------------------	-------	---------	------



Project	Five Oaks, Legacy LL14 4ER	Scale @ A3	Drawn By	Checked By	Date
		1 : 500	GE	-	13.01.21
Title	Existing Site Plan	Job No.	Sheet No.	Rev.	
		Drawing Number	21-01	A002	A