


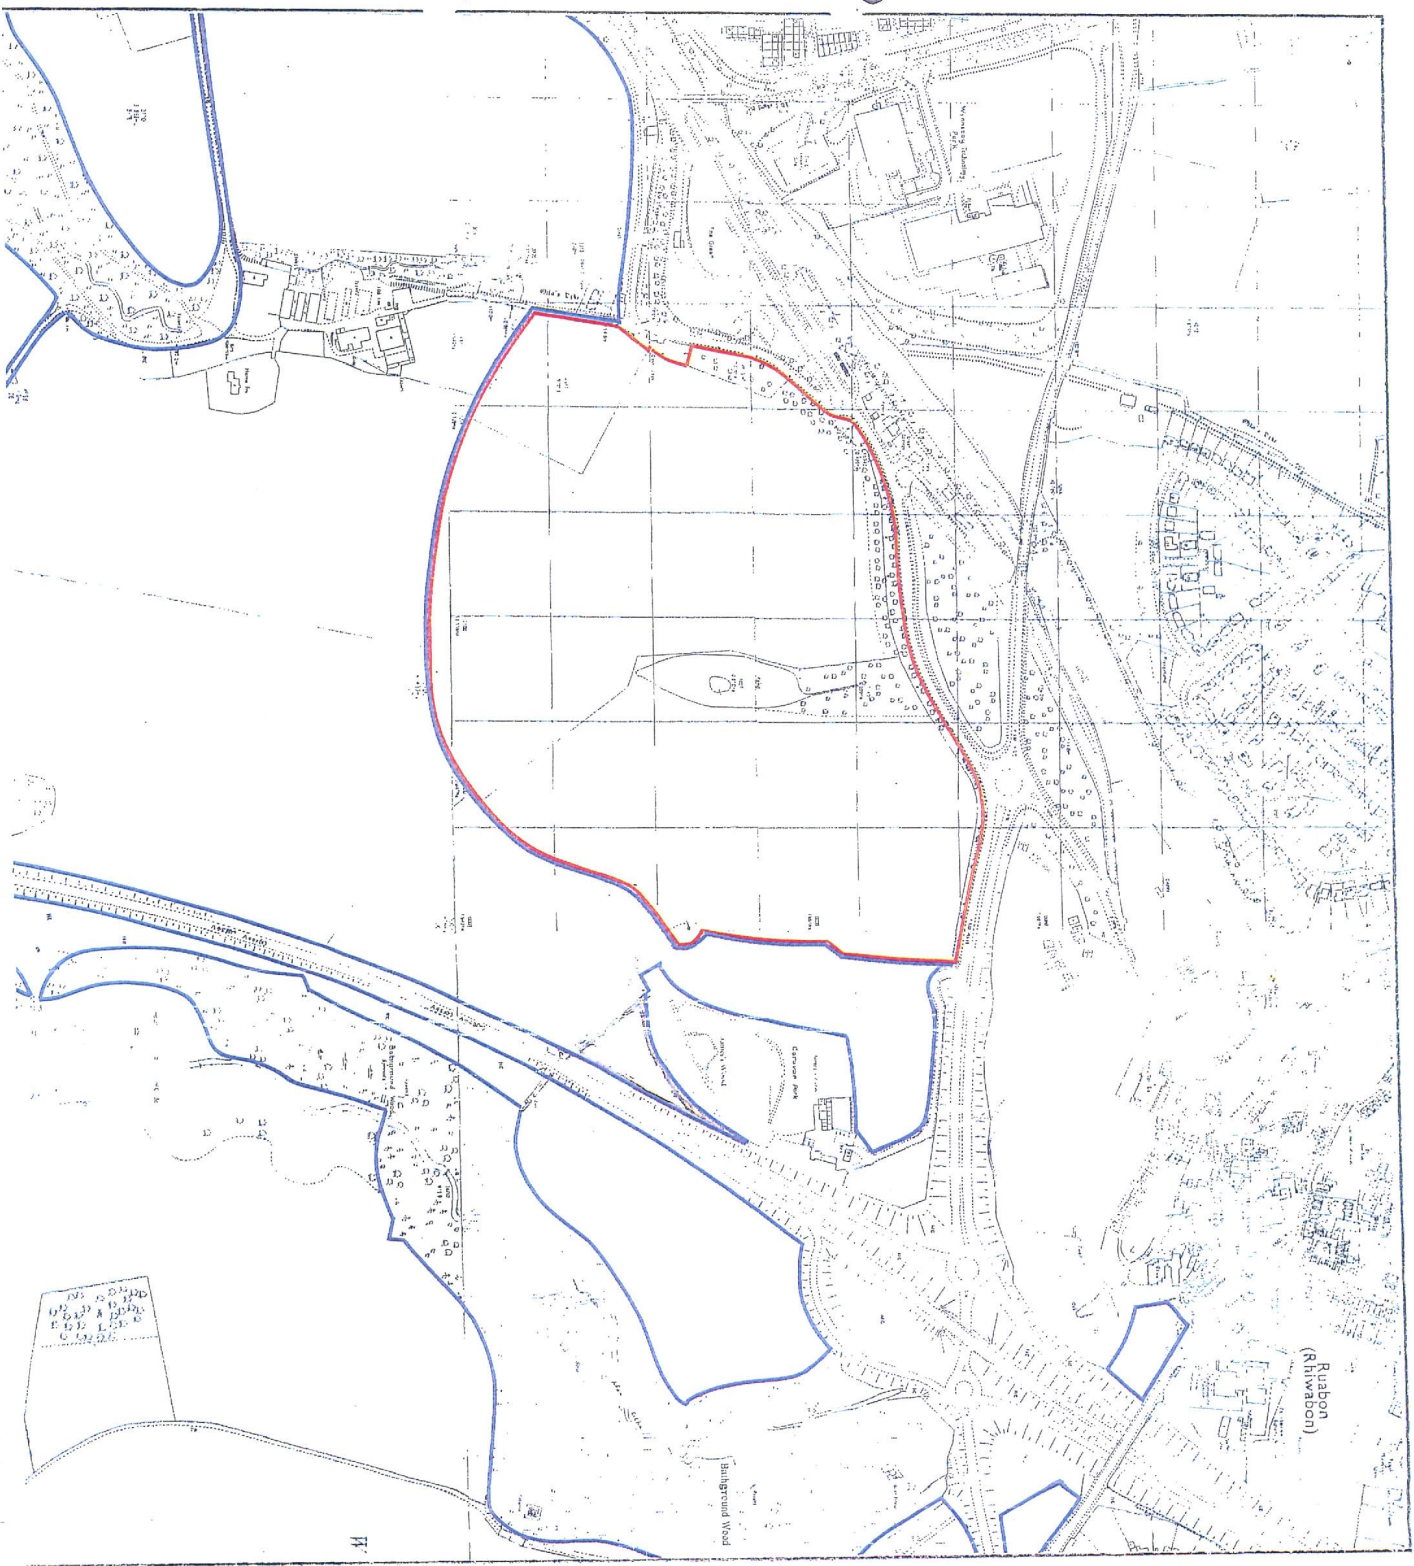

P:2003/1486
CD 1467

WREKHAM COUNTY
BOROUGH COUNCIL
30 JUL 1997
PLANNING DEPARTMENT

WREKHAM COUNTY
BOROUGH COUNCIL
24 DEC 2003
PLANNING DEPARTMENT
APPROVED

WREKHAM COUNTY
BOROUGH COUNCIL
06 JUN 2005
PLANNING DEPARTMENT
APPROVED

PROJECT
Wrexham Maelor Local Plan
Forward to 2011 / Business Park
Allocation J1 (V)

DRAWING TITLE

APPLICATION SITE PLAN

DATE
25.5.95

DRAWN BY
CJH
FTH
SHB

SCALE
1:5000

DRAWING NO
W489-022

CHAPMAN
WARREN
Project Design