


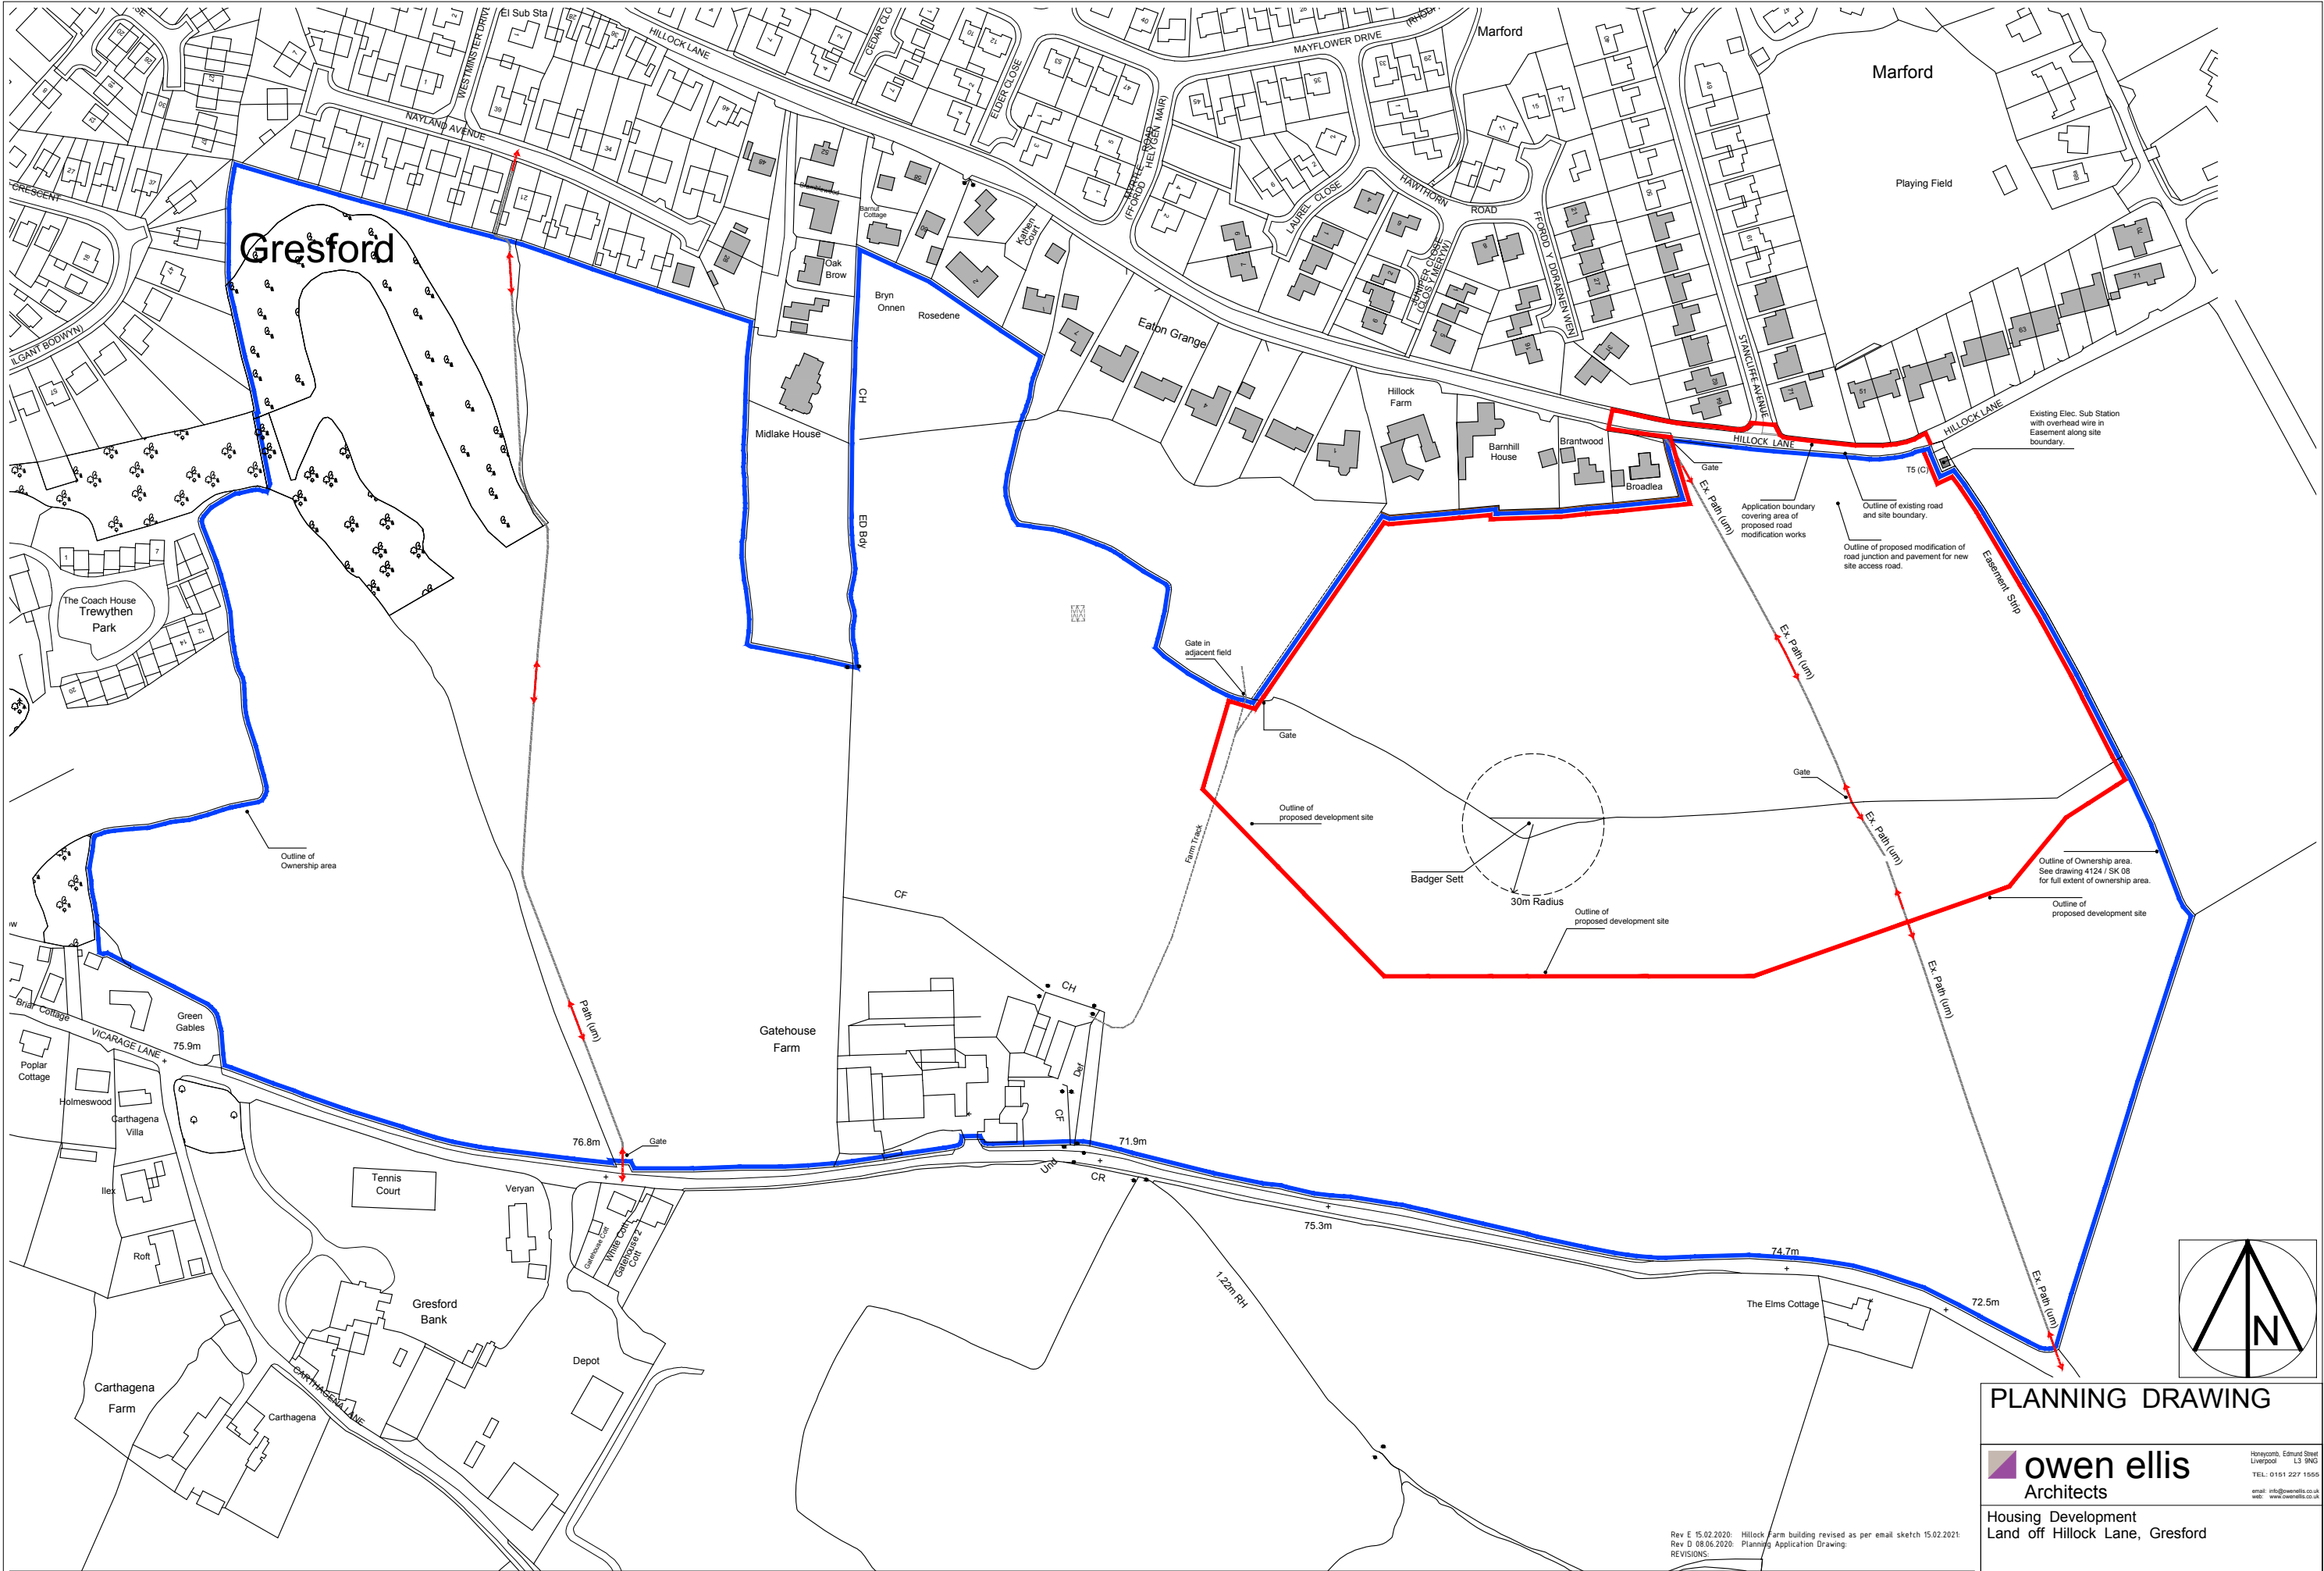

GA Site Plan: Existing plan showing Ownership boundary and application site area.

KEY:
— Planning application site area. 6.713 Hectares
— Ownership site area. 26.437 Hectares



Rev E 15.02.2020: Hillock Farm building revised as per email sketch 15.02.2021.
Rev D 08.06.2020: Planning Application Drawing.
REVISIONS:

PLANNING DRAWING	
 owen ellis Architects	
Housing Development Land off Hillock Lane, Gresford	
GA Site Plan: Existing plan showing Ownership boundary and application site area.	
DRAWING NUMBER 4124 / SK 08	REVISION 15.02.2021 E
DATE 04.10.2019	SCALE 1:2500 @ A3