

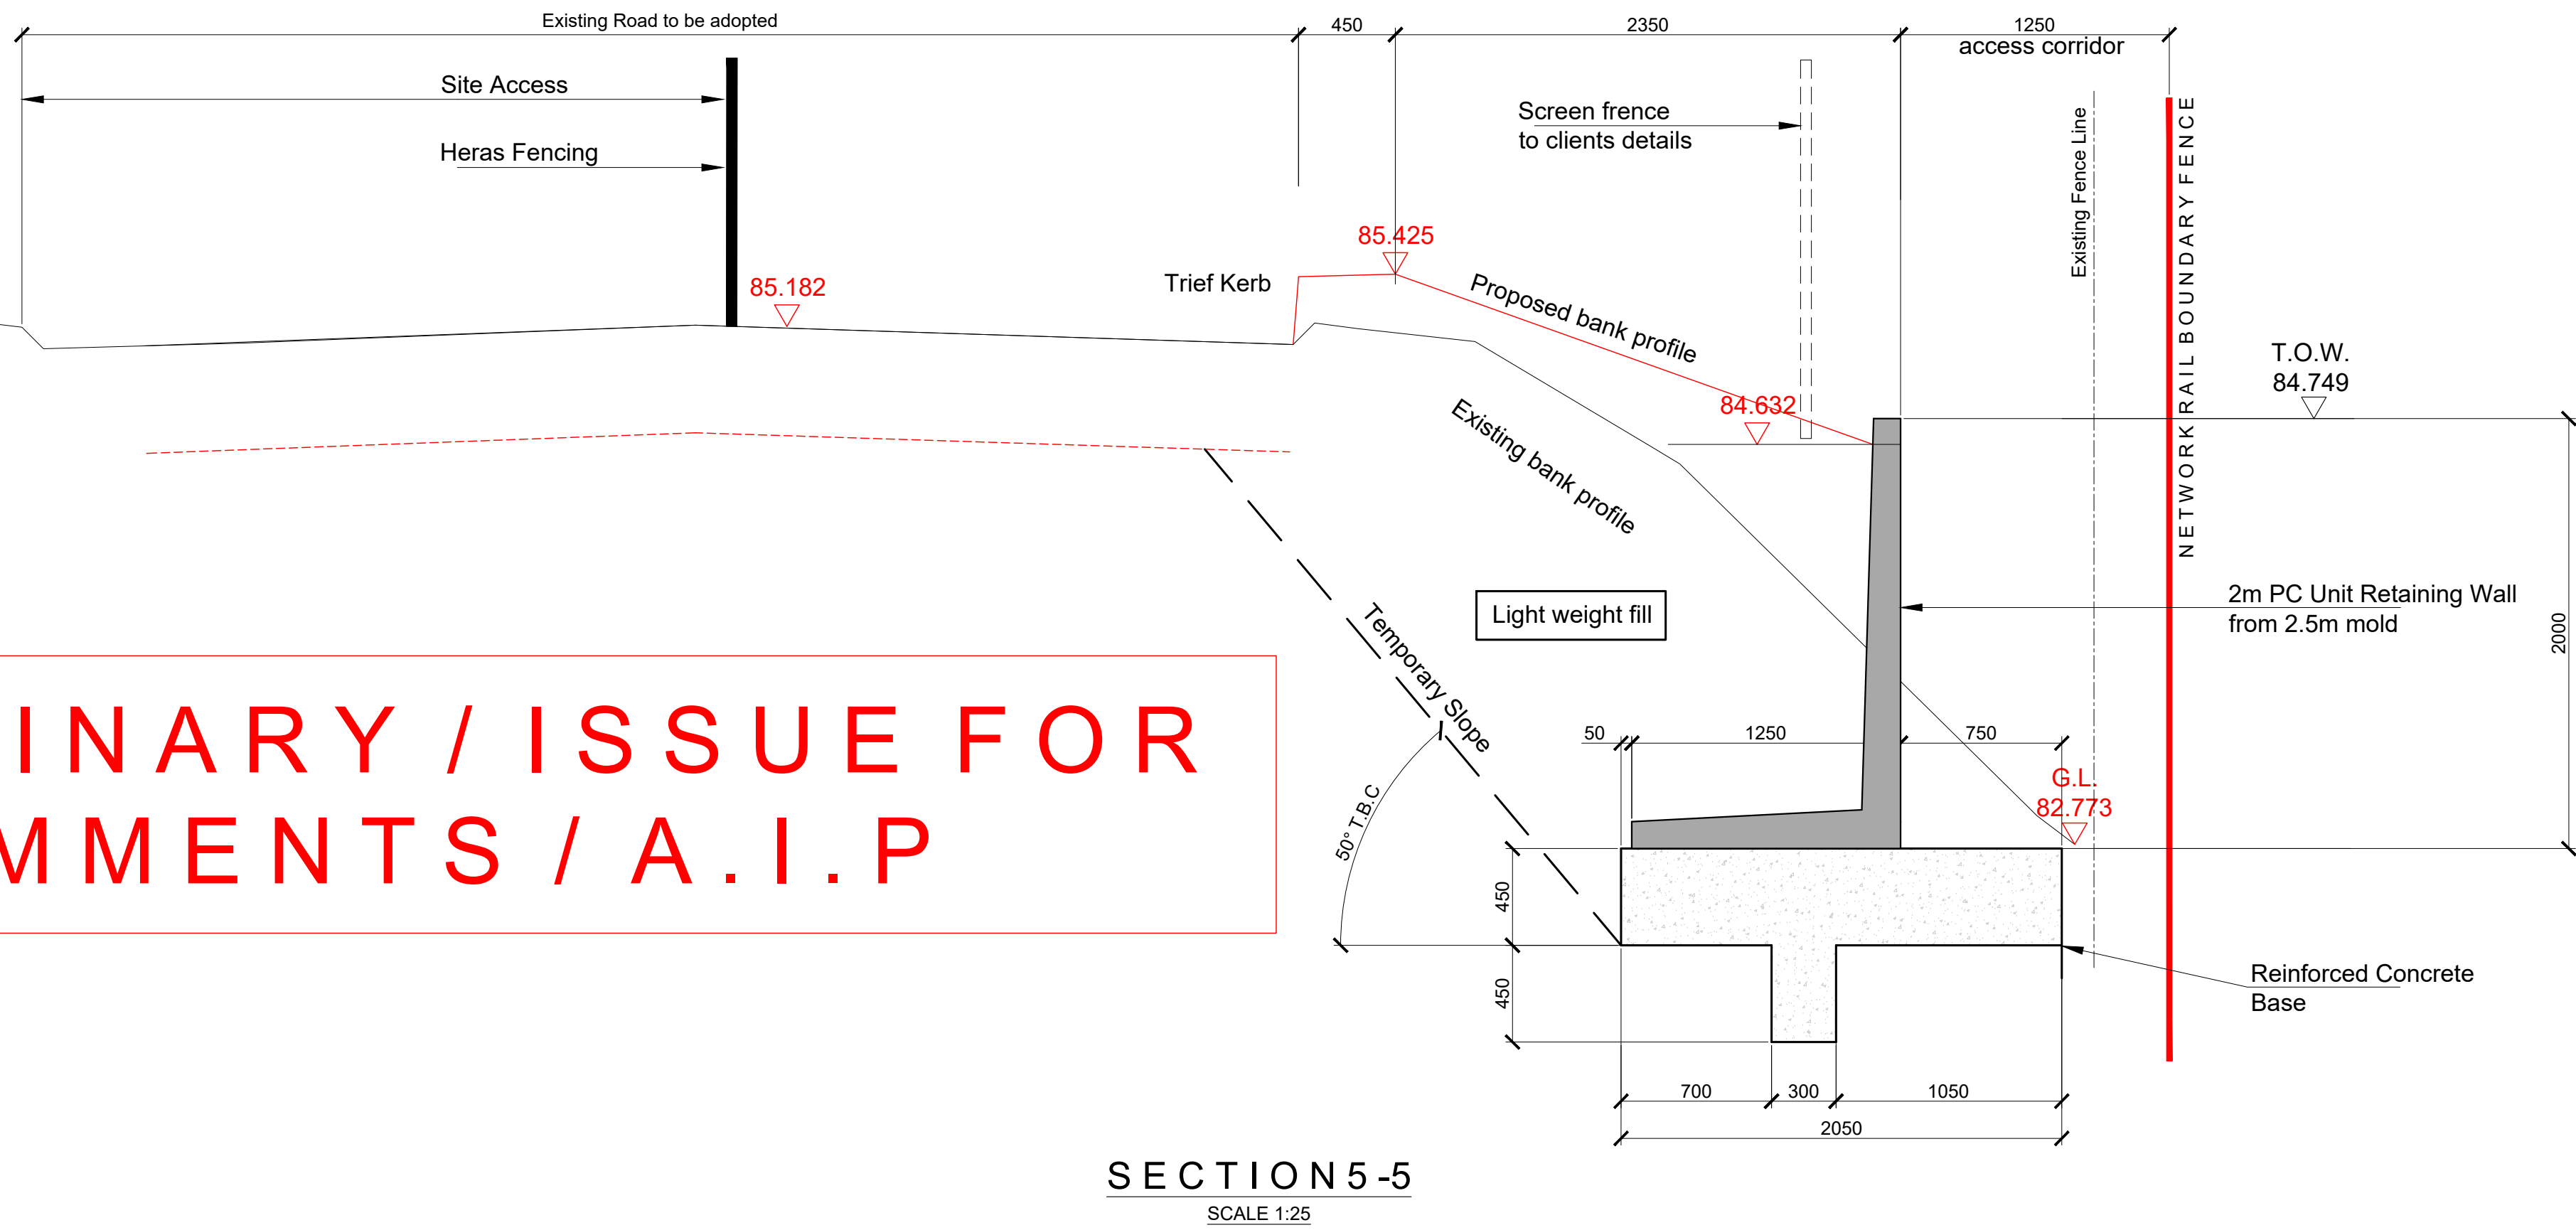
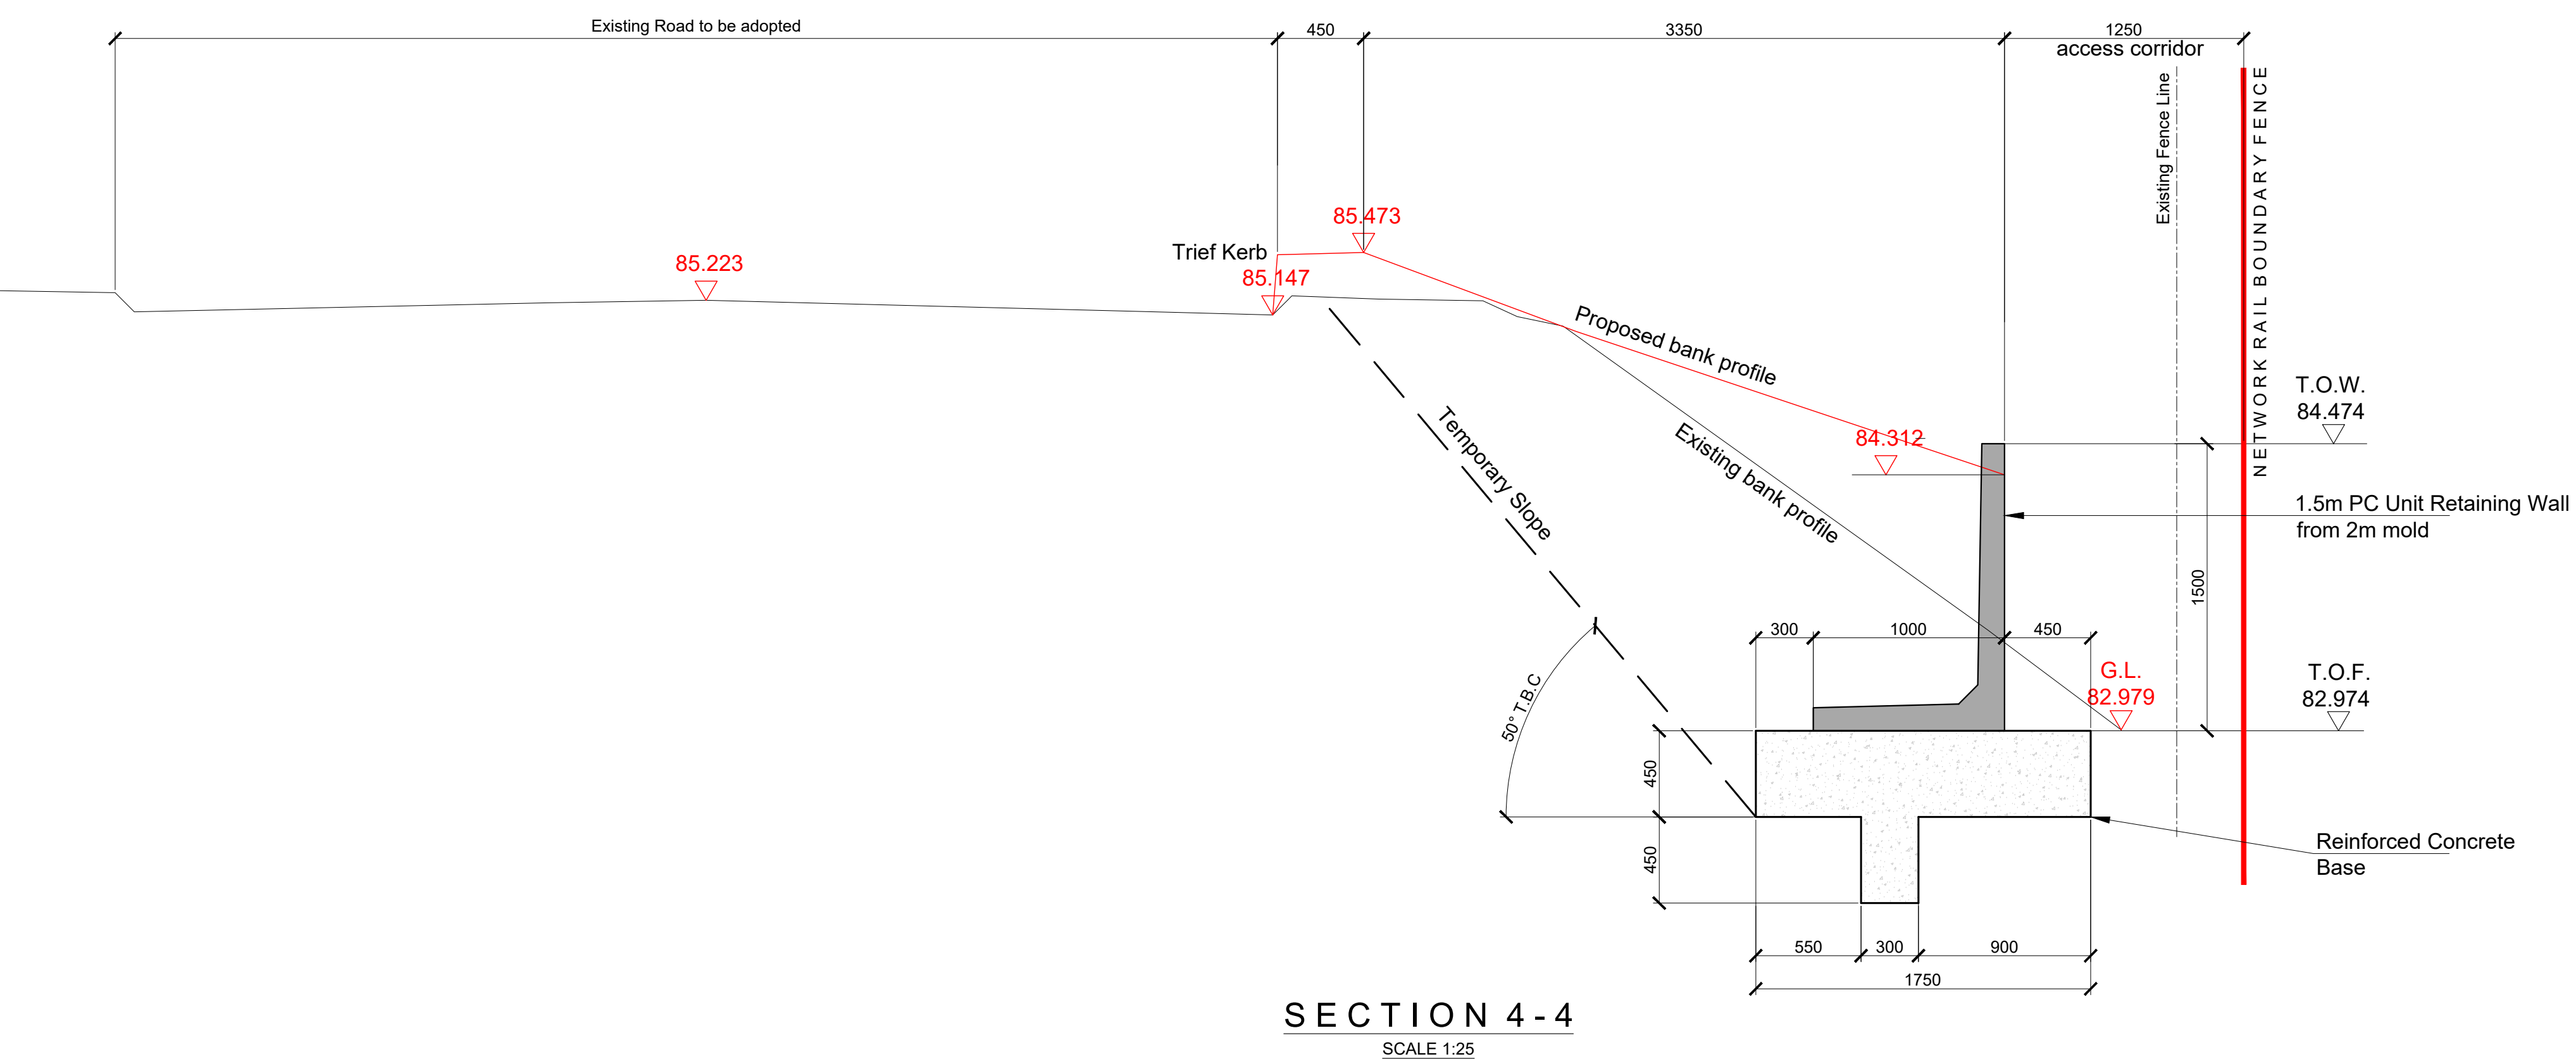
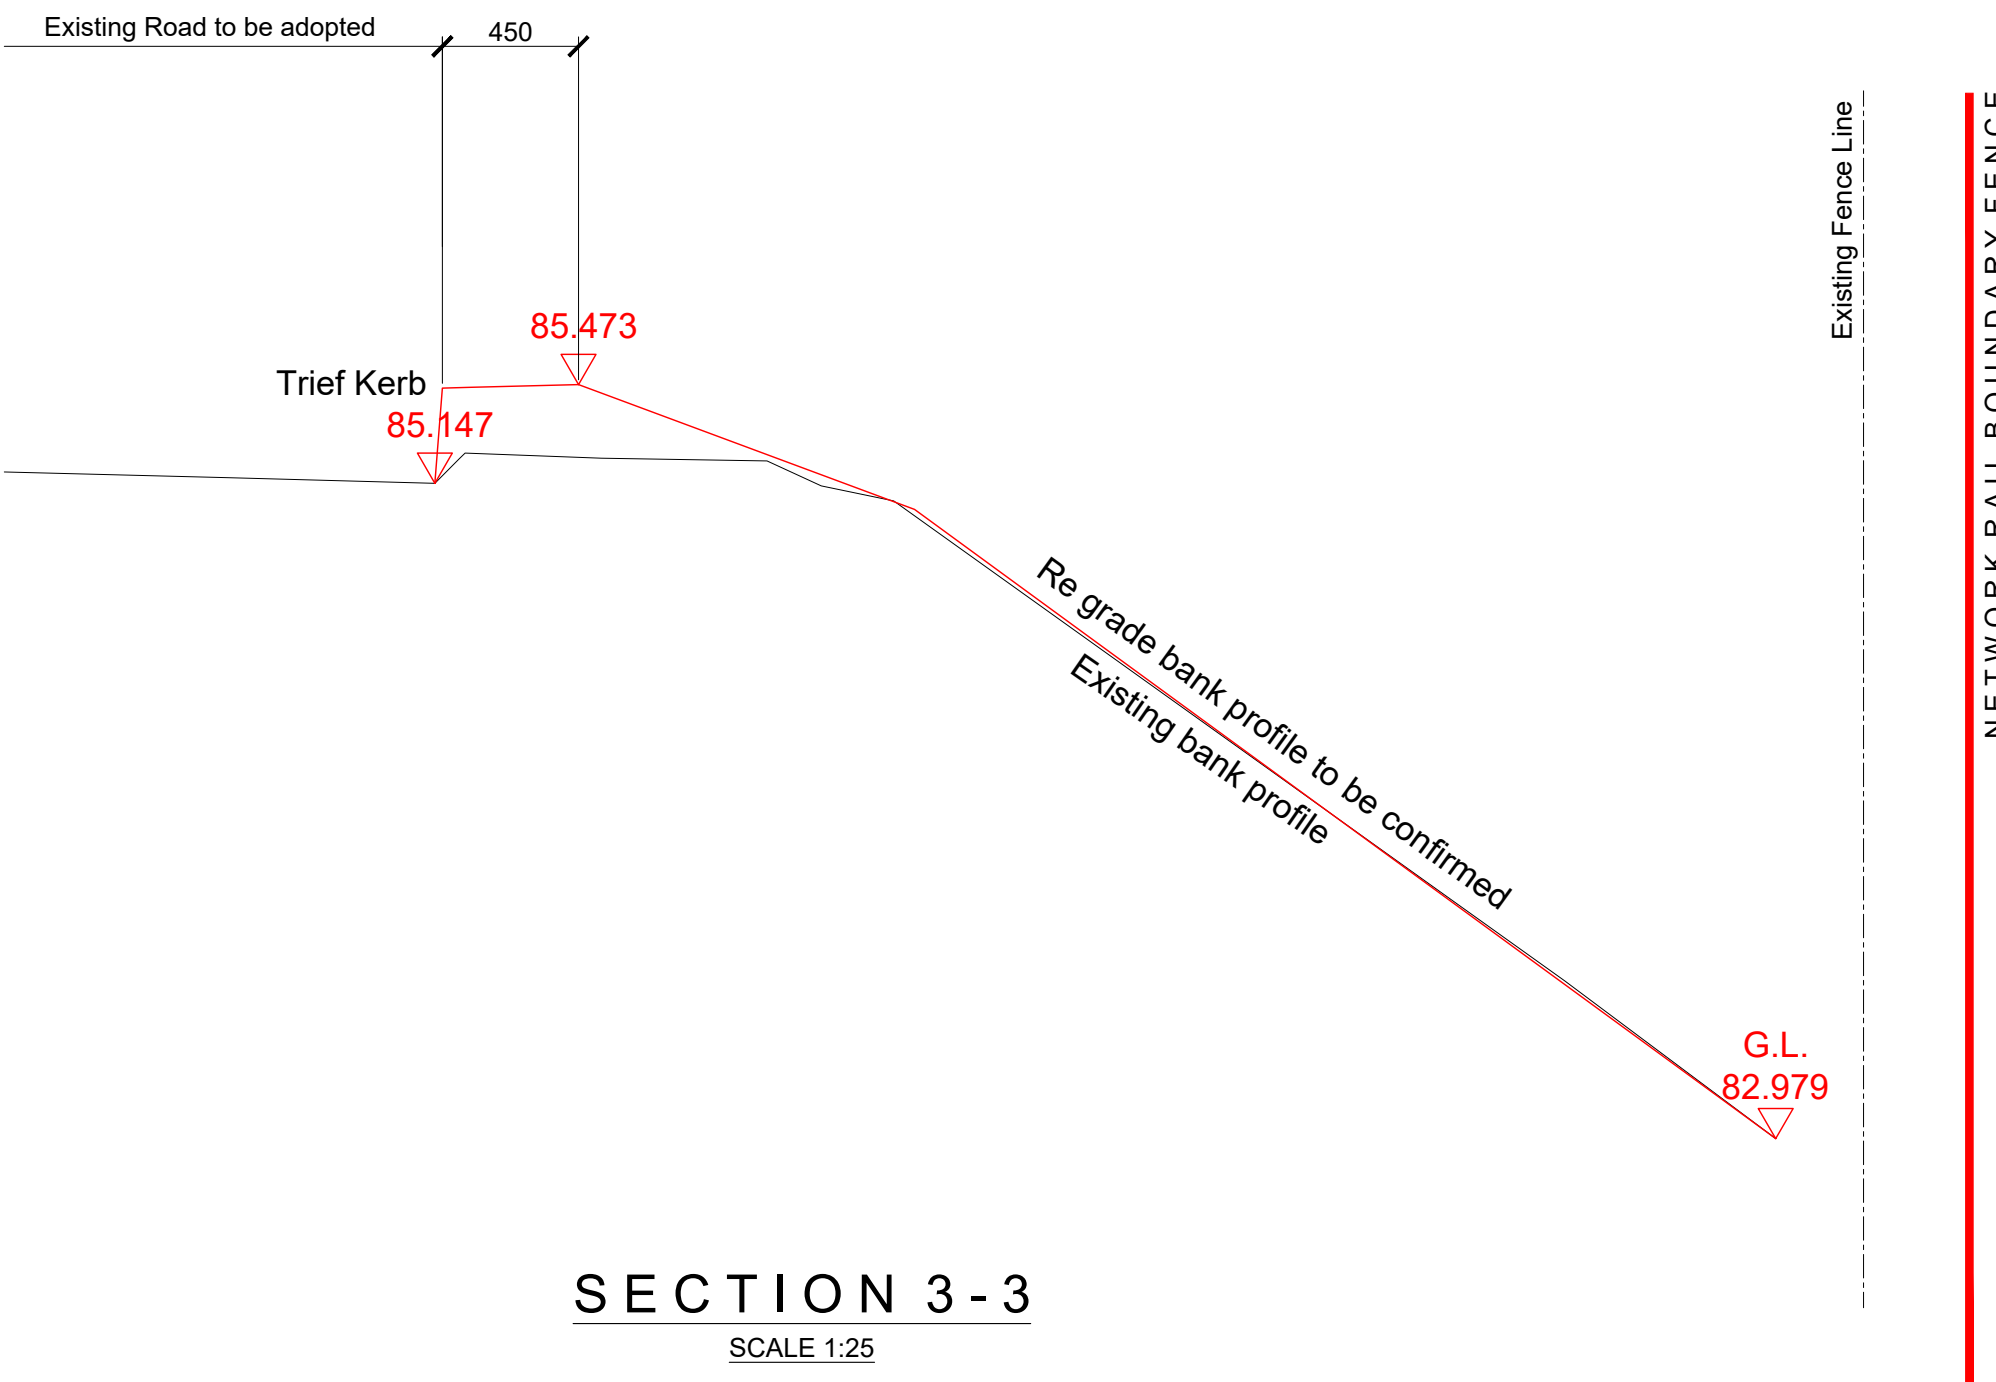
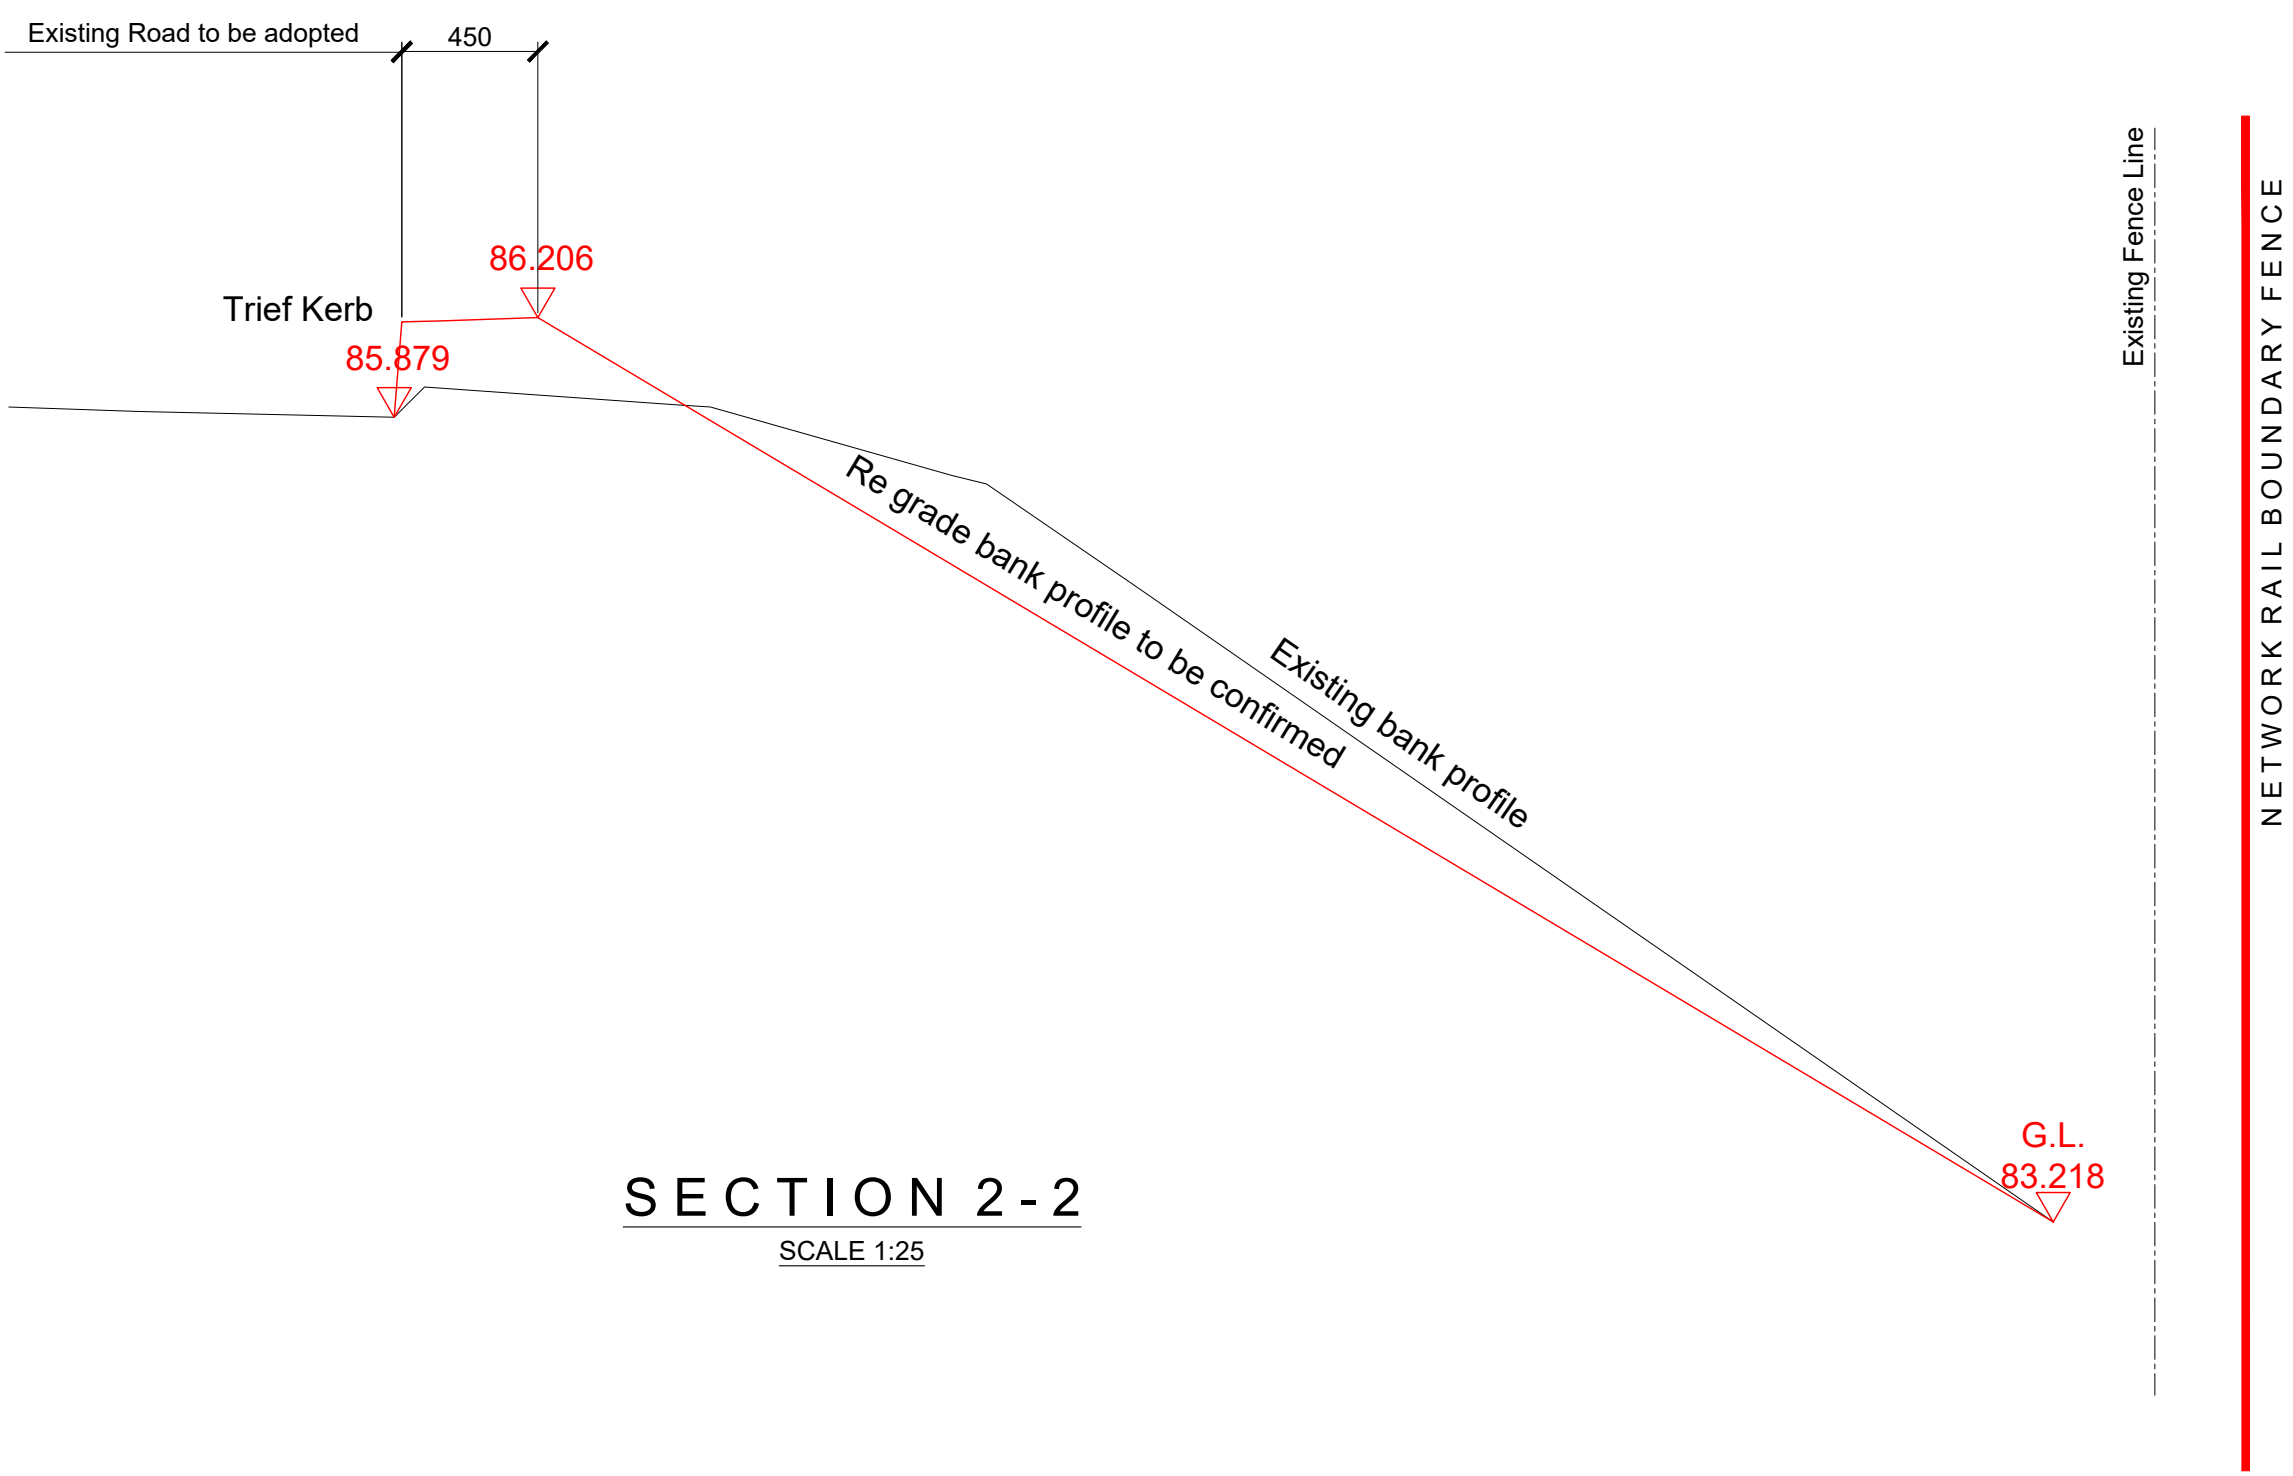
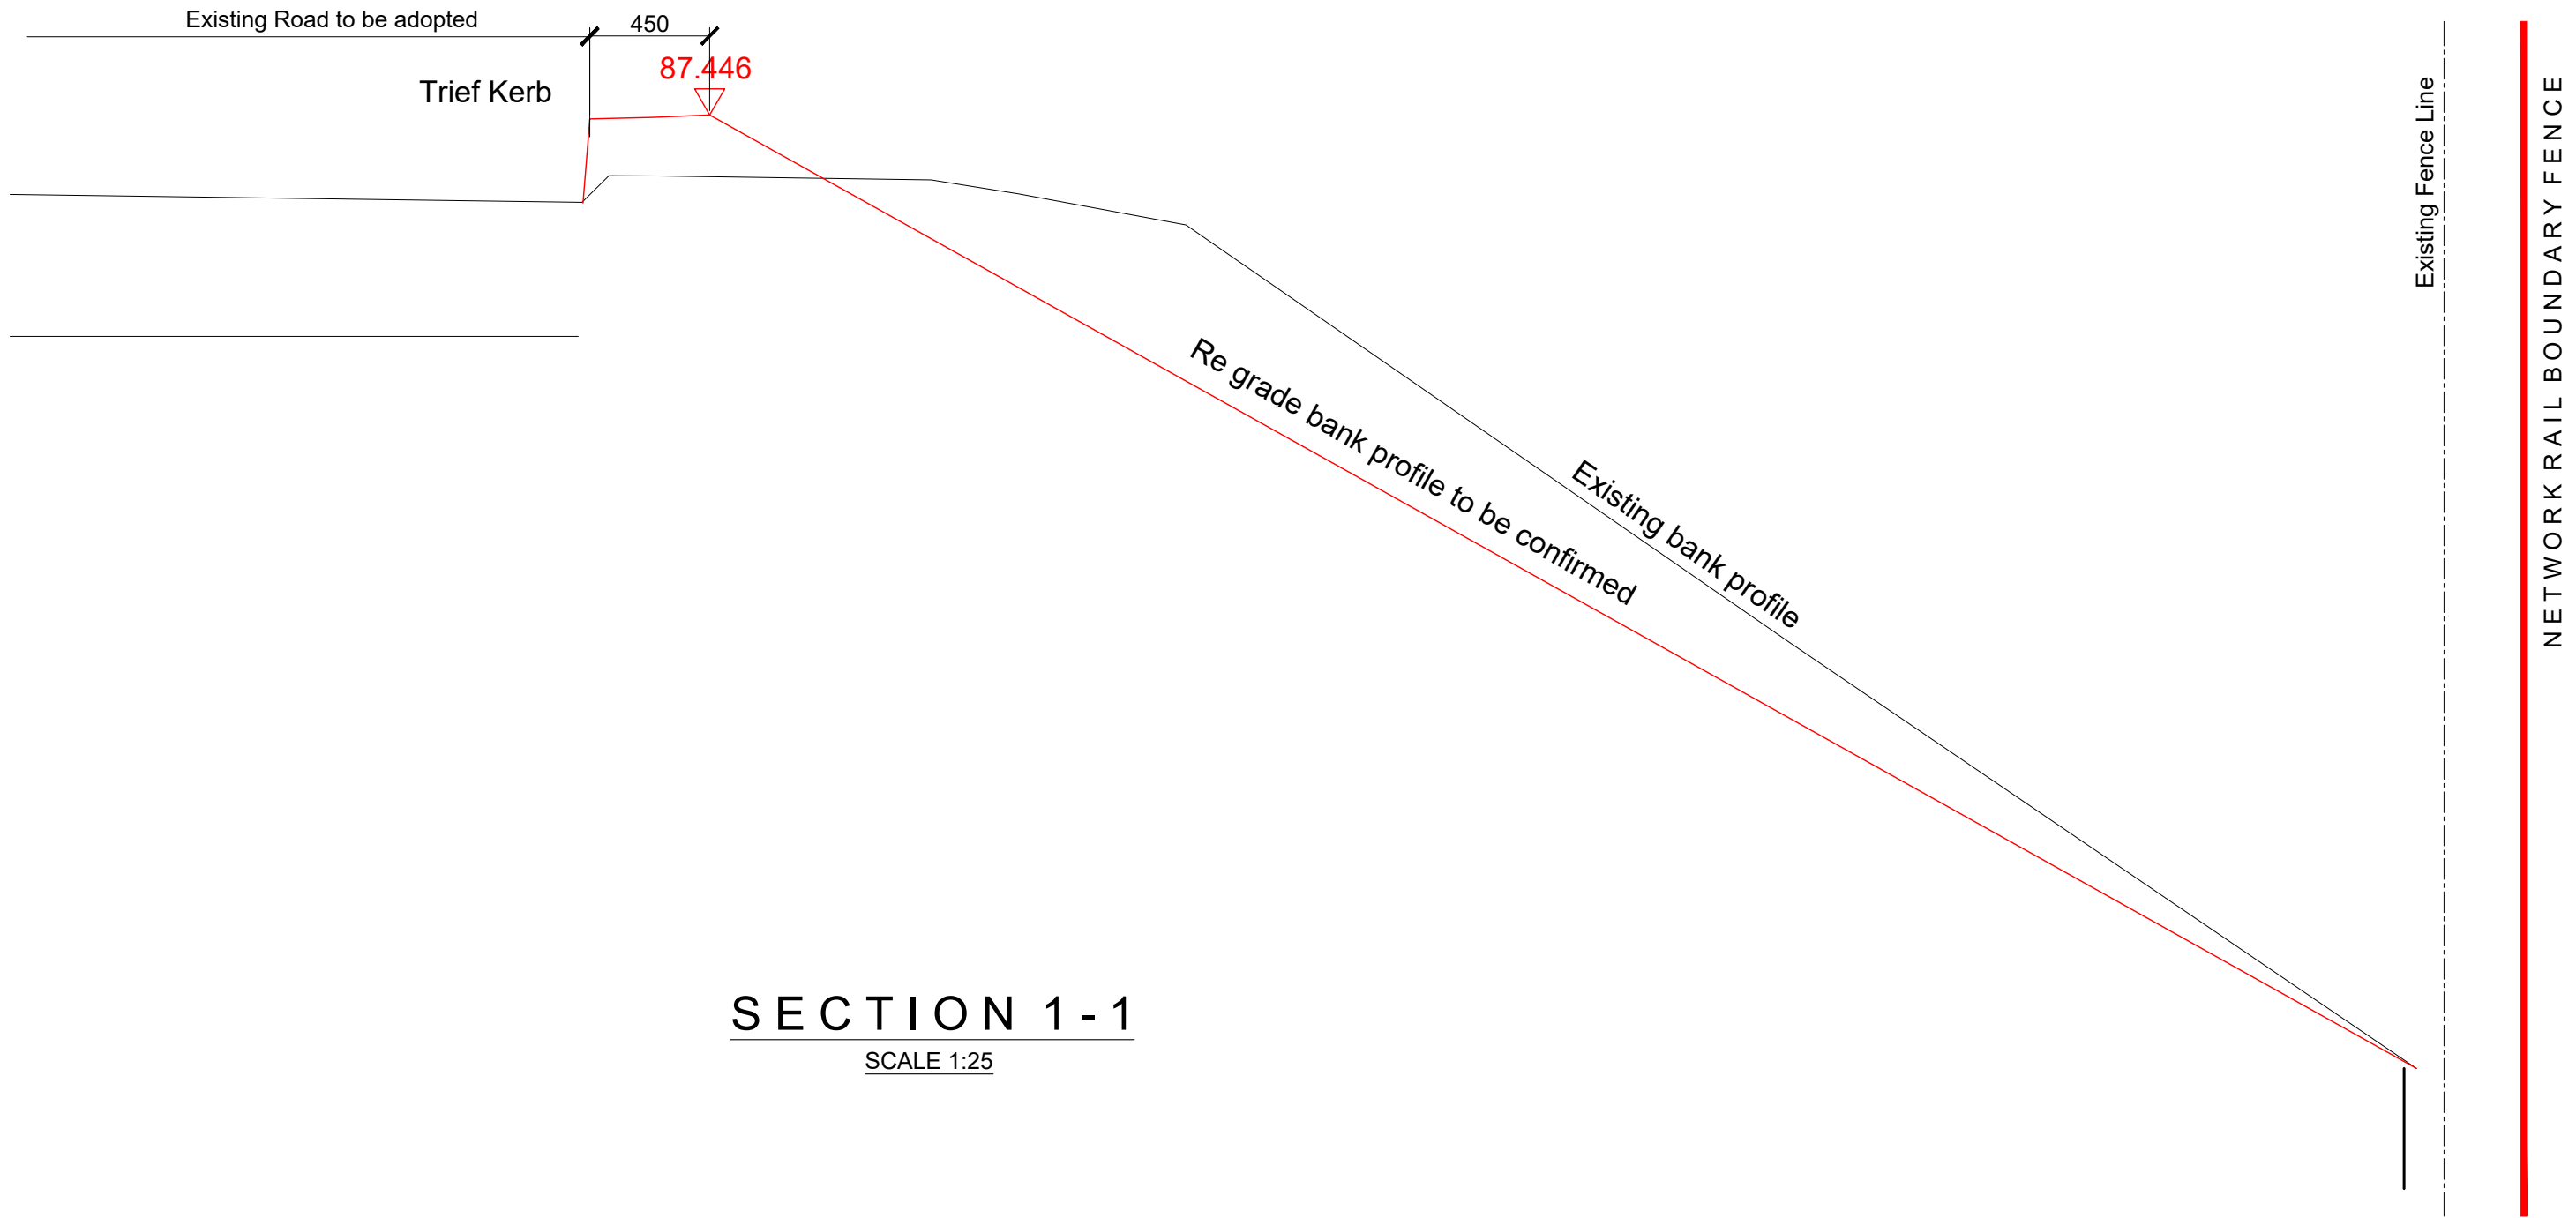


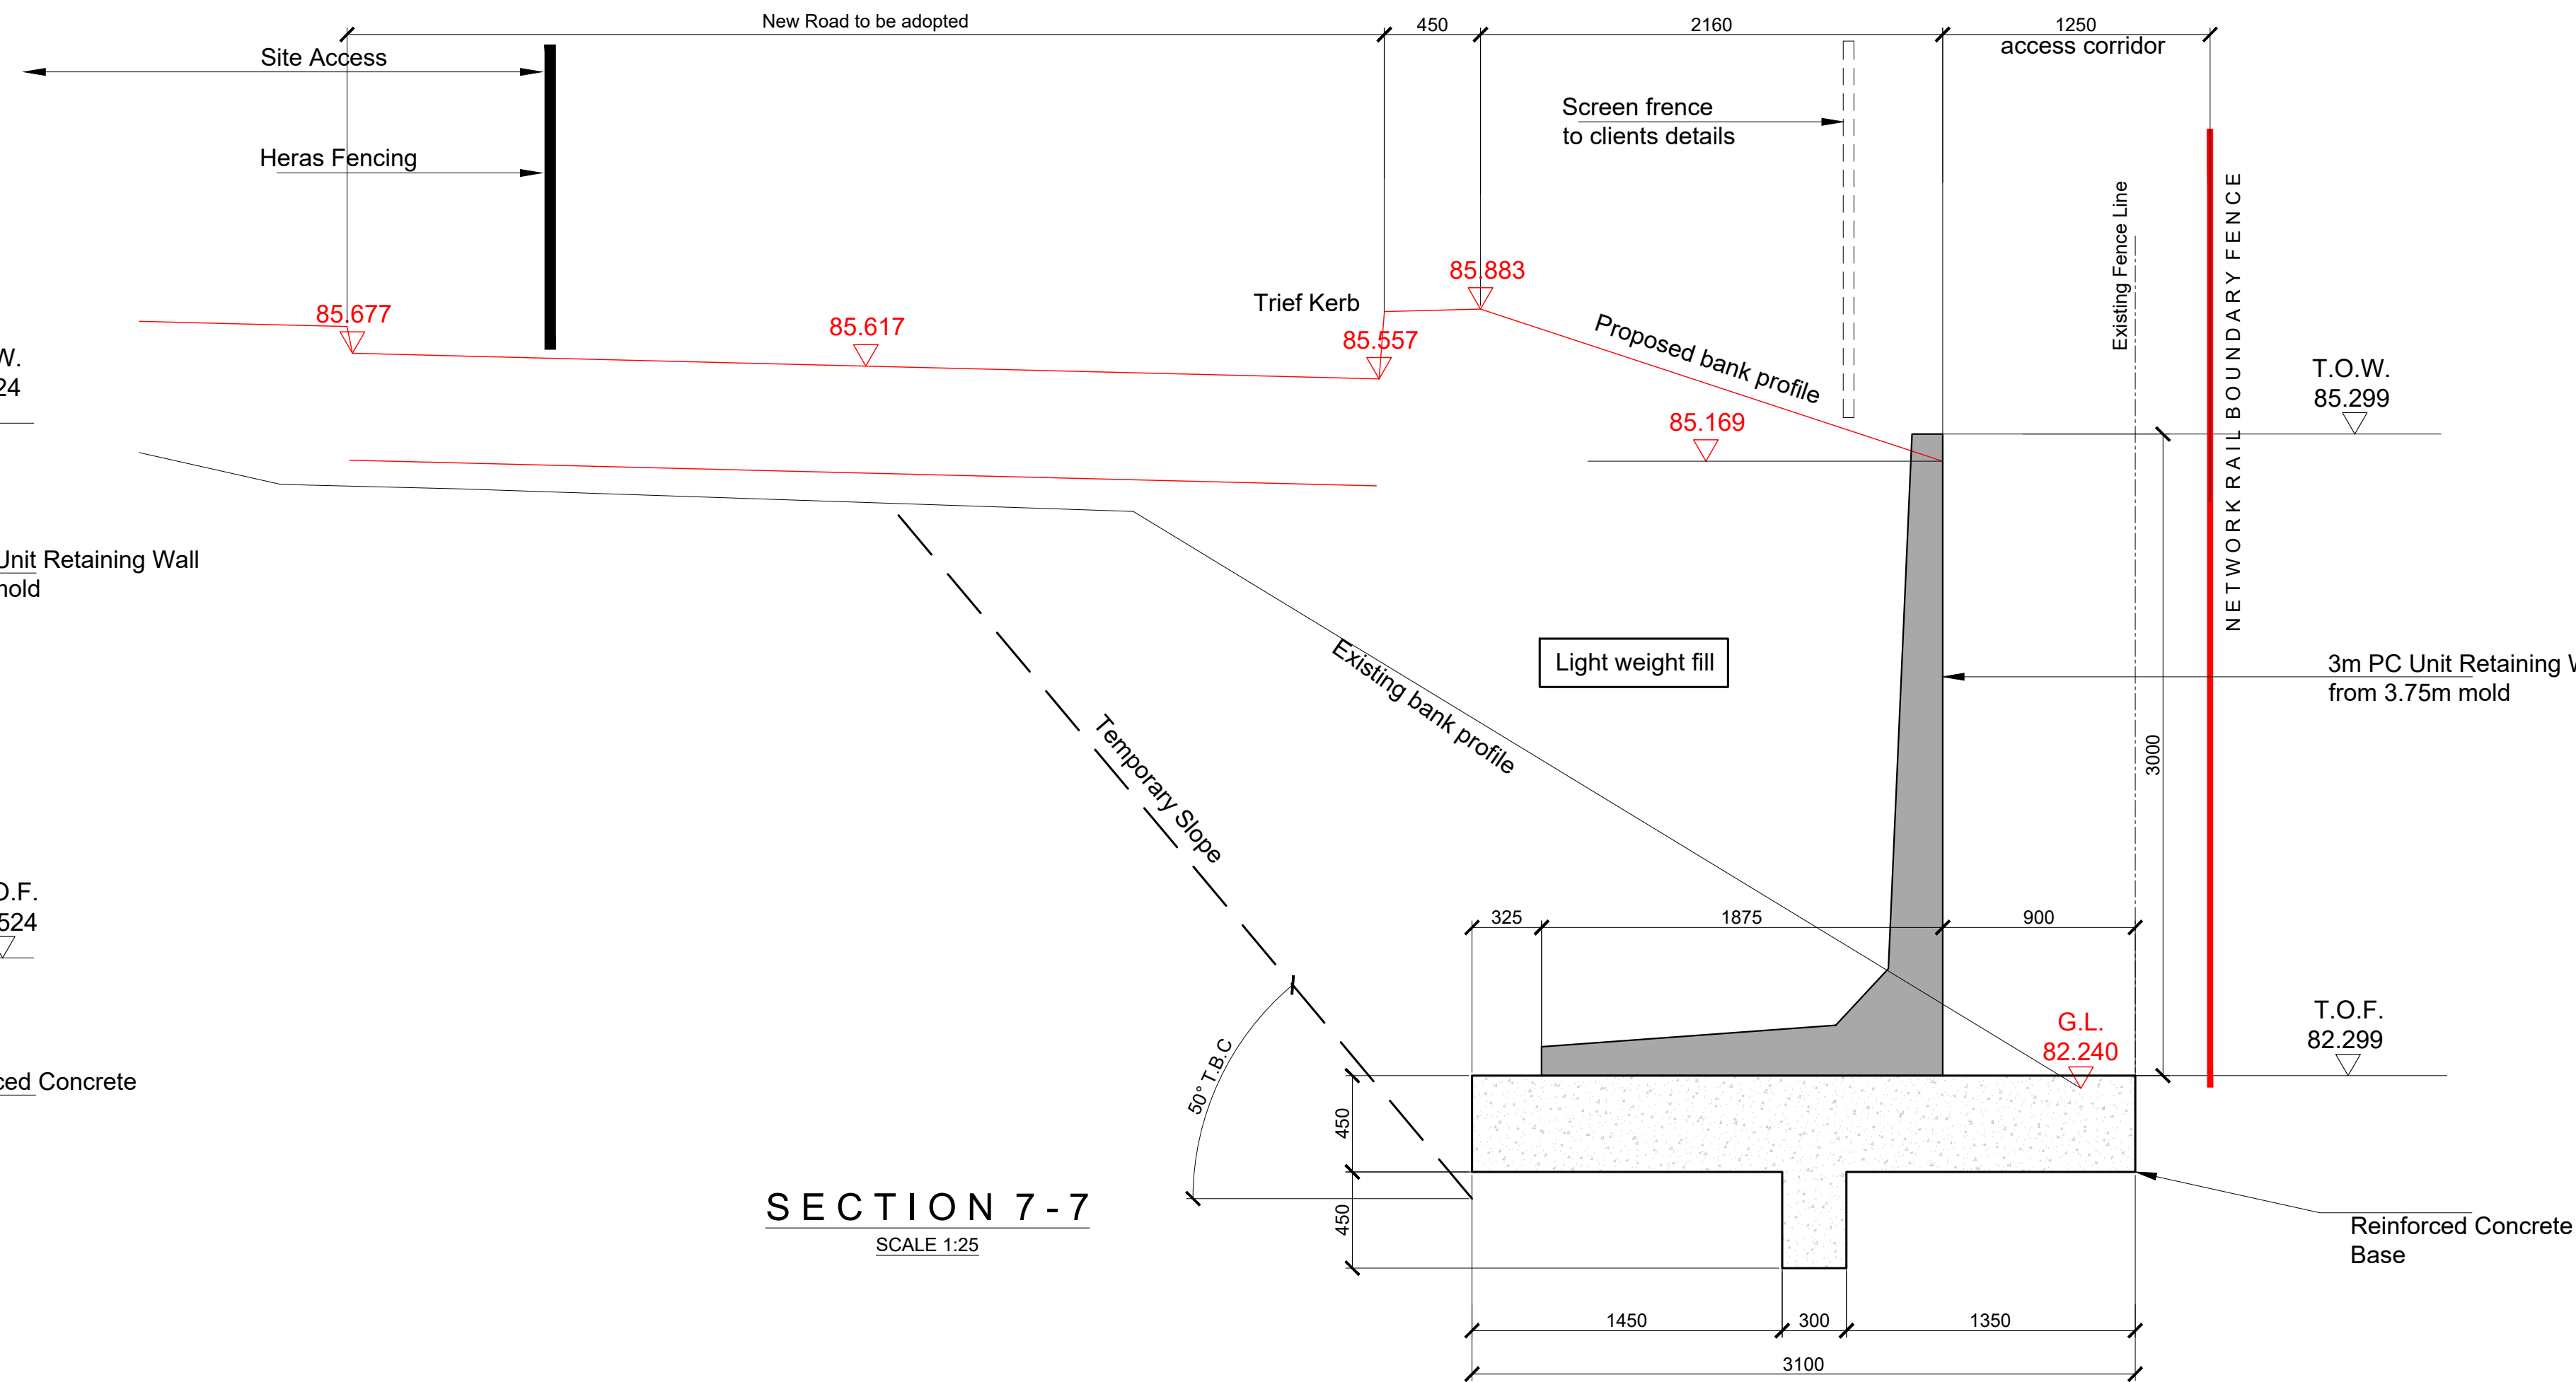

PRELIMINARY / ISSUE FOR
COMMENTS / A.I.P

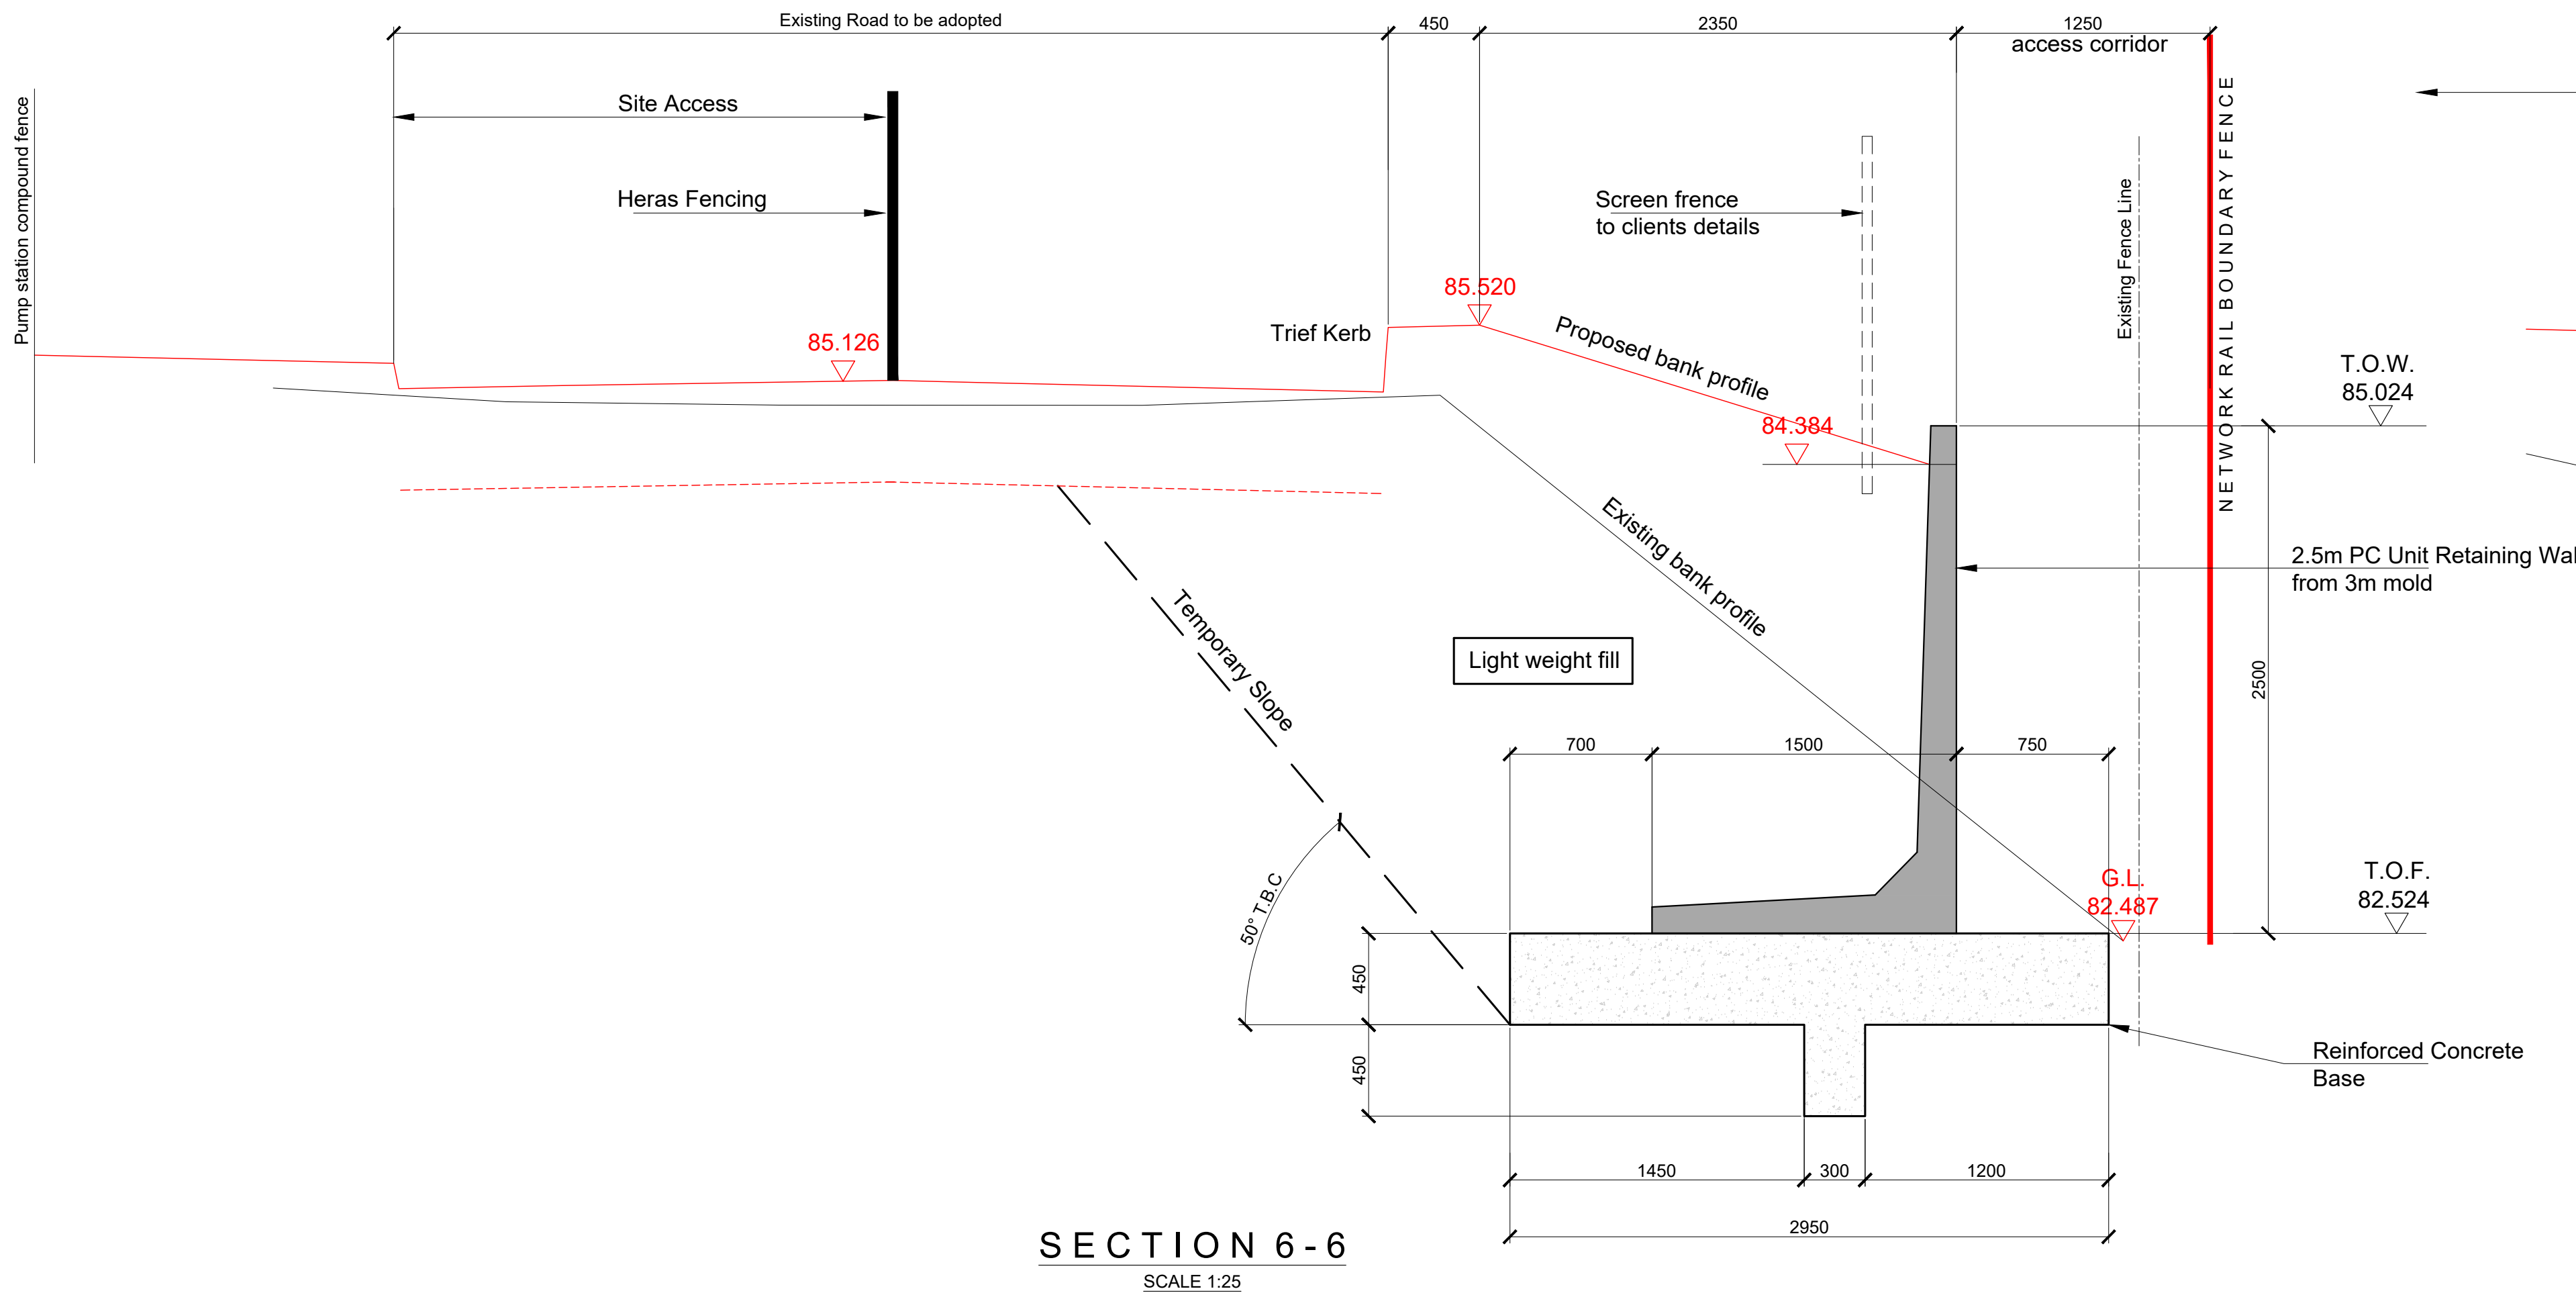

relating well scope reduced as Castlemead Institution, redesigned for less lightweight basalt to mitigate high settlements.			
P3 July 20	Temporary Slope & Light Weight Fill Preliminary - Issued For Comment (A.I.P)		
P3 May 20	Temporary Slope & Light Weight Fill Preliminary - Issued For Comment (A.I.P)		
P3 Apr 20	Temporary - Issued For Comment - A.I.P		
coopers		Park House	
Chartered Consulting Engineers		Sandpiper Court	
Tel: 01244 684910		Chester Business Park	
Fax: 01244 684911		Chester	
Email: admin@coopers.co.uk		CH4 9QU	
Web: http://coopers.co.uk			
Client			
CASTLEMEAD GROUP LTD			
Project			
Jacques Way, Wrexham			
Title			
Boundary Retaining Wall Sections			
DRAWING NUMBER		SCALE at A0	1:100
7444/RW/03		DATE	Apr 20
		DRAWN	CD
		CHECKED	DW
		REVISION	P3