


THE LAURELS SITE PLAN

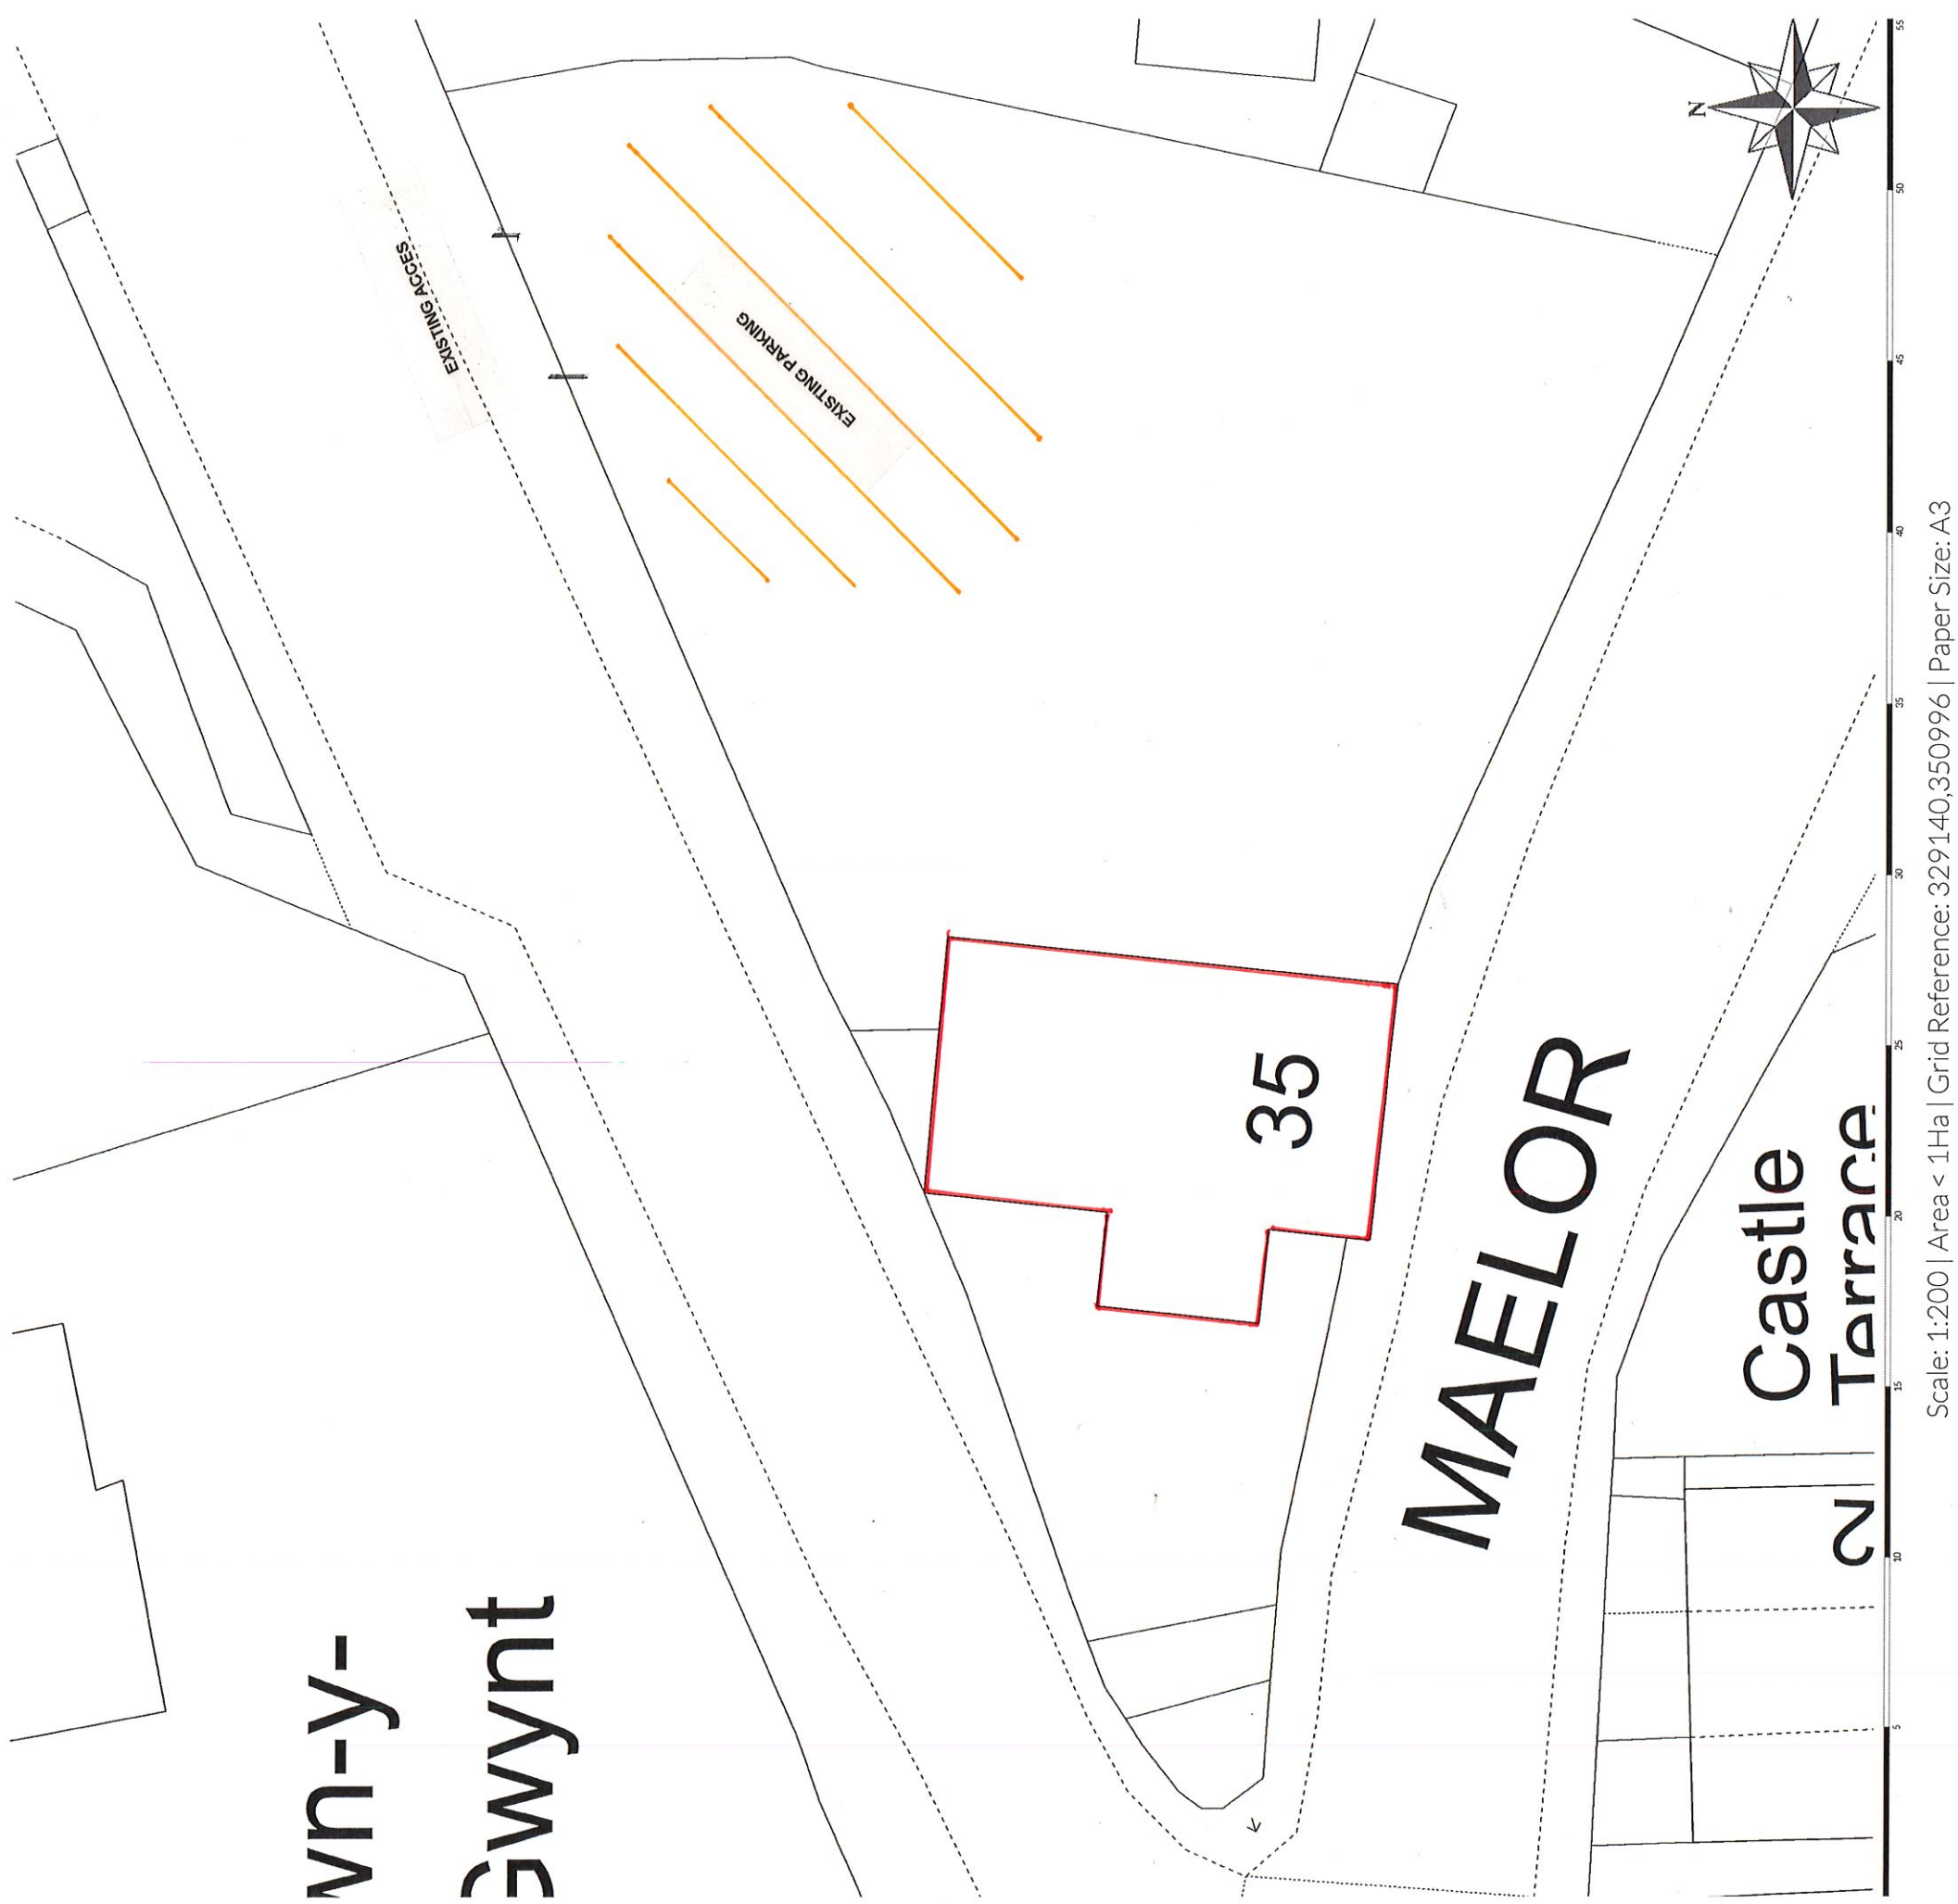

Scale: 1:200 | Area < 1Ha | Grid Reference: 329140,350996 | Paper Size: A3

HAFOD PLANNING CONSULTANTS