

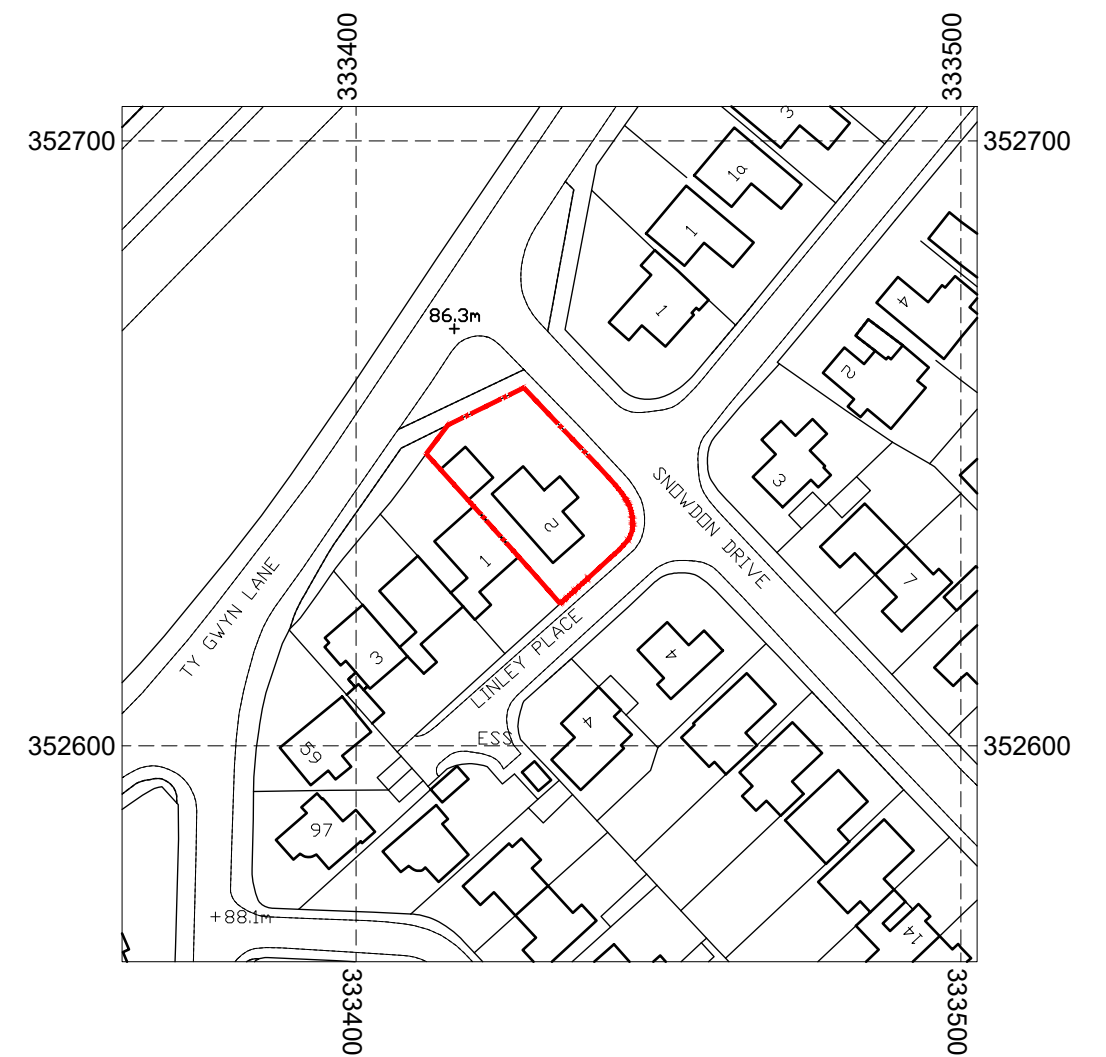


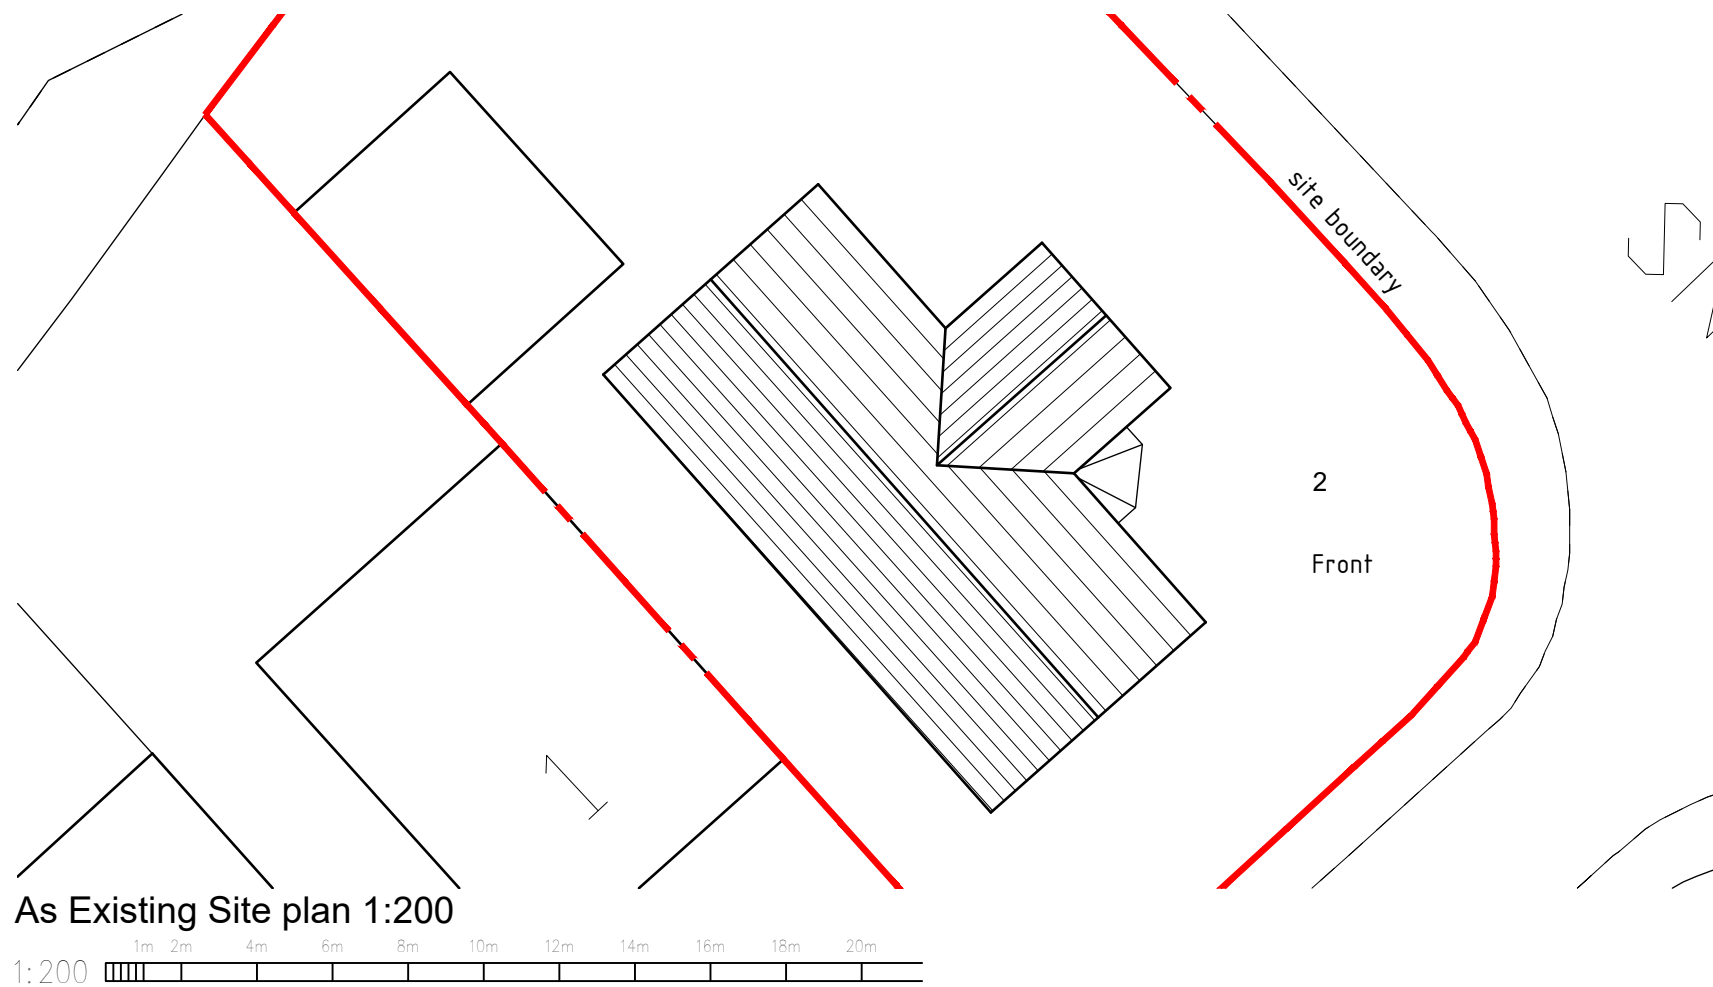

Site location plan 1:1250

1:1250

©Crown Copyright and database rights
2019 OS 100047474

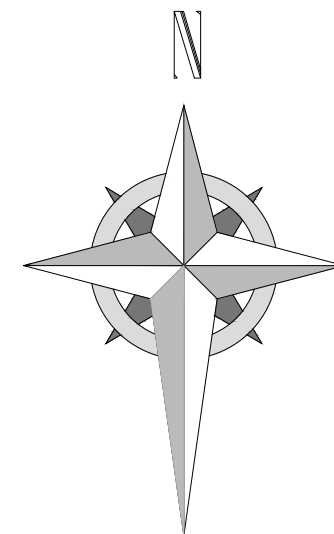

Project; No.2 Snowdon Drive, Wrexham, LL11 2UY	
Title; Site Location & Site plans	Scale (A3); 1:200/1250
Dwg No; SD/PD/05	Date; January 24th 2020
Revision;	