




1 | PROPOSED SITE PLAN
SCALE: 1 : 100

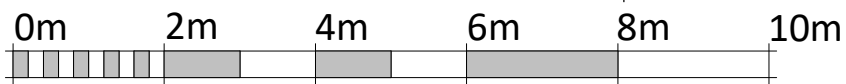

VISUAL SCALE 1:100 @ A2

A	FLAT 3 REDESIGNED; COMMUNAL KITCHEN/LOBBY, STAFF WC AND OUTDOOR STORE OMIITED	17/07/20	MG
REV	DESCRIPTION	DATE	BY

THIS DRAWING IS THE COPYRIGHT OF AINSLEY GOMMON ARCHITECTS.
CHECK ALL DIMENSIONS ON SITE. DISCREPANCIES TO BE NOTIFIED TO ARCHITECT.
ELEMENTS OF STRUCTURE SHOWN ARE INDICATIVE AND FOR GUIDANCE.
FINAL DESIGN TO BE AS STRUCTURAL ENGINEERS DETAILS AND SPECIFICATION.

PROJECT
2 NANT LAIS, MINERA
for FIRST CHOICE HA

DRAWING TITLE
PROPOSED SITE PLAN

SCALE	DATE	DRAWN	CHECKED
1 : 100 @ A2	01/06/20	MG	MG

DRAWING STATUS
PLANNING

JOB No	DRAWING No	REVISION
C1026	03	A

AG | **A** AINSLEY GOMMON ARCHITECTS

THE OLD POLICE STATION, 15 GLYNNE WAY, HAWARDEN, CH5 3NS
Tel: 01244 537 100 | wales@agarchitects.co.uk | www.agarchitects.co.uk
Ainsley Gommon Architects Ltd. Registered in England & Wales No.4187948
Registered Office: 1 Price Street, Hamilton Square, Birkenhead CH41 6JN