


NOTES
Do not scale from this drawing. Only figured dimensions are to be taken from this drawing.
Contractor must verify all dimensions on site before commencing any work or shop drawings.
Report any discrepancies to the architect before commencing work. If this drawing exceeds the quantities taken in any way the architects are to be informed before the work is initiated. Work within the Construction (Design & Management) Regulations 2015 is not to start until a Health and Safety Plan has been produced. This drawing is copyright and must not be reproduced without consent of NW Architects Limited.

DRAWING STATUS/TYPE KEY
F Feasibility SK Sketch L Landscape C Construction
P Planning M Marketing S Survey AB As Built
T Tender TNT Tenant OS Ordnance Survey



THIRD FLOOR PLAN PROPOSED

SCALE BAR - 1:100

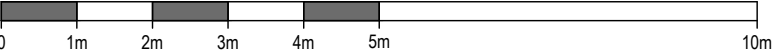

B	APARTMENT NUMBERS ADDED	NW	08-12-20	RAP	08-12-20
A	SANITARY AND FURNITURE AMENDS	RS	01-10-20	NW	01-10-20
REV	DESCRIPTION	DRAWN	DATE	CHECKED	DATE

REVISIONS

**NW-ARCHITECTS**

27 York Place · Leeds · LS1 2EY
leeds@nw-architects.co.uk · Tel: 0113 880 0510 · Fax: 0113 880 0511
www.nw-architects.co.uk

CLIENT		
		
PROJECT 1-2 High Street Wrexham		
DRAWING TITLE Third Floor Plan Proposed		
Scale 1:100@A3	Drawn By RS	Date Drawn 08-09-20
	Checked By NW	Date Checked 08-09-20
Drawing No 20029-P113	Revision B	