


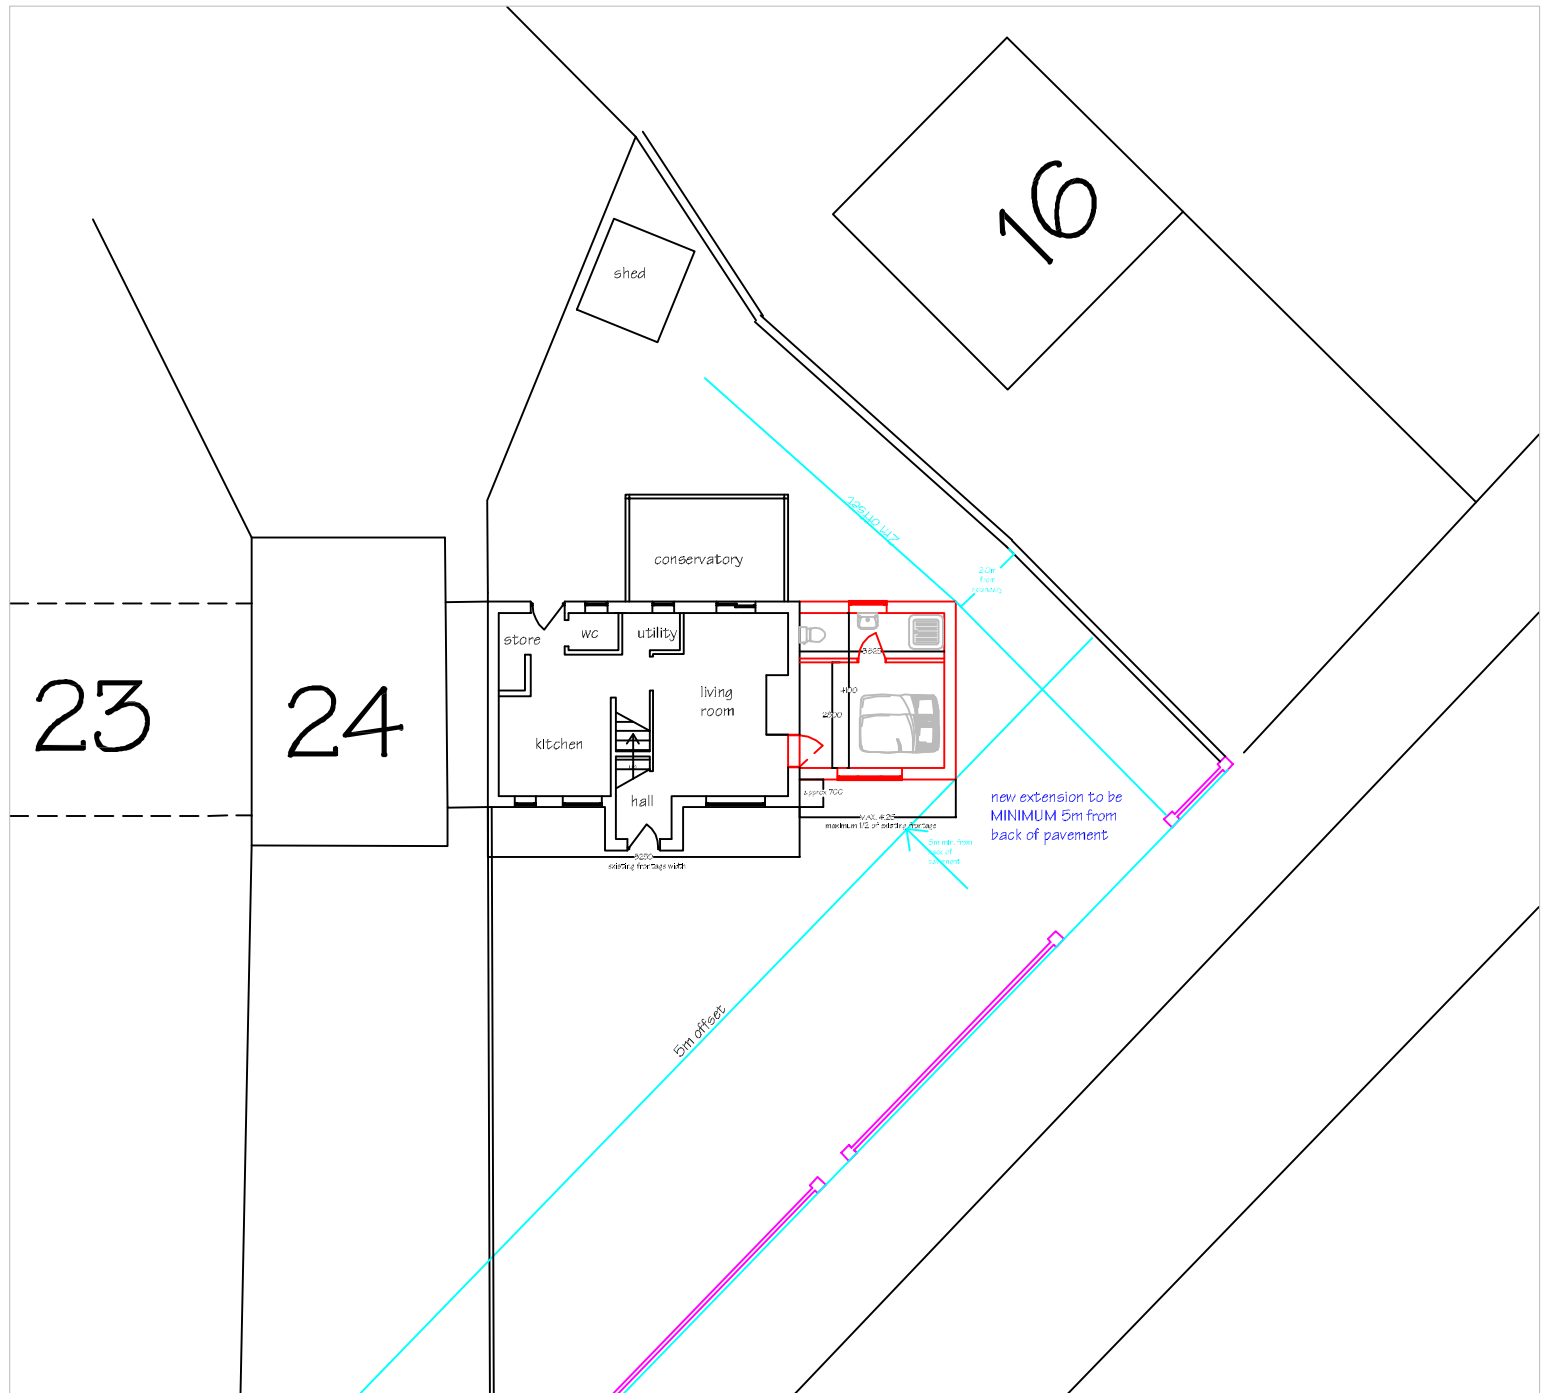

25 Charles Street,
Chirk,
Wrexham.
LL14 5HT

Proposed Site Plan

Do Not Scale - Written Dimensions Apply/
to be Complied With

Scale 1:200 @ A4 13/10/2020