


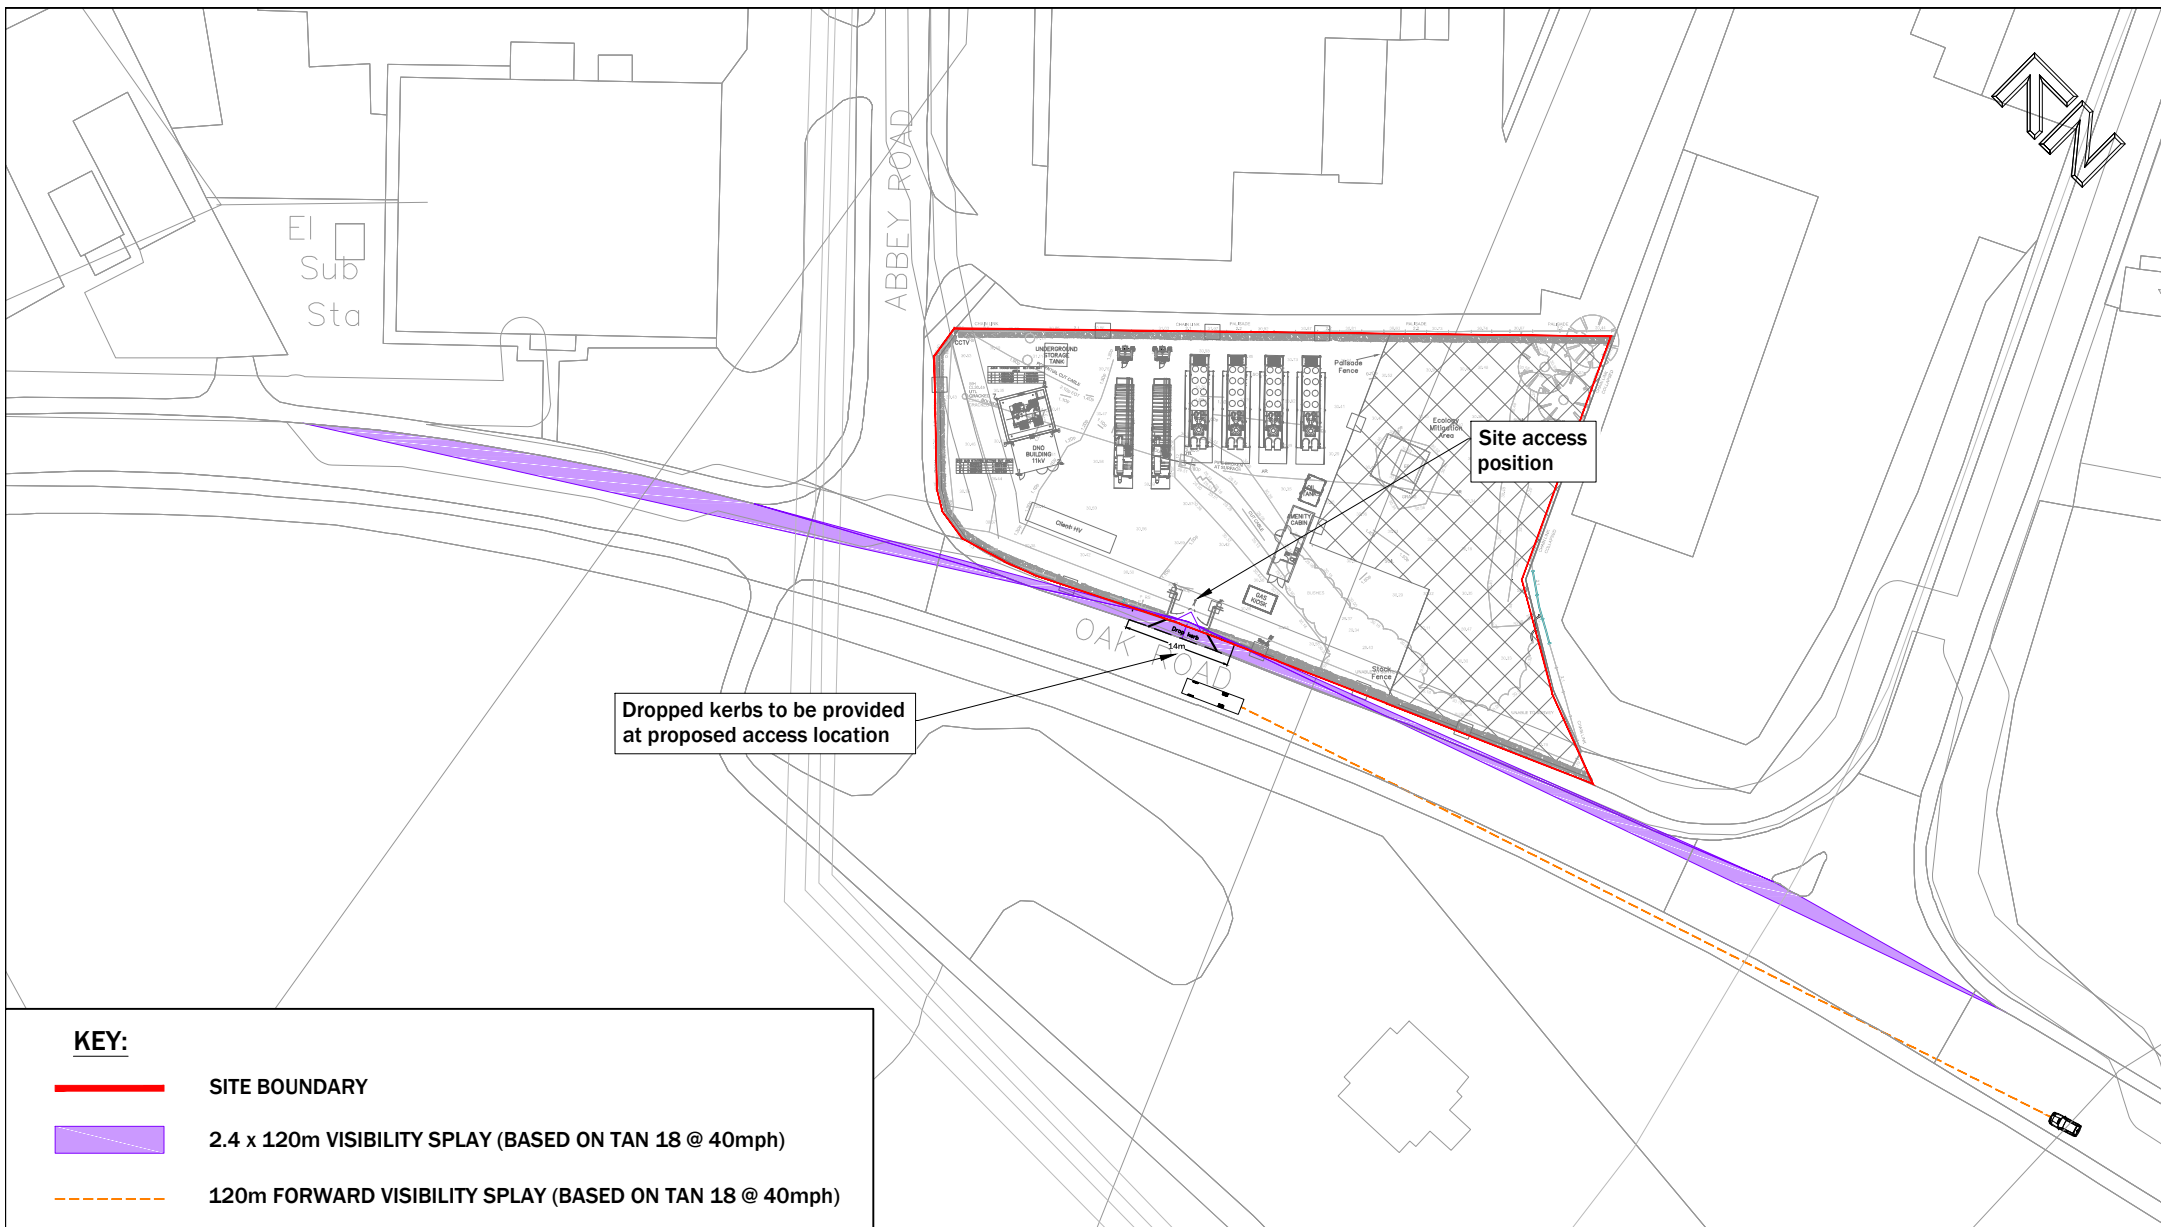

**KEY:**

- SITE BOUNDARY
- 2.4 x 120m VISIBILITY SPLAY (BASED ON TAN 18 @ 40mph)
- 120m FORWARD VISIBILITY SPLAY (BASED ON TAN 18 @ 40mph)



9 Hurricane Court  
Liverpool International Business Park | Estuary Boulevard | Liverpool | L24 8RL  
www.primetp.co.uk | 0151 728 1860

| C      | 28.09.20 | VB | REVISED SITE PLAN    |
|--------|----------|----|----------------------|
| B      | 27.03.19 | VB | REVISED SITE PLAN    |
| A      | 05.12.18 | VB | UPDATED TO SITE PLAN |
| Rev    | Date     | By | Revision notes       |
| Status |          |    |                      |
| FINAL  |          |    |                      |

|         |                                        |
|---------|----------------------------------------|
| Project | OAK ROAD FLEXIBLE POWER PLANT, WREXHAM |
| Title   | PROPOSED ACCESS STRATEGY               |

|                           |                           |
|---------------------------|---------------------------|
| Drawn by<br>VB            | Issue date<br>18 OCT 2018 |
| Scale(s)<br>1:1000 @A4    |                           |
| Drawing No<br>P18108-001C |                           |