


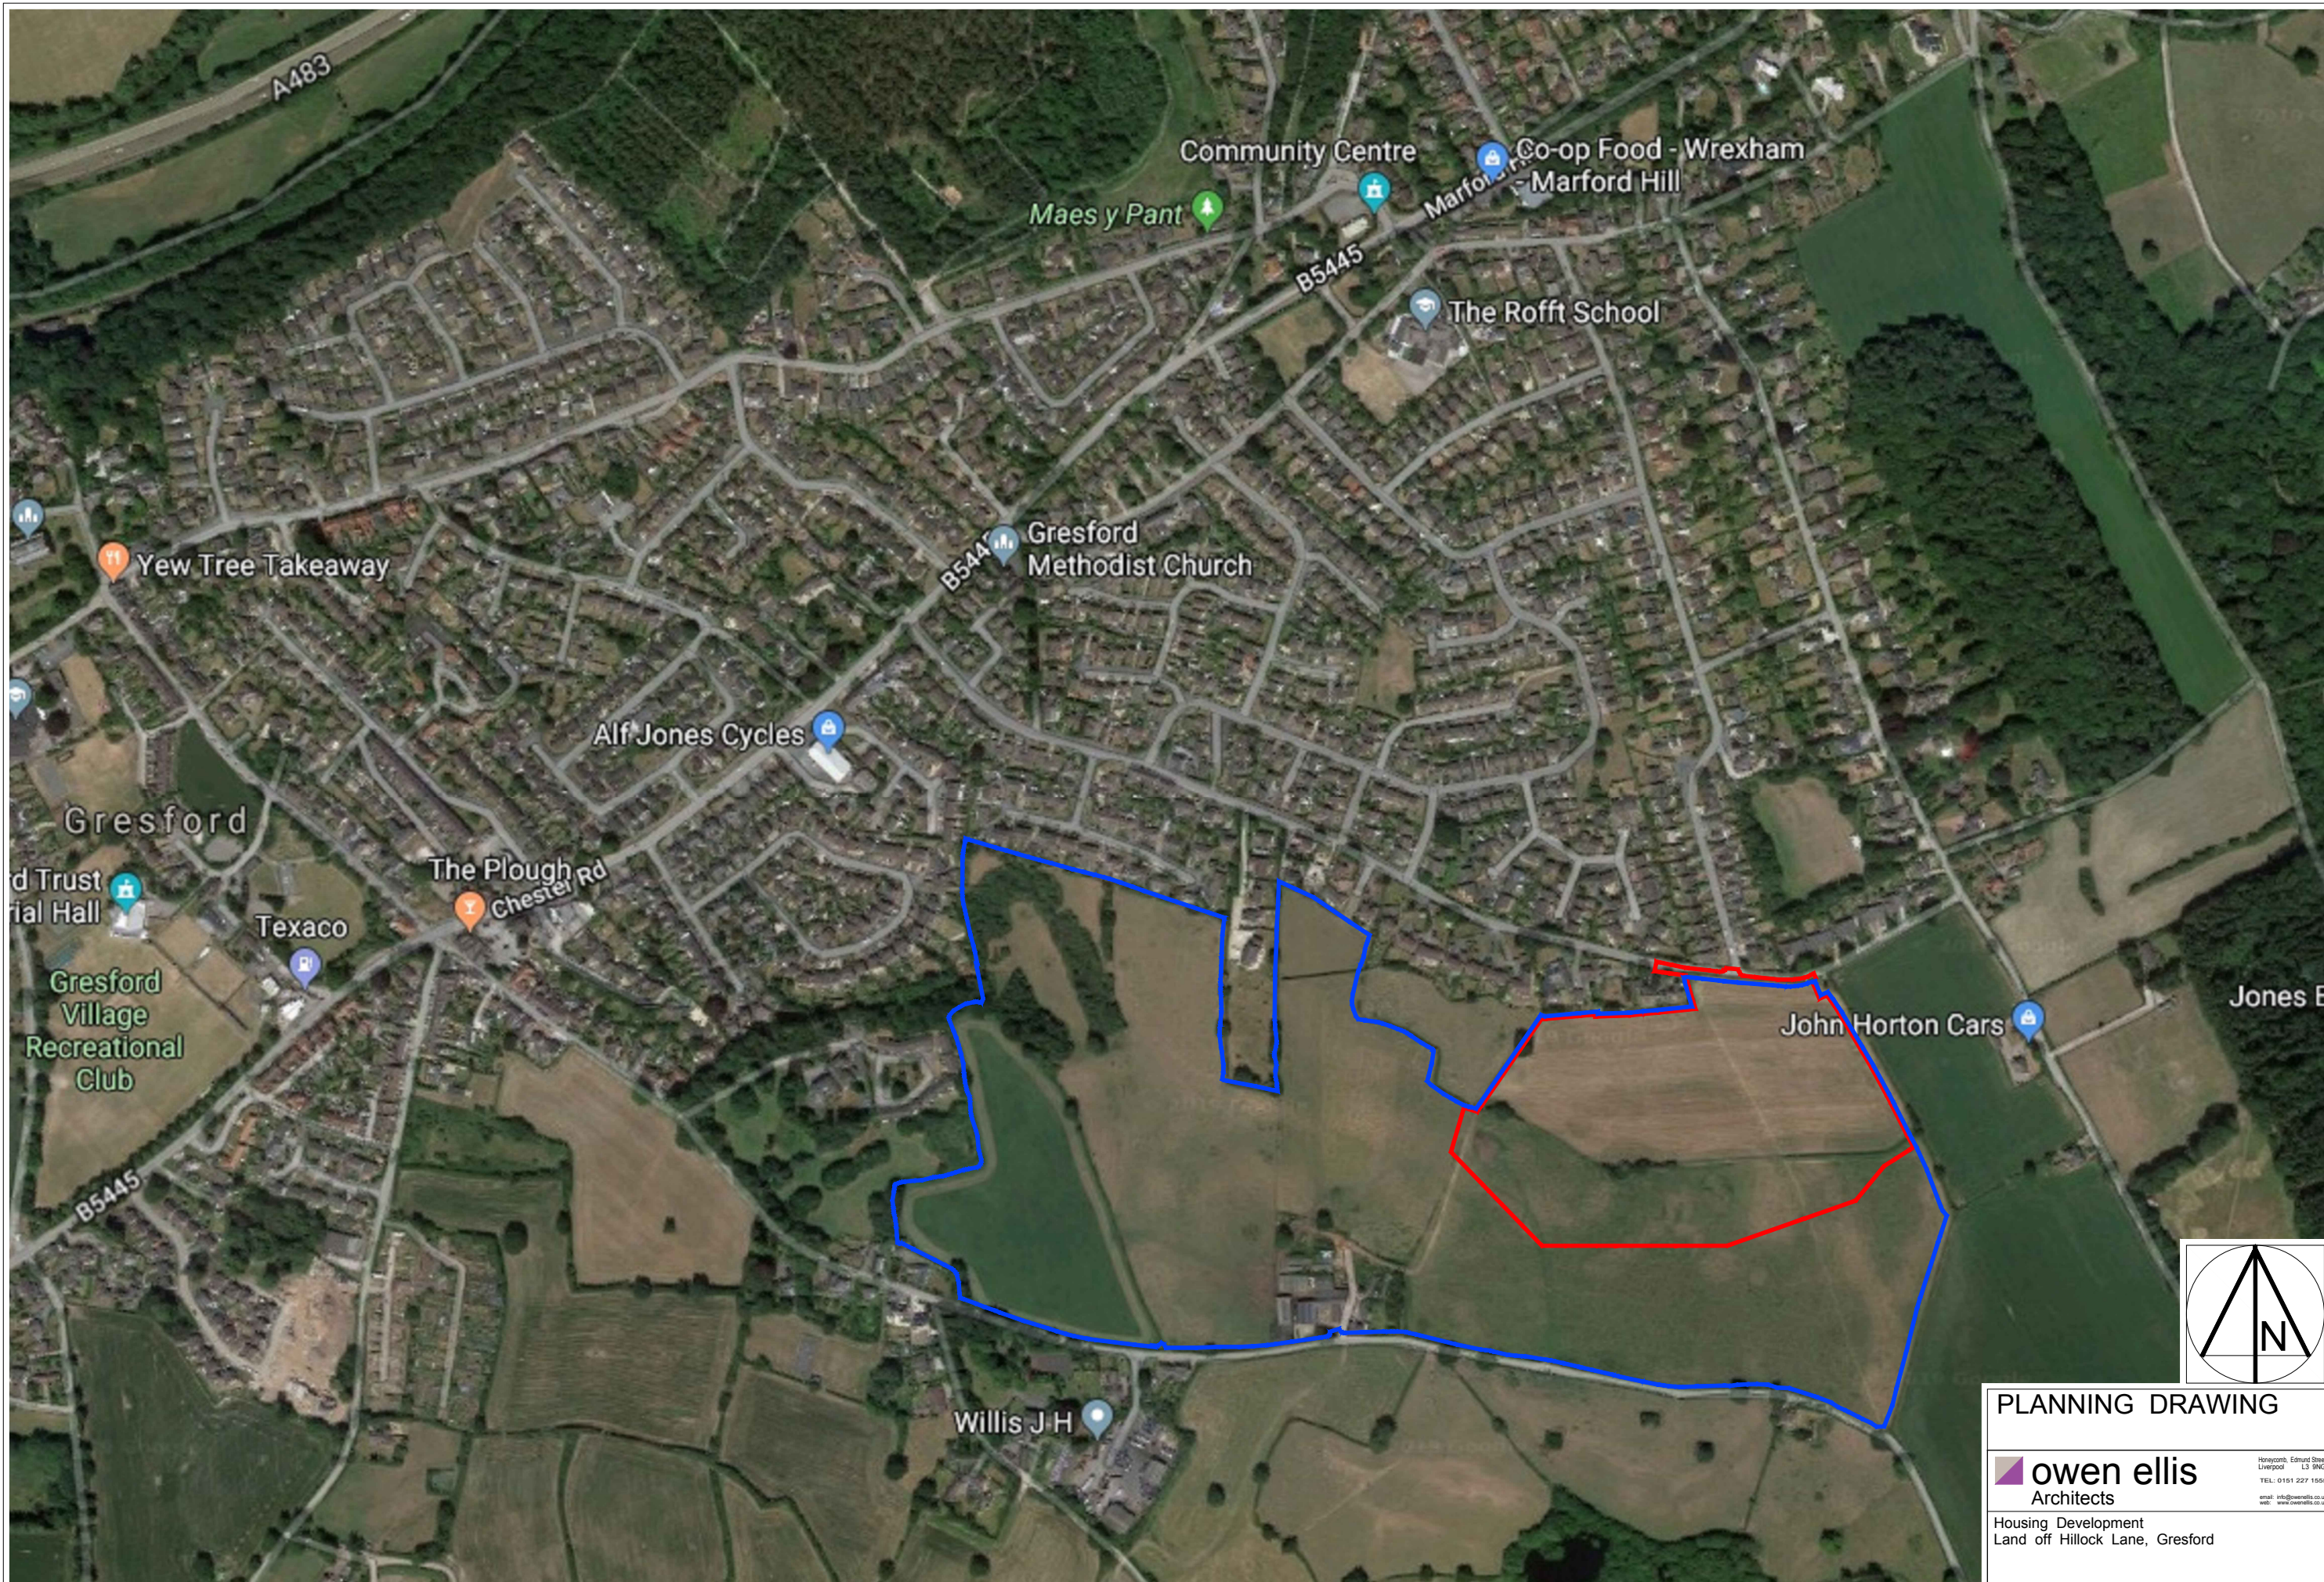

A3 DRAWING

GA Site Plan: Existing plan showing Ownership boundary and application site area.

— Planning application site area. 6.713 Hectares
— Ownership site area. 26.437 Hectares

scale 1:5000 @ A3
0 10 20 30 40 50 100 150 200 250 300 350 400 450 500m

PLANNING DRAWING

owen ellis
Architects

Housing Development
Land off Hillock Lane, Gresford

GA Site Plan: Existing plan showing
Ownership boundary and application site area.

4124 / SK 09

B

1:5000 @ A3

Drawn
Honeycomb, Edmund Street
Liverpool L3 9NG
TEL: 0151 227 1555
email: info@owenellis.co.uk
web: www.owenellis.co.uk

