


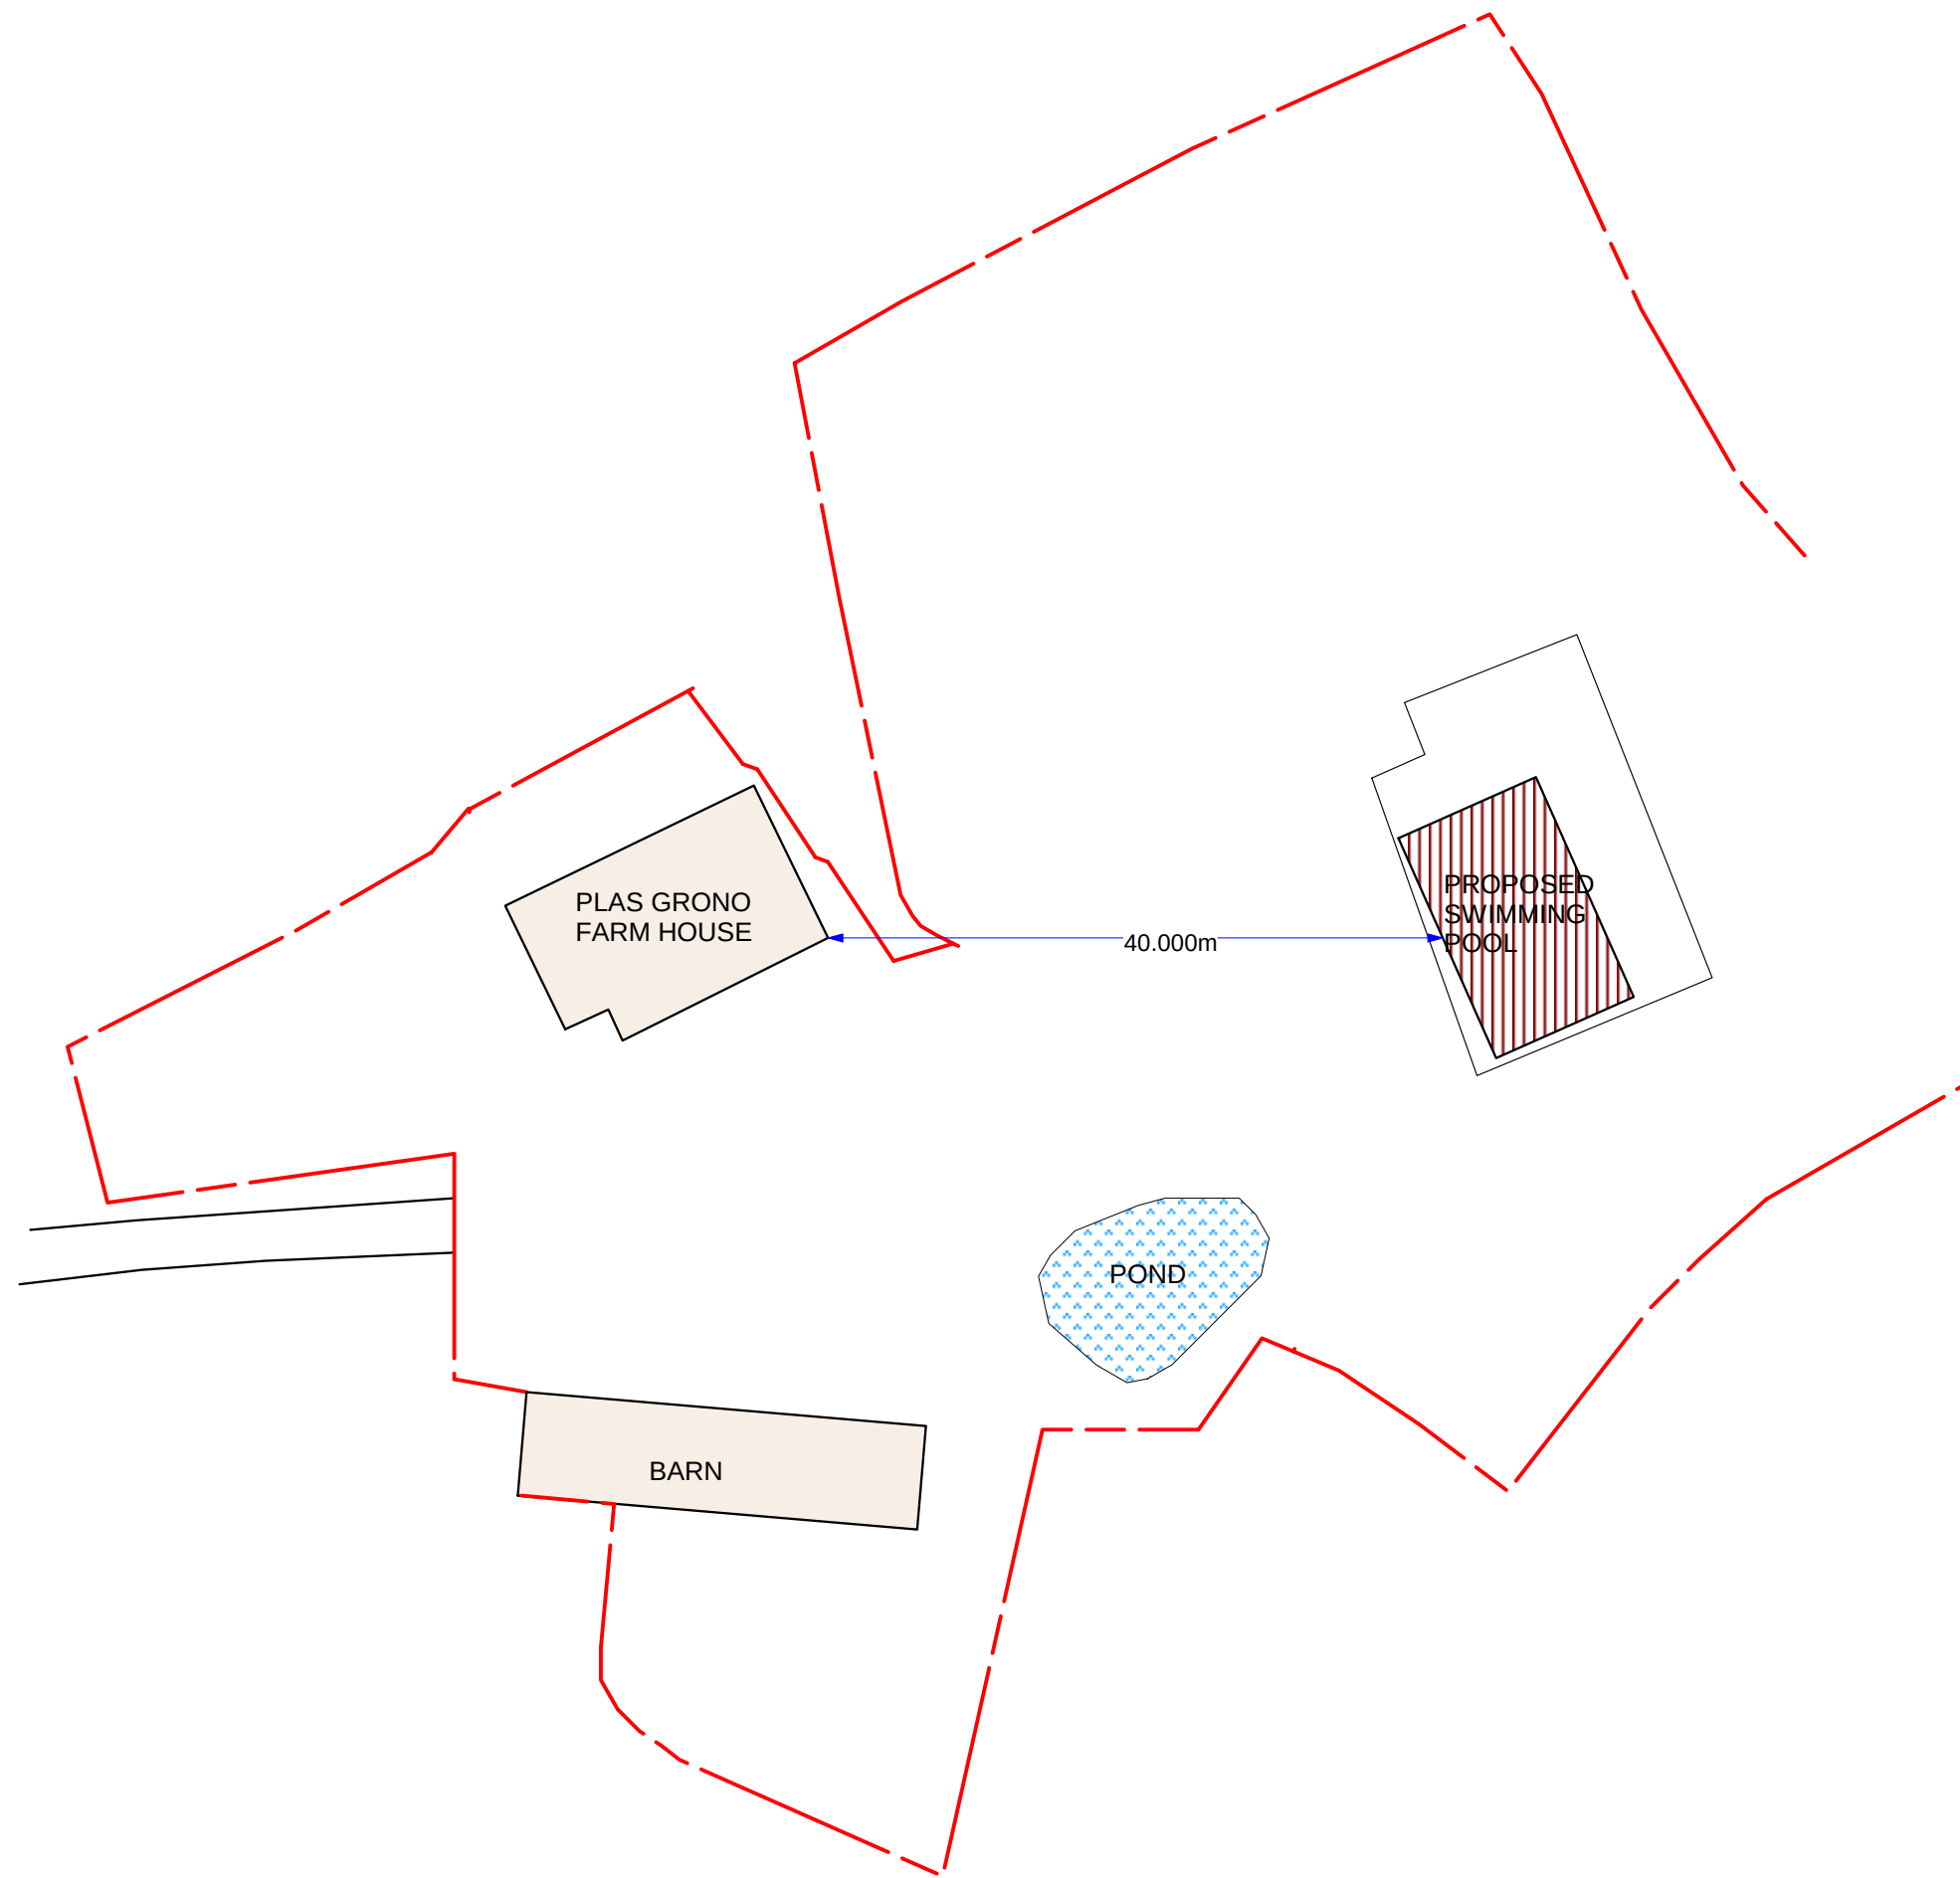

Mr. P. Gray, Plas Grono Farm, Erddig			
Site Plan			
Dwg No.	G24/1	Rev.	
Scale	1/500 @ A3	Date	Aug 2020
Drawn by:		JNL DESIGN Planning, Design, Construction and Landscaping Tel: 07792 595 480	