


VILLA FARM, Bangor-on-Dee.

- Boundary for dwelling use.
- Boundary for holiday let.
- Shared access.

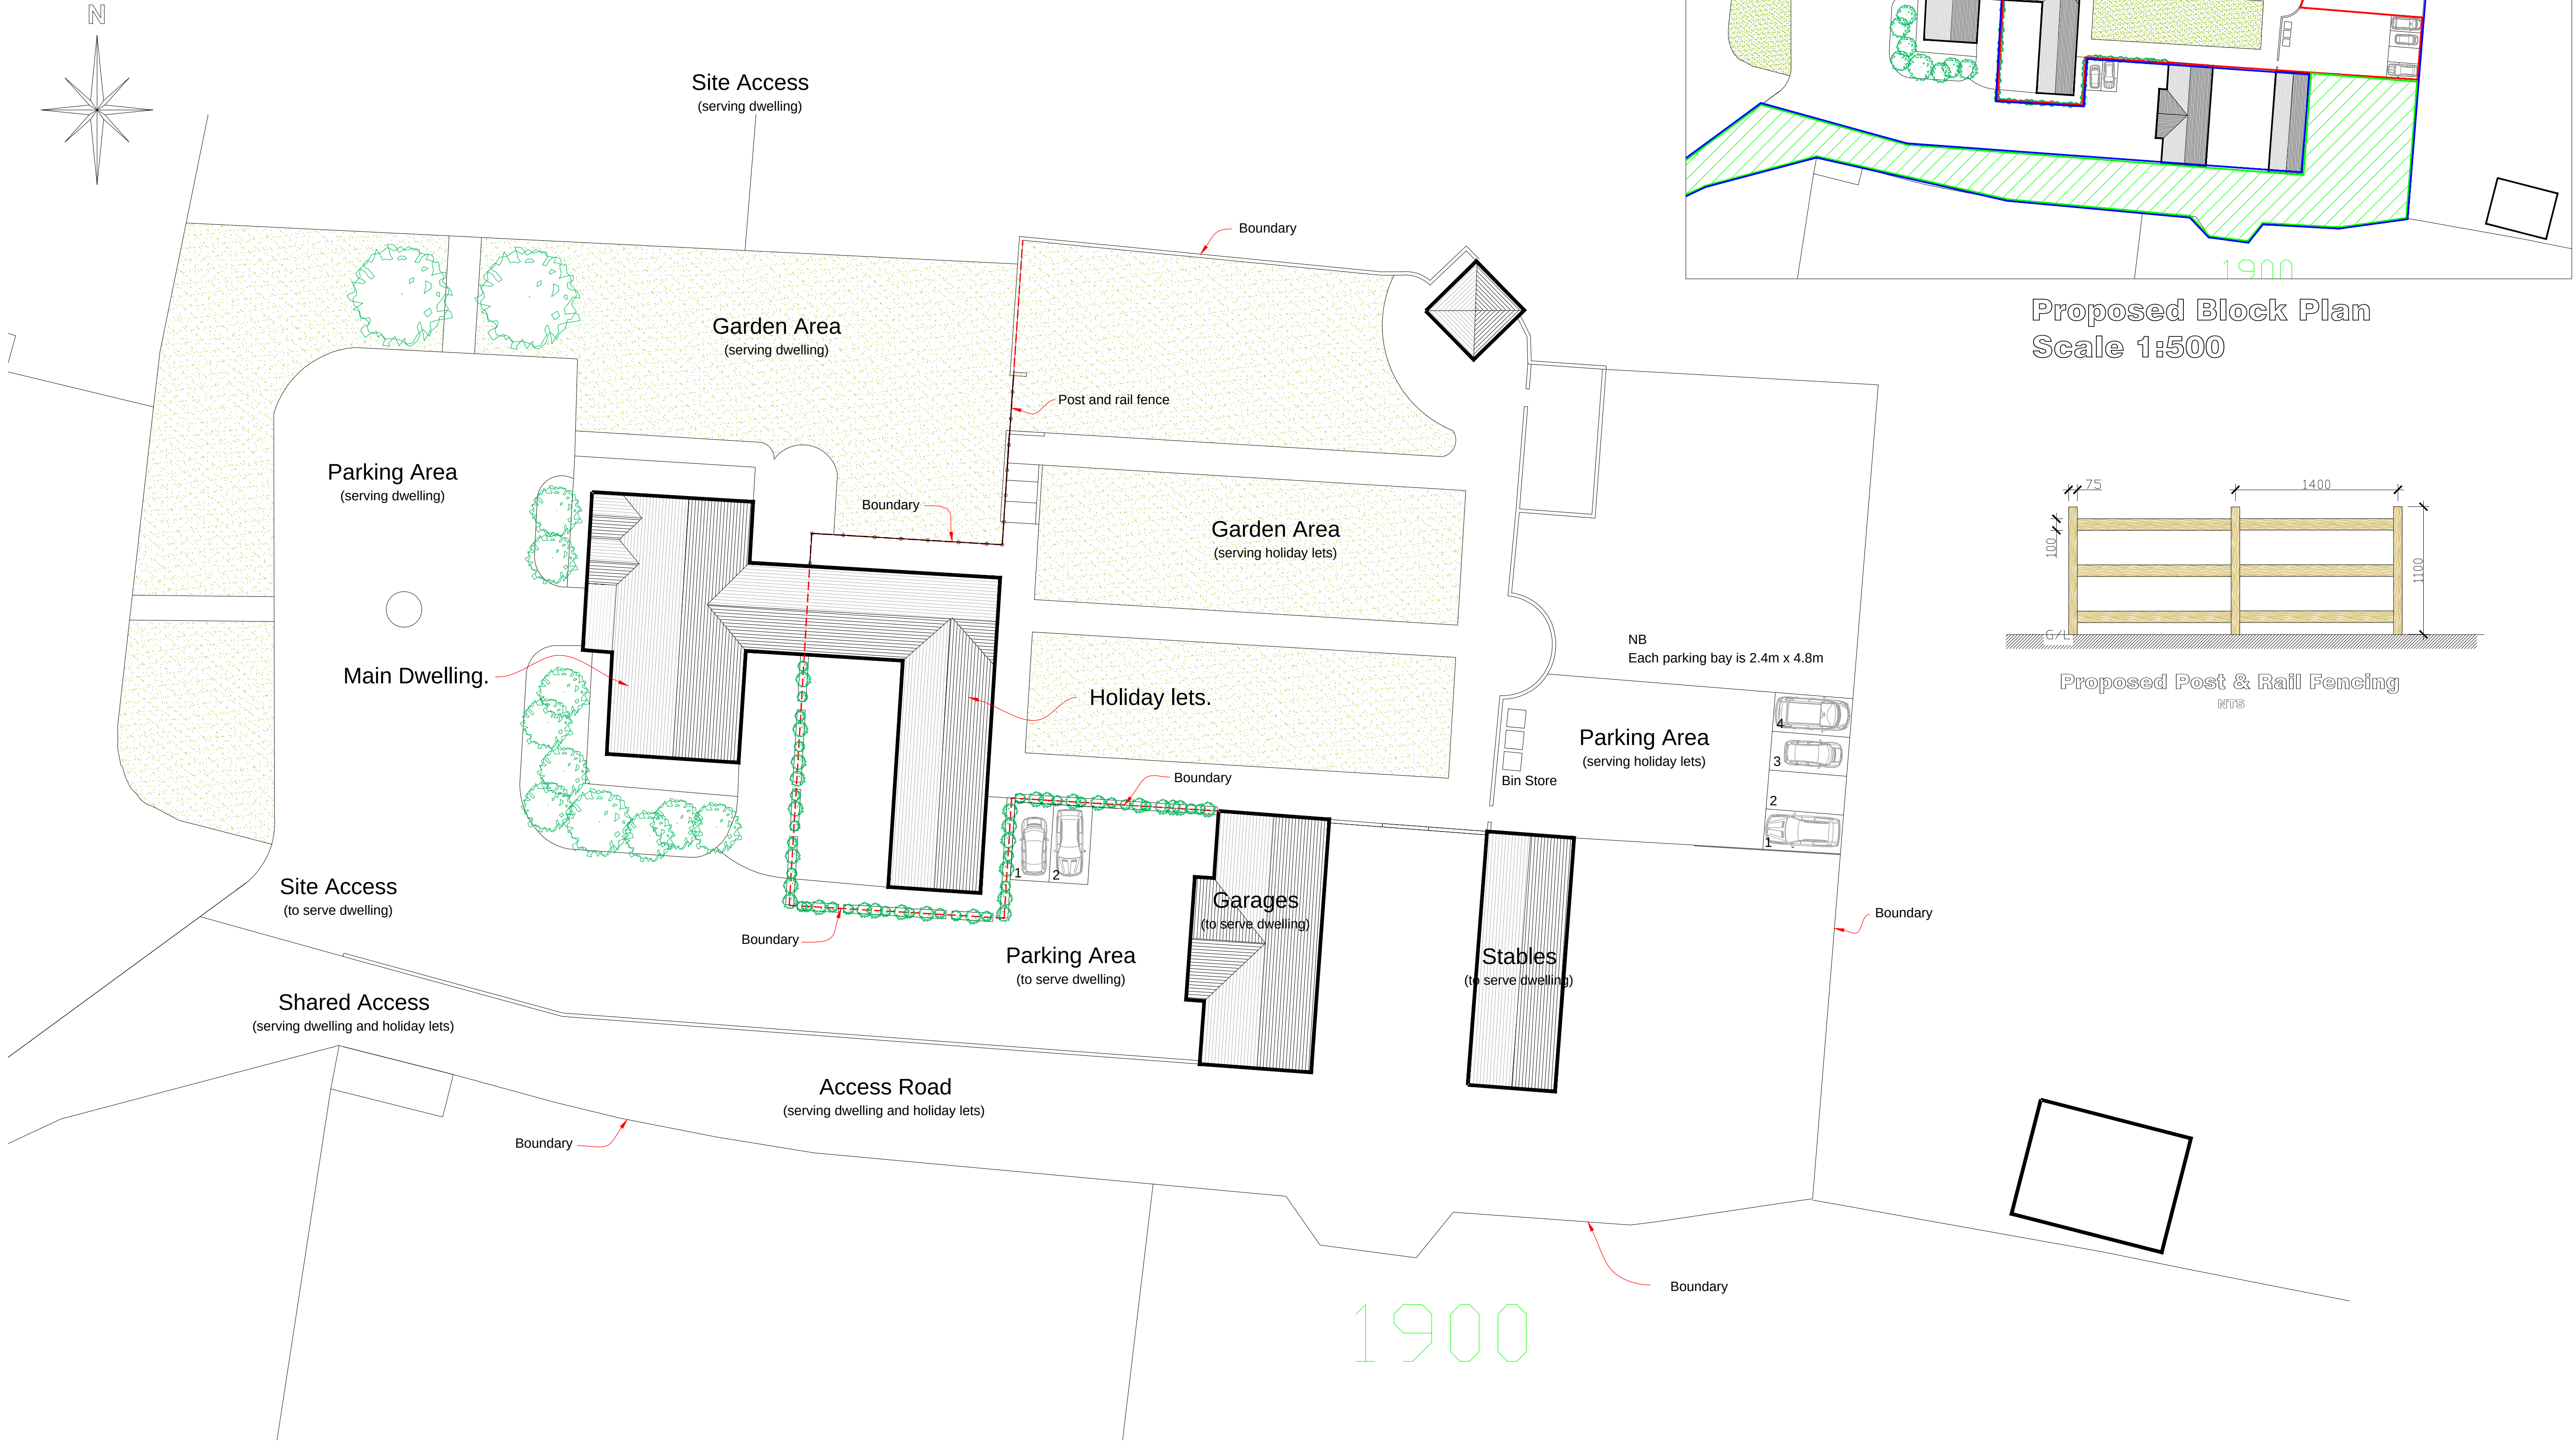

Proposed Site Plan
Scale 1:200

 CULLIS-ARCHITECTURAL-DESIGN 25 Sunningdale Close Wrexham North Wales LL13 9QU T 01978 264376 M 07791 480768 E ajones540@btinternet.com	Client: Mr. S. Machin.	
	Drawing Title: Proposed Site Plan.	
	Job Title: Proposed Holiday Let to Villa Farm, Bangor-on-Dee, Wrexham.	
	Date: Sept 2019	Scale: 1:200 at A1
Drawn By: ajones540		Check No: PD176/04