


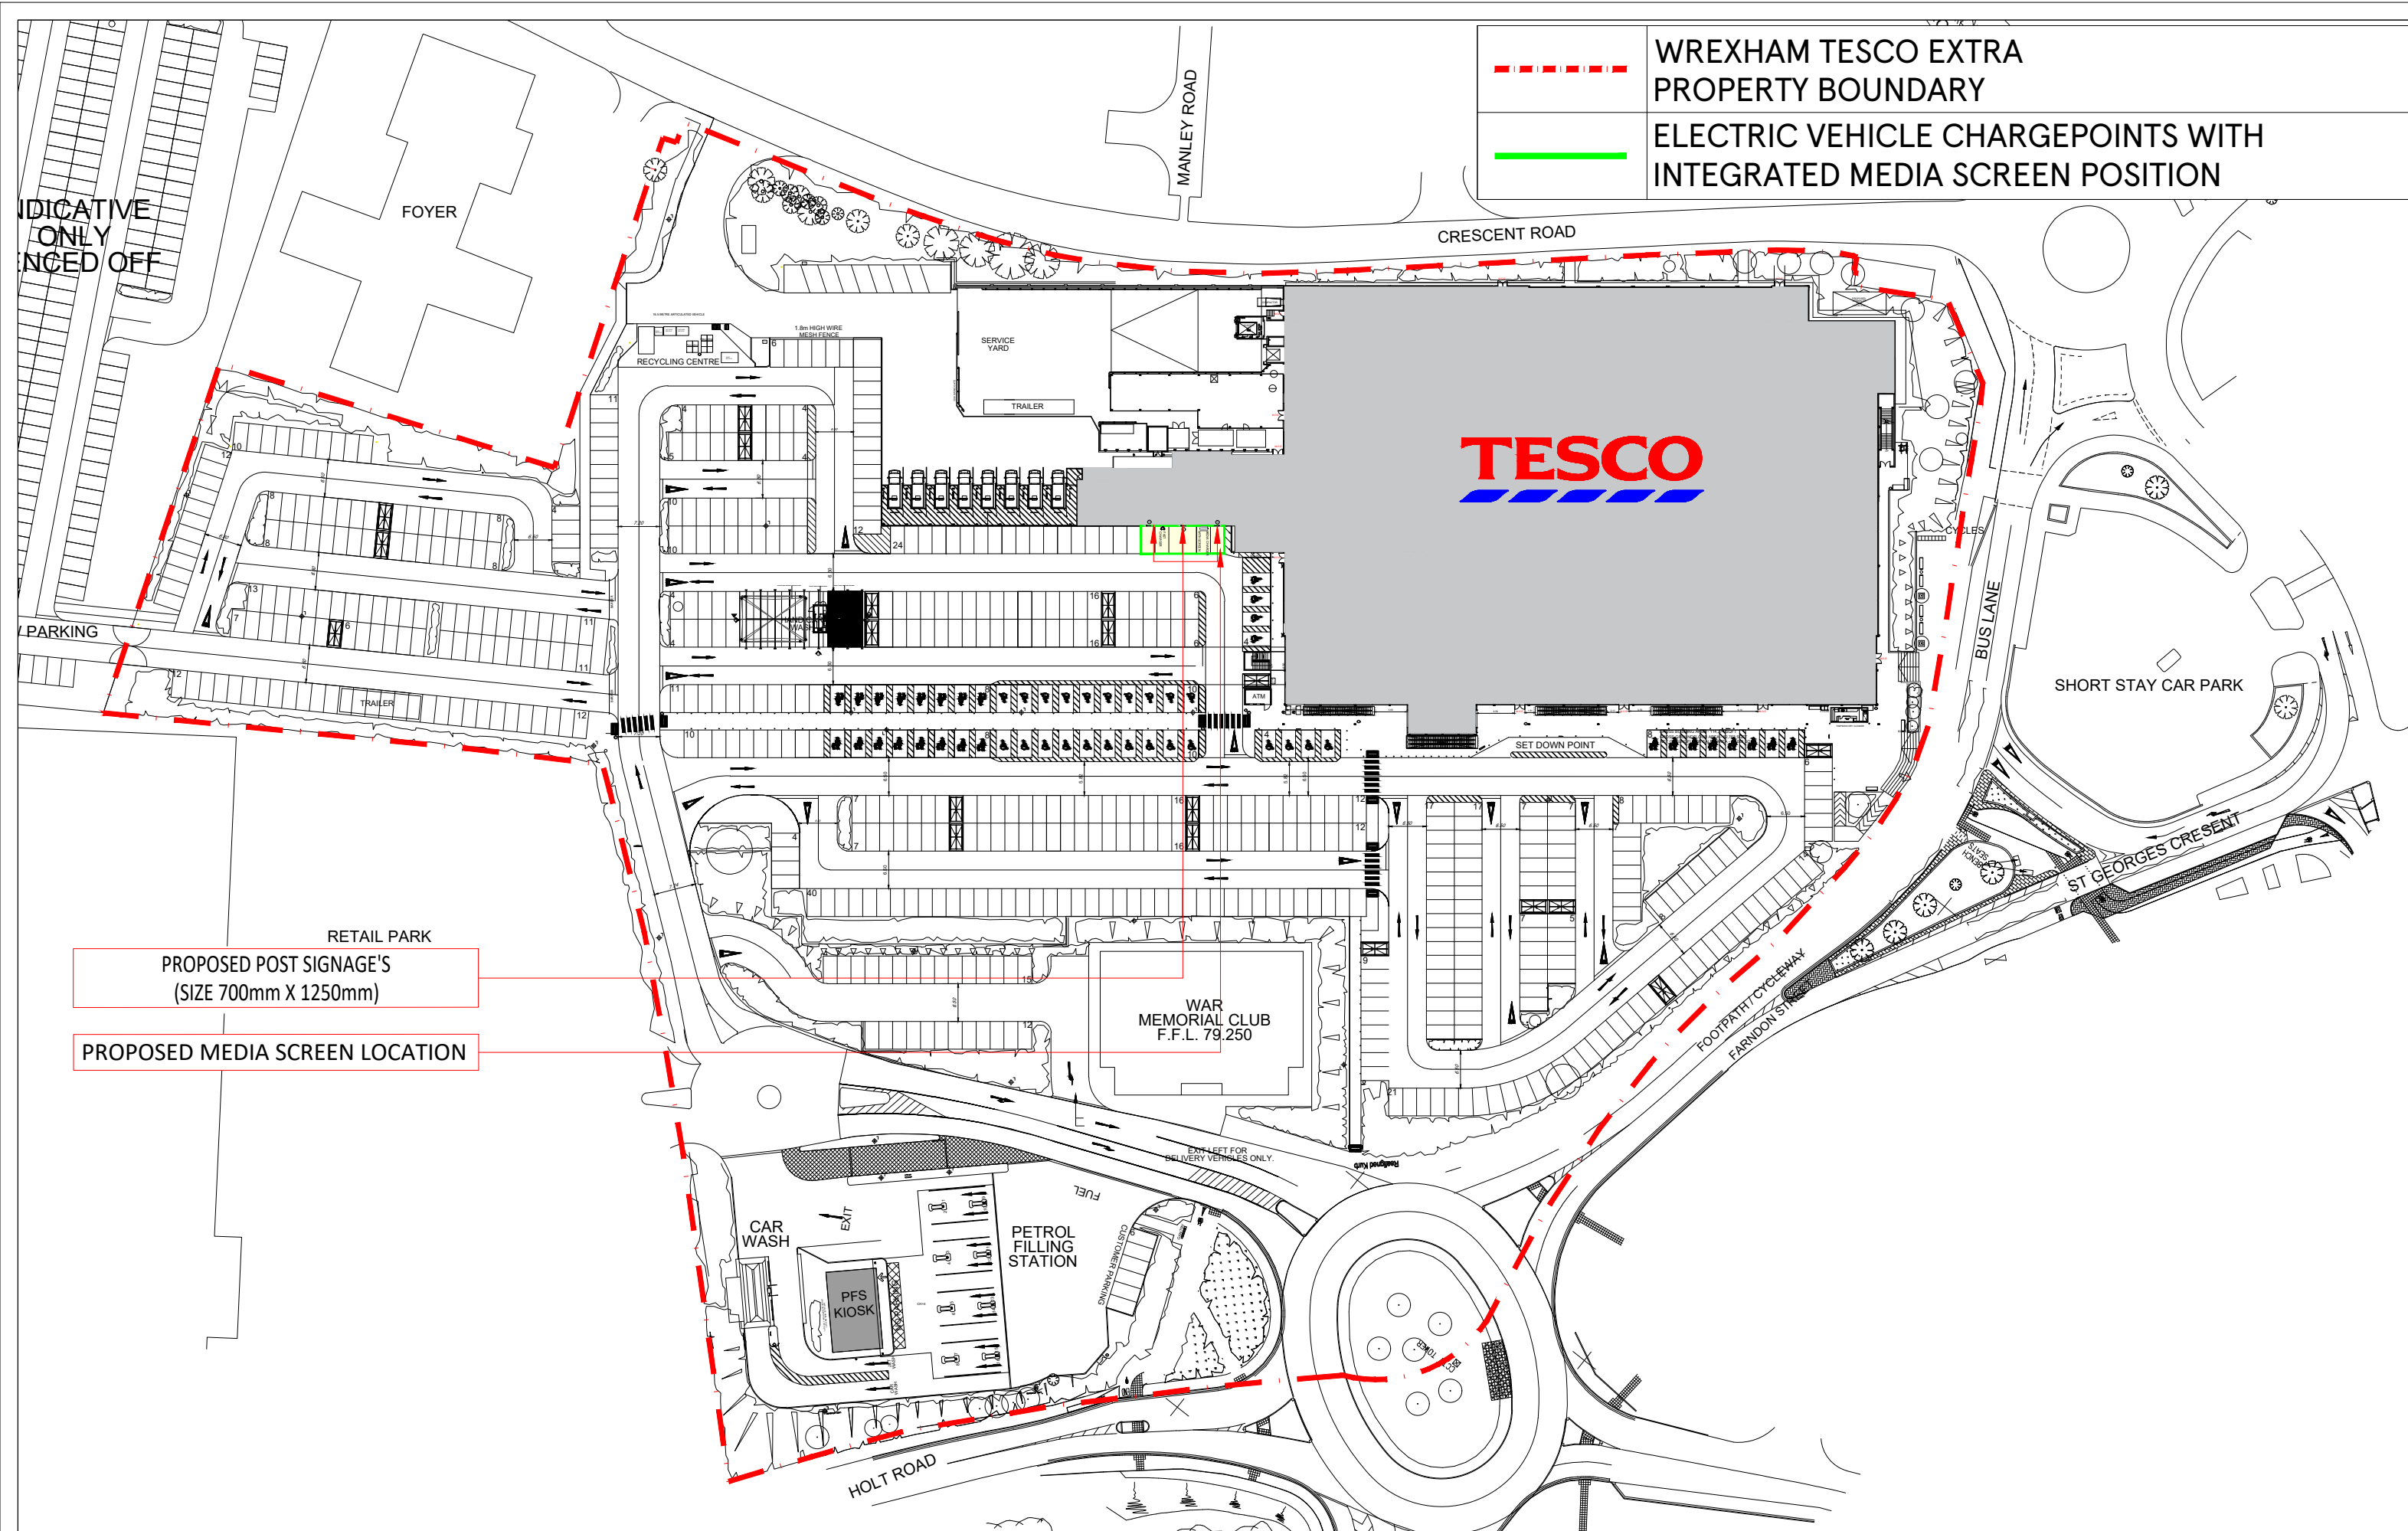

	WREXHAM TESCO EXTRA PROPERTY BOUNDARY
	ELECTRIC VEHICLE CHARGEPOINTS WITH INTEGRATED MEDIA SCREEN POSITION

RETAIL PARK

PROPOSED POST SIGNAGE'S
(SIZE 700mm X 1250mm)

PROPOSED MEDIA SCREEN LOCATION

SCALE BAR

1:500

10m 0 10m 20m 30m 40m 50m

DRAWING NO.
02_3433_2B

SCALE
1:500@A1

CHECKED BY
ANDY HORWOOD

DRAWN BY
SHIKHA

DATE
17.10.2019

STORE TYPE
EXTRA

STORE NAME
3433 WREXHAM

CONTENT
PROPOSED SITE PLAN

FEASIBILITY PLANNING

TESCO STORES LIMITED
STORE PLANNING DEPARTMENT
PROPERTY SERVICES

HIGHWOODS BUILDING (2ND FLOOR) KESTREL WAY
WELWYN GARDEN CITY, HERTFORDSHIRE, ALT 15A UK
TELEPHONE - 01707 395150

THE COPYRIGHT IN THIS PUBLICATION
BELONGS TO AND IS THE SOLE PROPERTY OF TESCO STORES LIMITED.
ALL RIGHTS ARE RESERVED. NO PART OF THIS PUBLICATION
ELECTRONIC OR MECHANICAL, INCLUDING PHOTOCOPYING AND RECORDING,
OR FROM ANY INFORMATION STORAGE AND RETRIEVAL SYSTEM, MAY BE REPRODUCED
OR TRANSMITTED IN ANY FORM OR BY ANY MEANS, WITHOUT THE PRIOR WRITTEN PERMISSION OF TESCO STORES LIMITED.