




RHUDDLAN HOUSE TYPE
4 bedroom detached dwelling
GIA = 113sqm / 1217sqft

- Plot 14 detached single garage
- Plot 16 detached single garage
- Plot 20 (handed) detached single garage
- Plot 25 (handed) attached single garage
- Plot 37 attached double garage

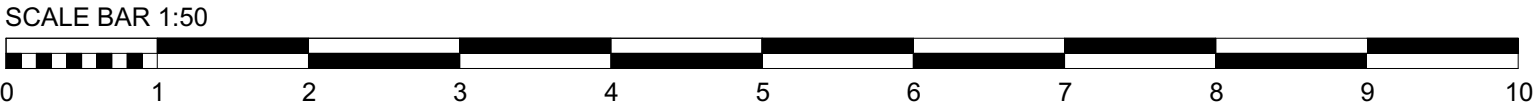

Rev No.	Date.	Rev.		By.	Chk.

PLANNING

Scale.	1:50@A2	Date.	Jan 2018	Drawn by.	JS	Chk.	AO
Project Title. Vicarage Lane, Gresford							
Client. Gower Homes Ltd.							
Drawing Title. Rhuddlan Floor Plans							
Project No.	BA1858		Drawing No.	PL-016		Revision.	-