




Ground Floor Plan



First Floor Plan

1 BED APT HOUSE TYPE
GEA per apartment = 45m2 / 484sqft
GIA per apartment = 34.5m2 / 372sqft

Plot 1, 2, 3 & 4

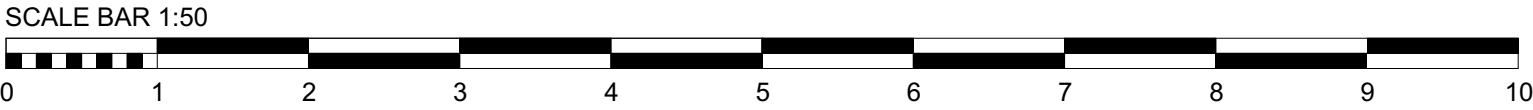

Rev No.	Date.	Rev.		By.	Chk.

PLANNING

Scale.	1:50@A2	Date.	07.03.18	Drawn by.	ROH	Chk.	BE
Project Title. Vicarage Lane, Gresford							
Client. Gower Homes Ltd.							
Drawing Title. 1 Bed Apt Floor Plans							
Project No.	BA1858		Drawing No.	PL-004		Revision.	-